


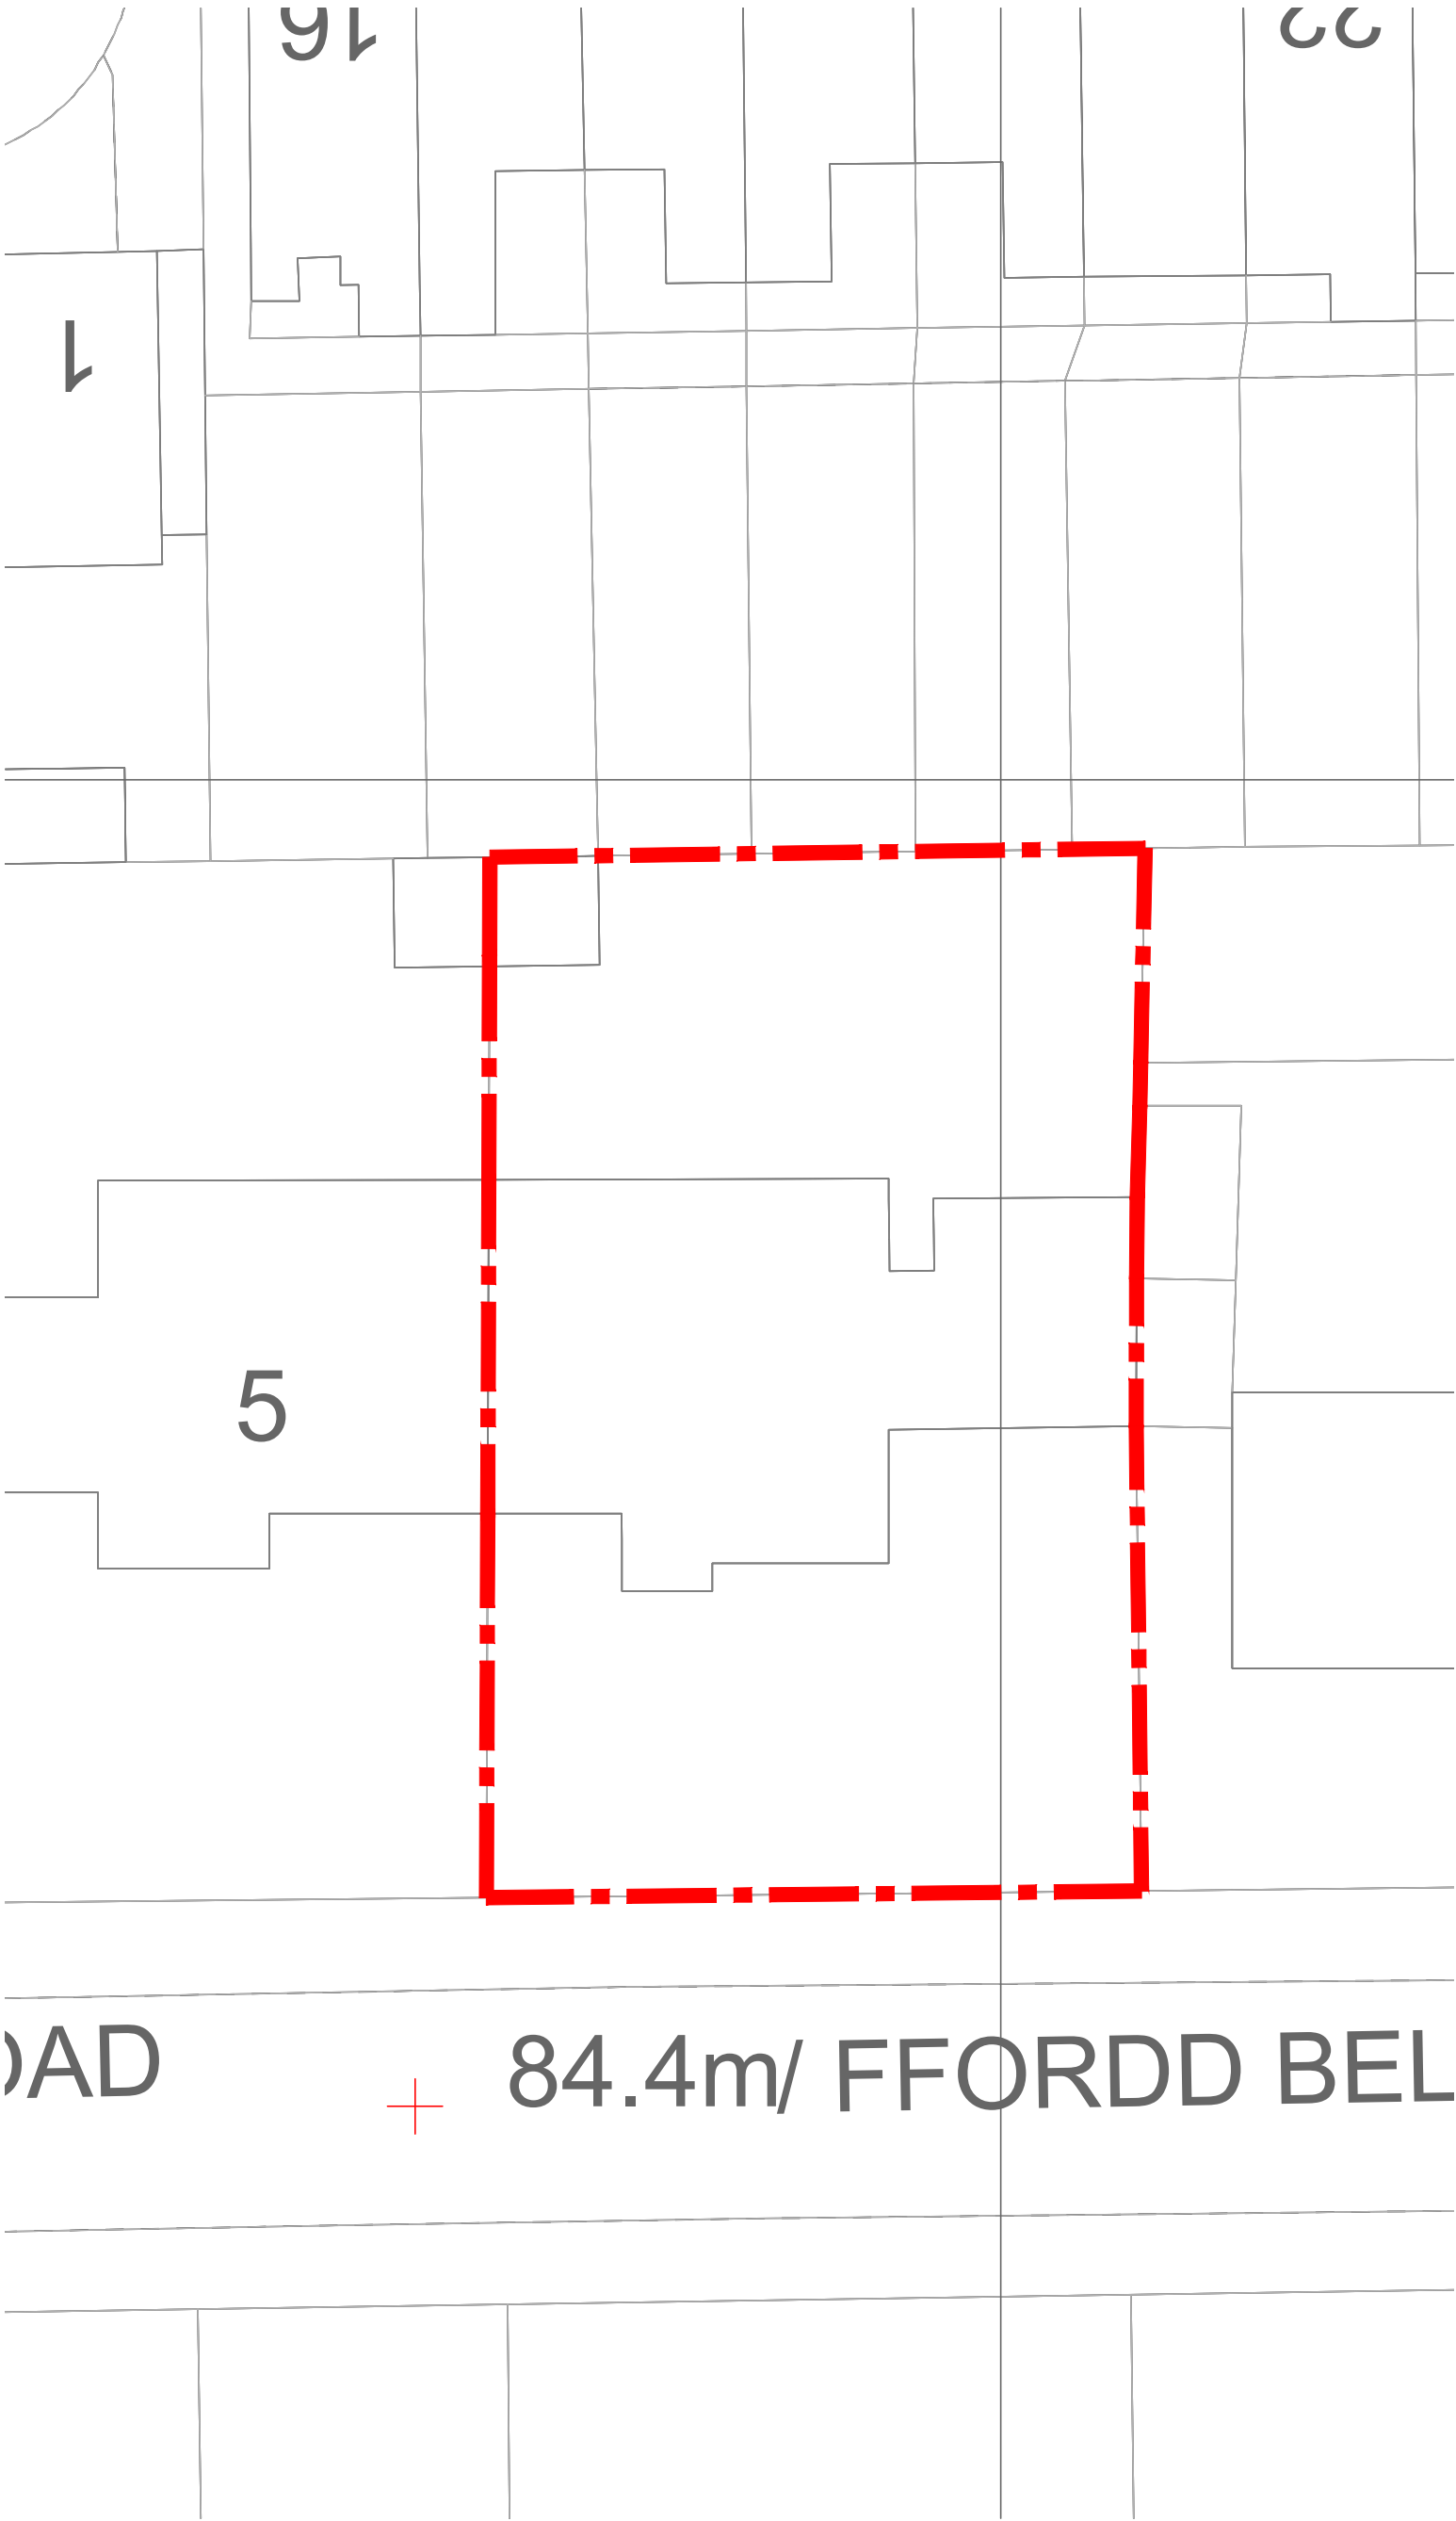
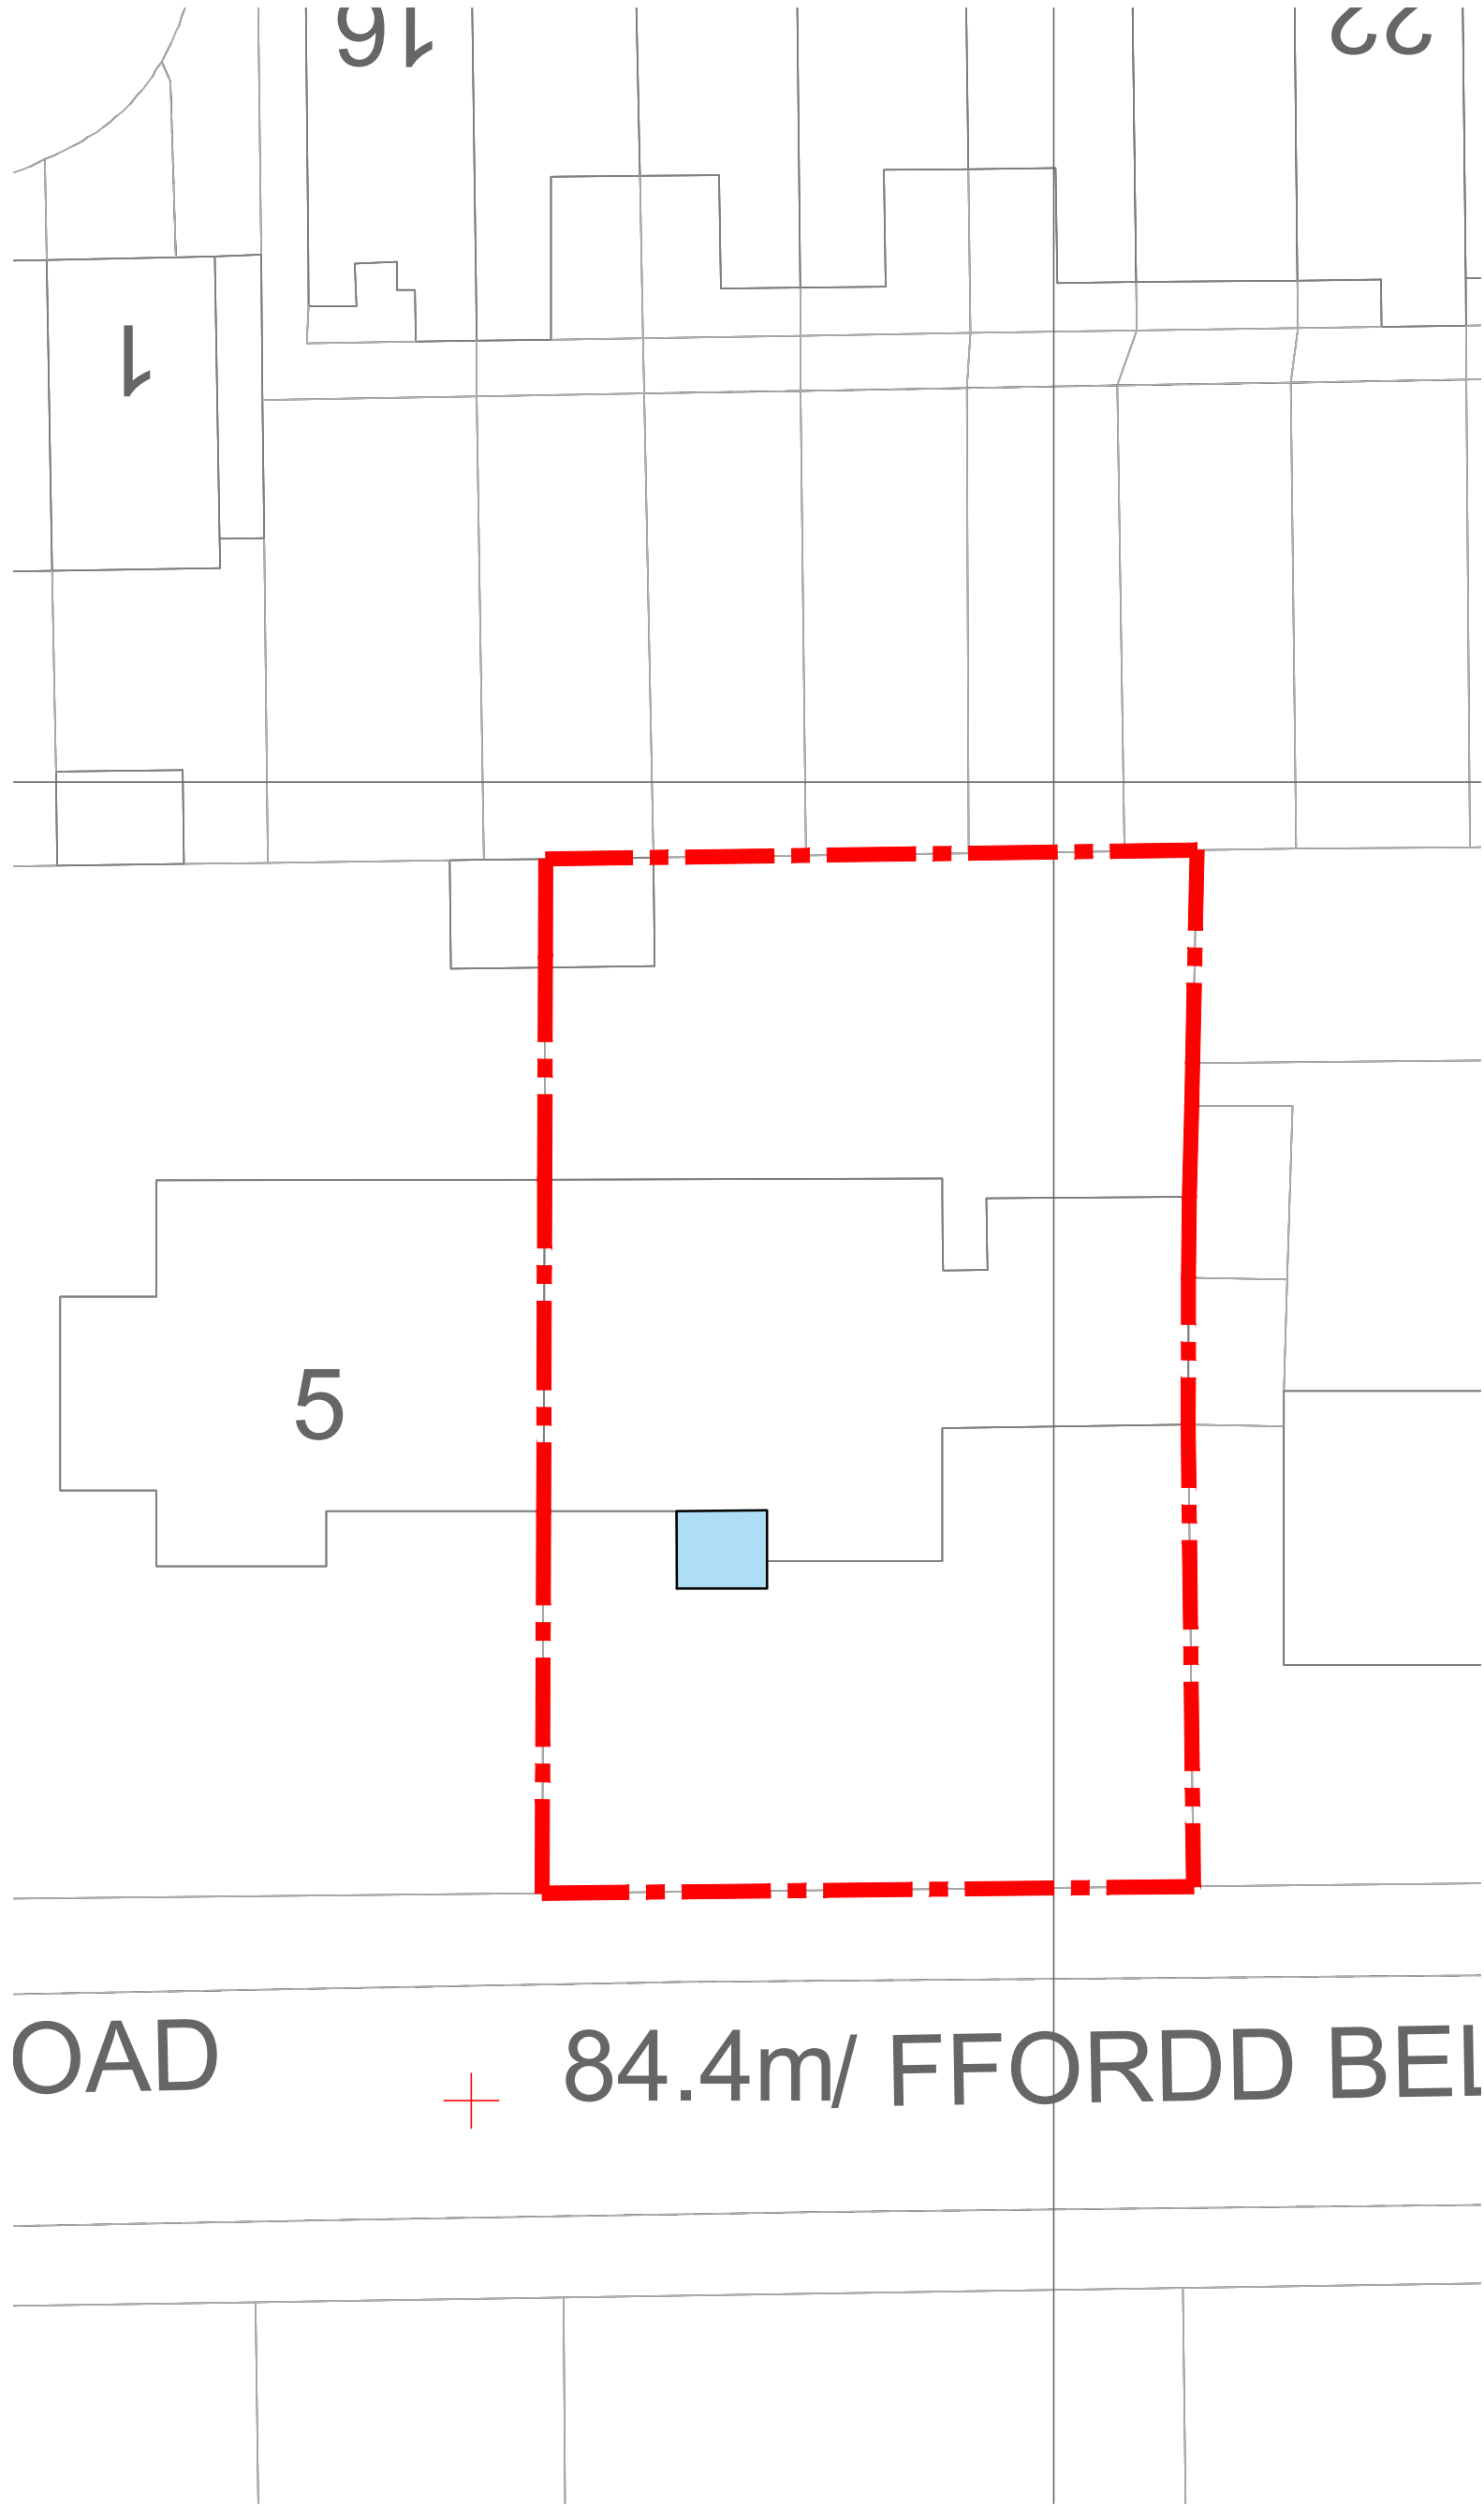


 


As Existing Site plan 1:200

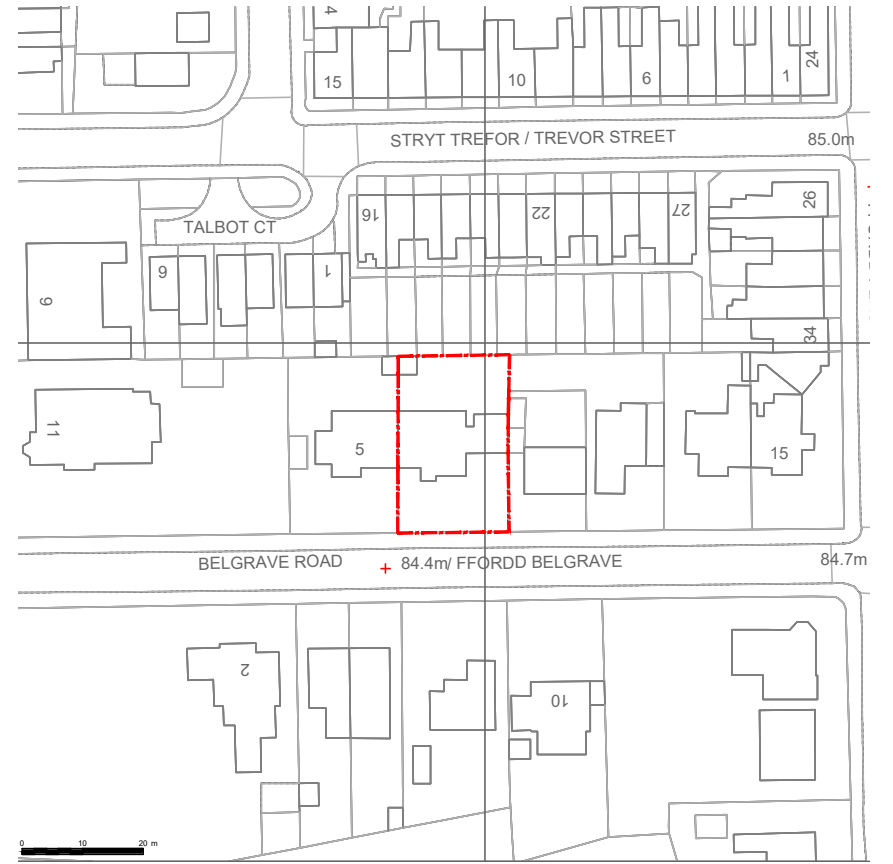


As Proposed Site plan 1:200

 

Site location plan 1:1250

 

©Crown Copyright and database rights
2019 OS 100047474

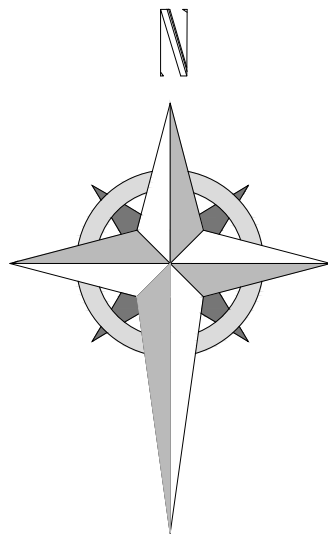

Project; 3 Sandy Way, The Fairways, Wrexham, LL13 9GW	
Title; Site Location & Site plans	Scale (A2); 1:200 & 1:1250
Dwg No; SW/PDI/05	Date; October 2021
Revision;	