




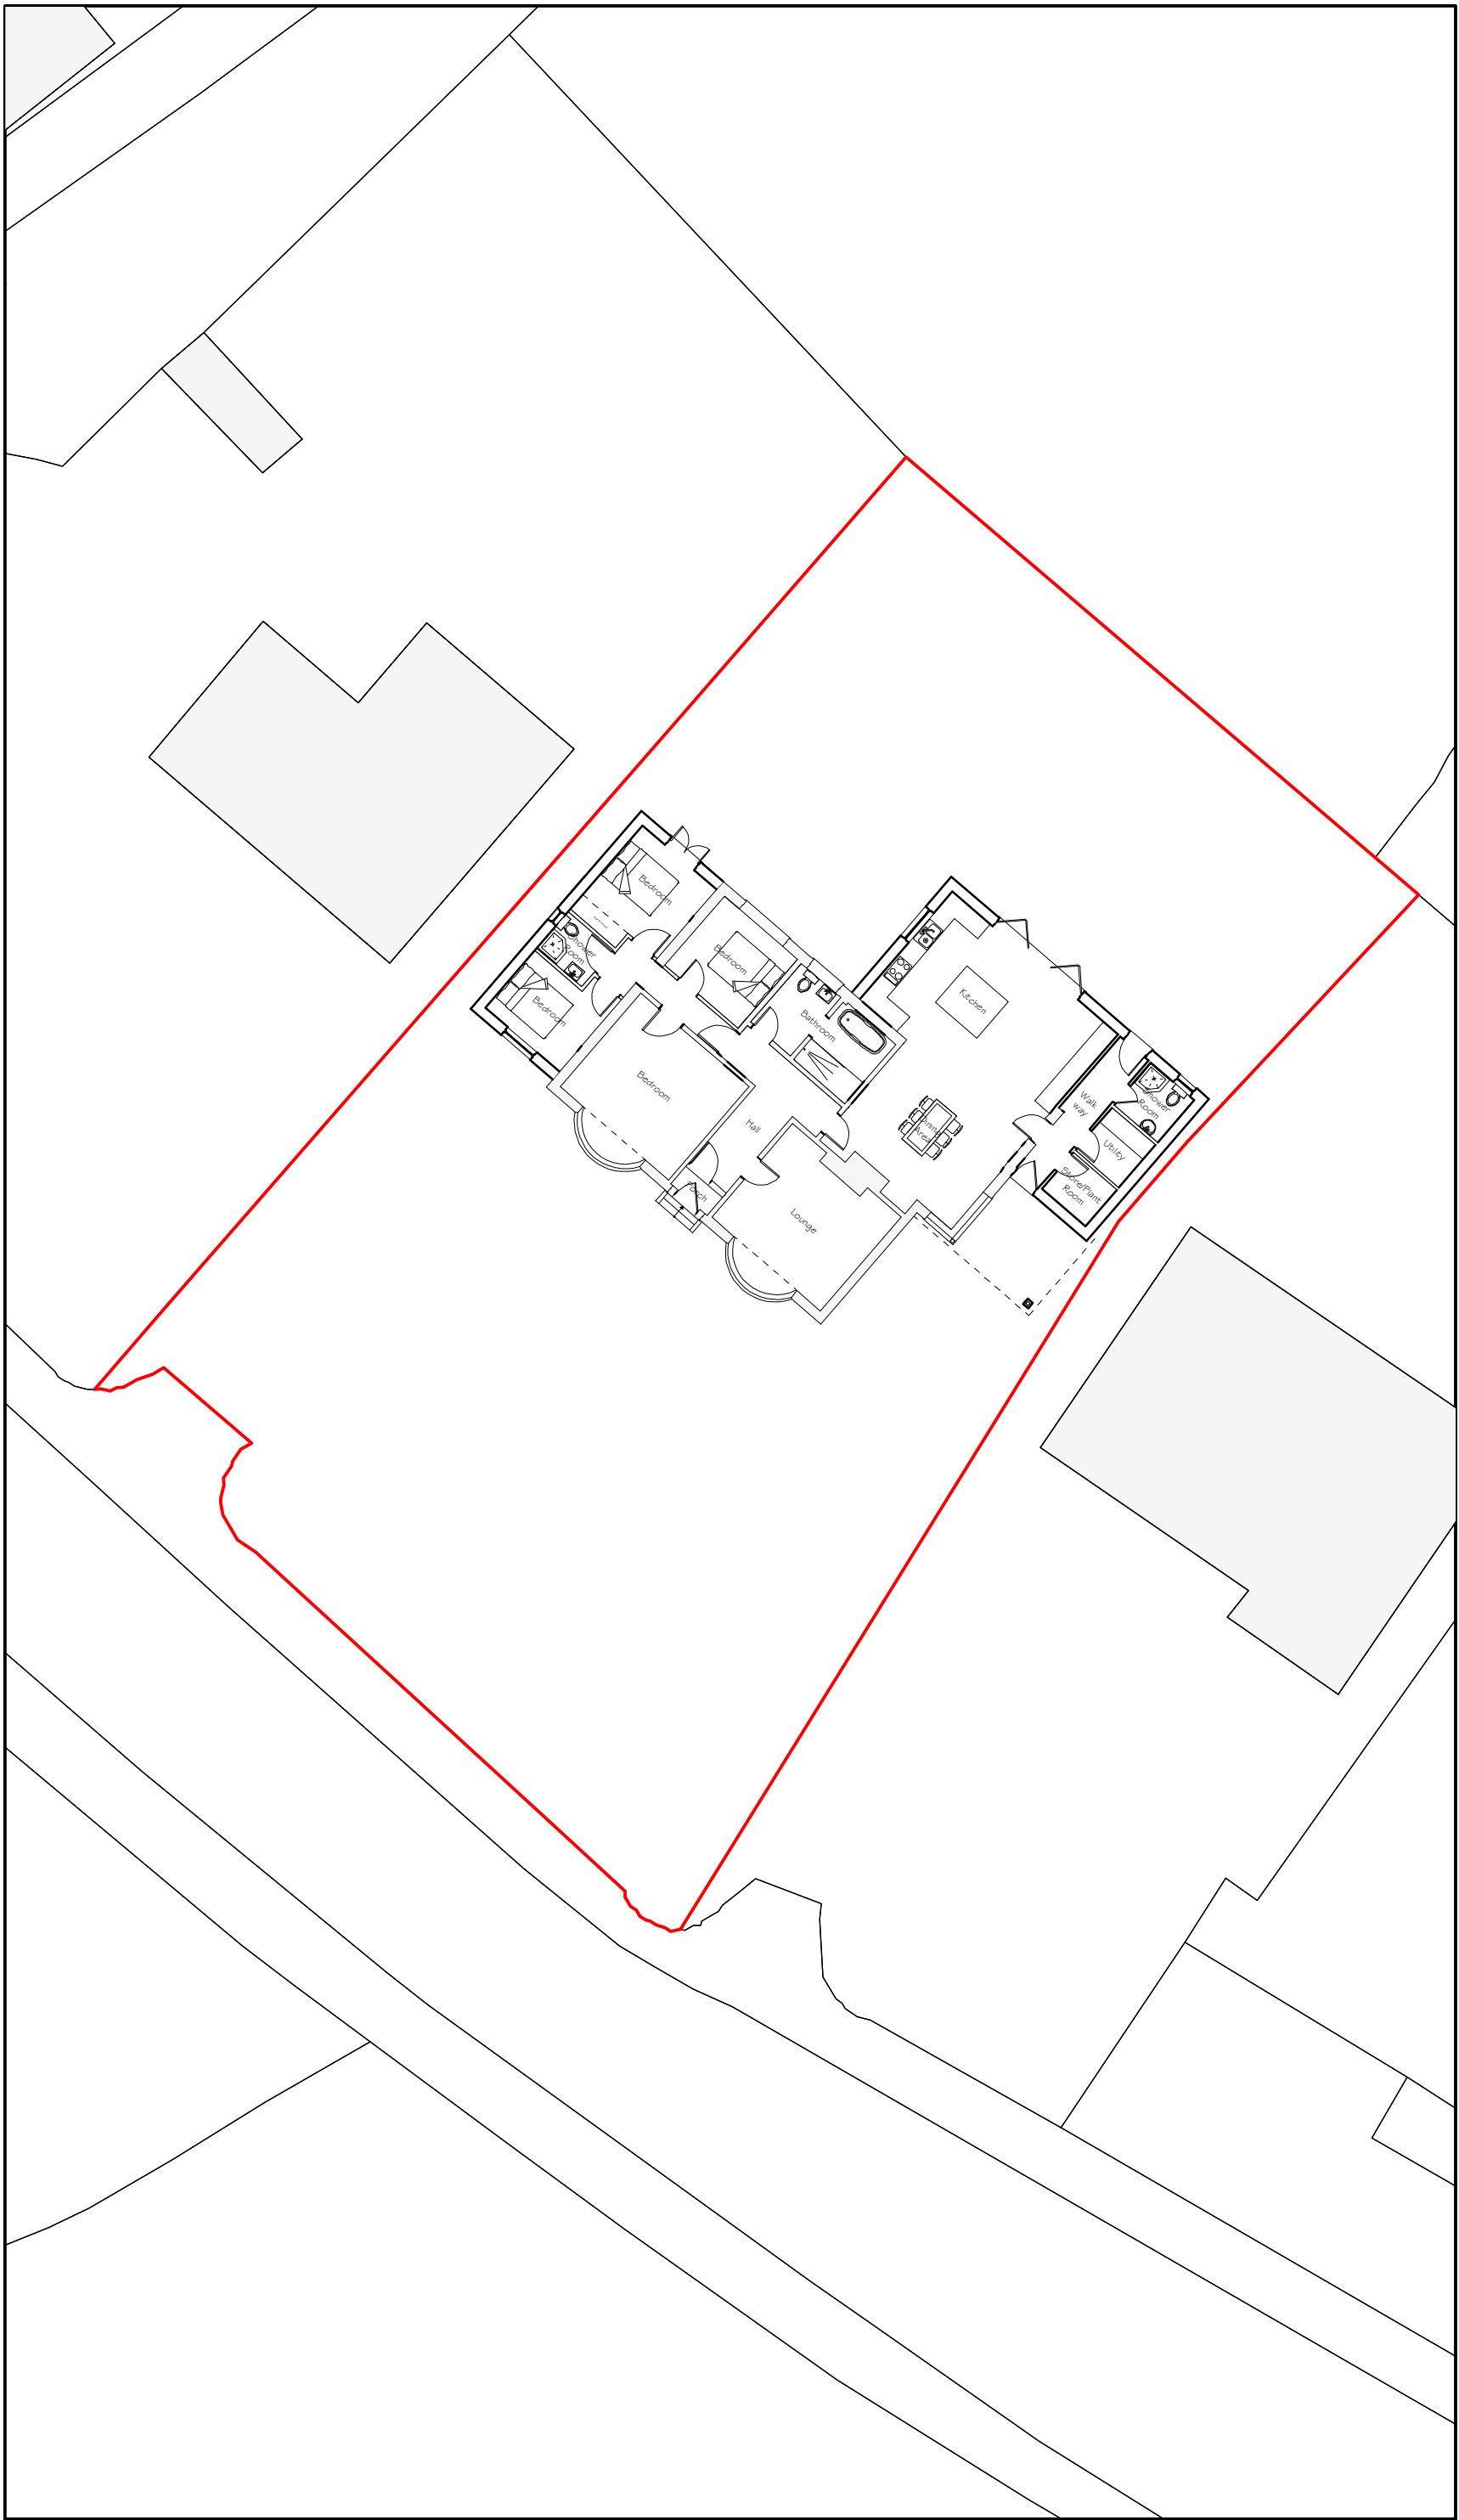

Site Plan 1:200

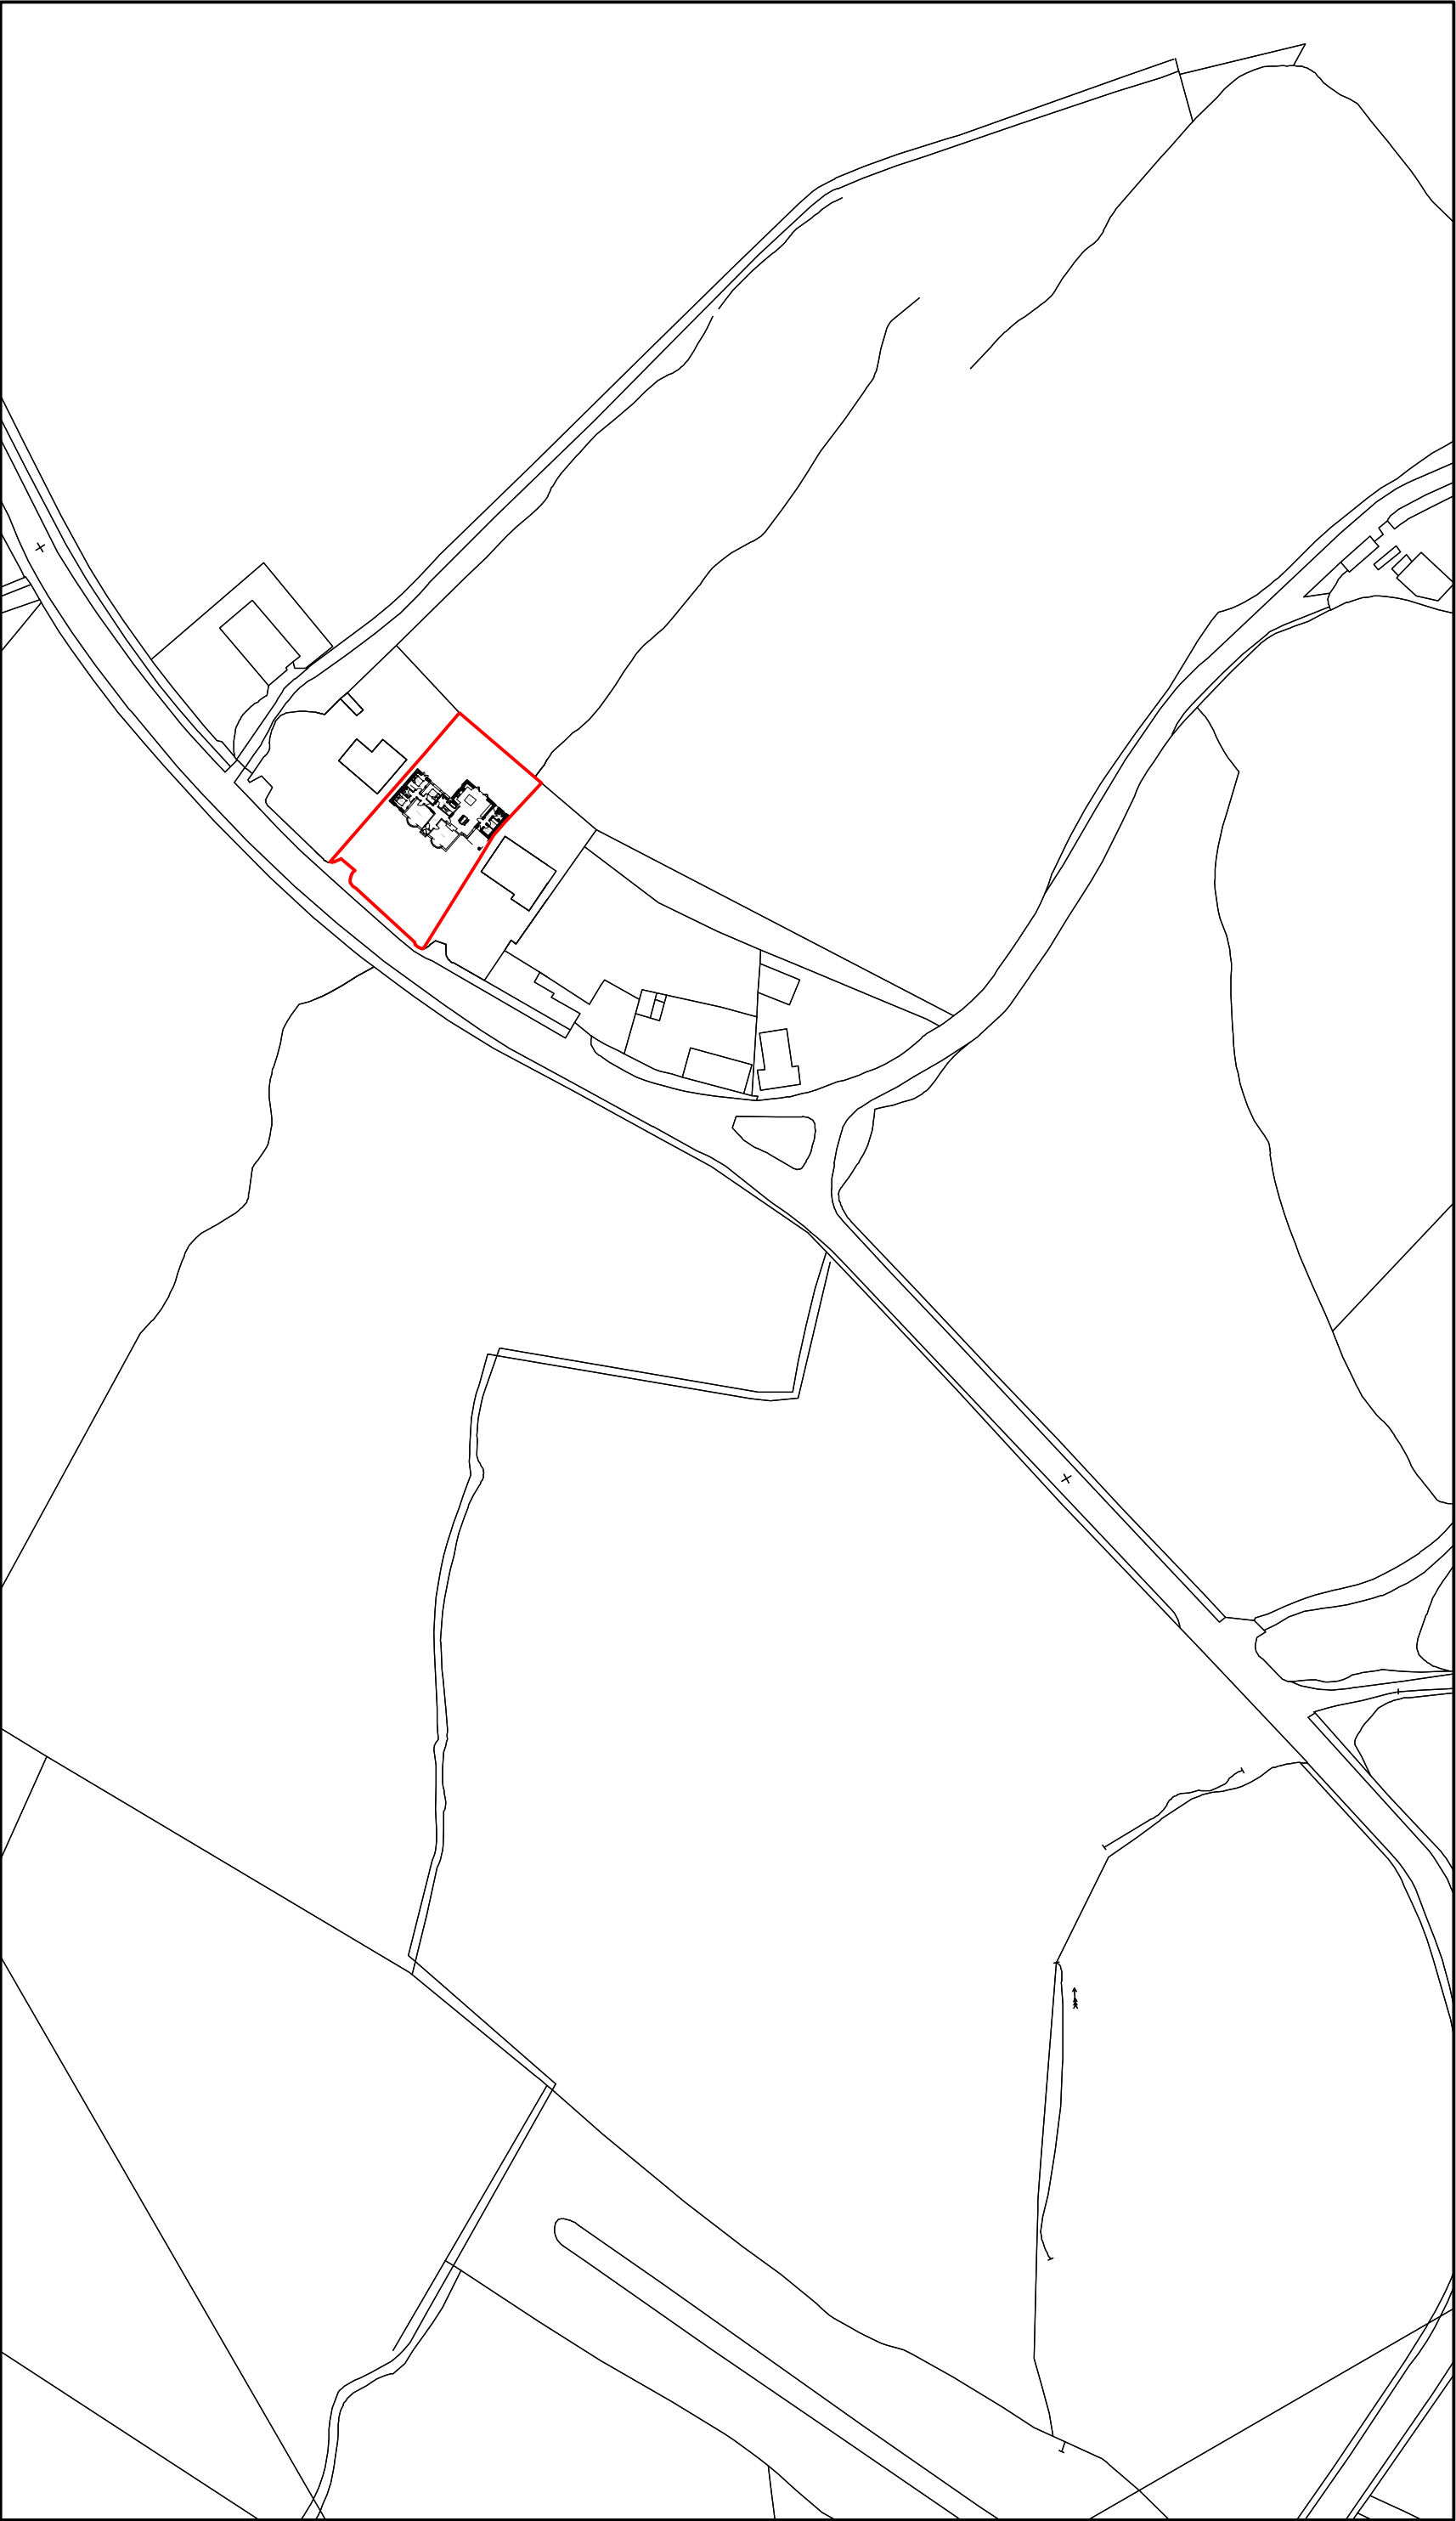

Location Plan 1:1250

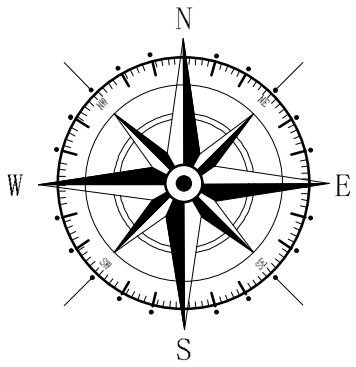

Key	
	Surrounding Buildings
	Application Site

Rev	Date	Detail	Initial
B	03/22	Design Changes	E.M.J
A	08/21	Store to remain	E.M.J

Project:
Proposed Alterations to
Red Roofs, Vicarage Road,
Brymbo, Wrexham

Title:	Site Plan & Location Plan	Scale: (A2) 1:200 & 1:2500
--------	------------------------------	----------------------------------

Drawn By:	S Hatherall	Date:	May 2021
-----------	-------------	-------	----------

Drawing No:	J161/004	Sheet:	1 of 1
-------------	----------	--------	--------

blueprint
architectural services



Office 3K4,
Redwither Business Tower,
Wrexham. LL13 9XT
Tel: 01978 356500
www.blueprintarchitectural.com
© copyright all rights reserved