


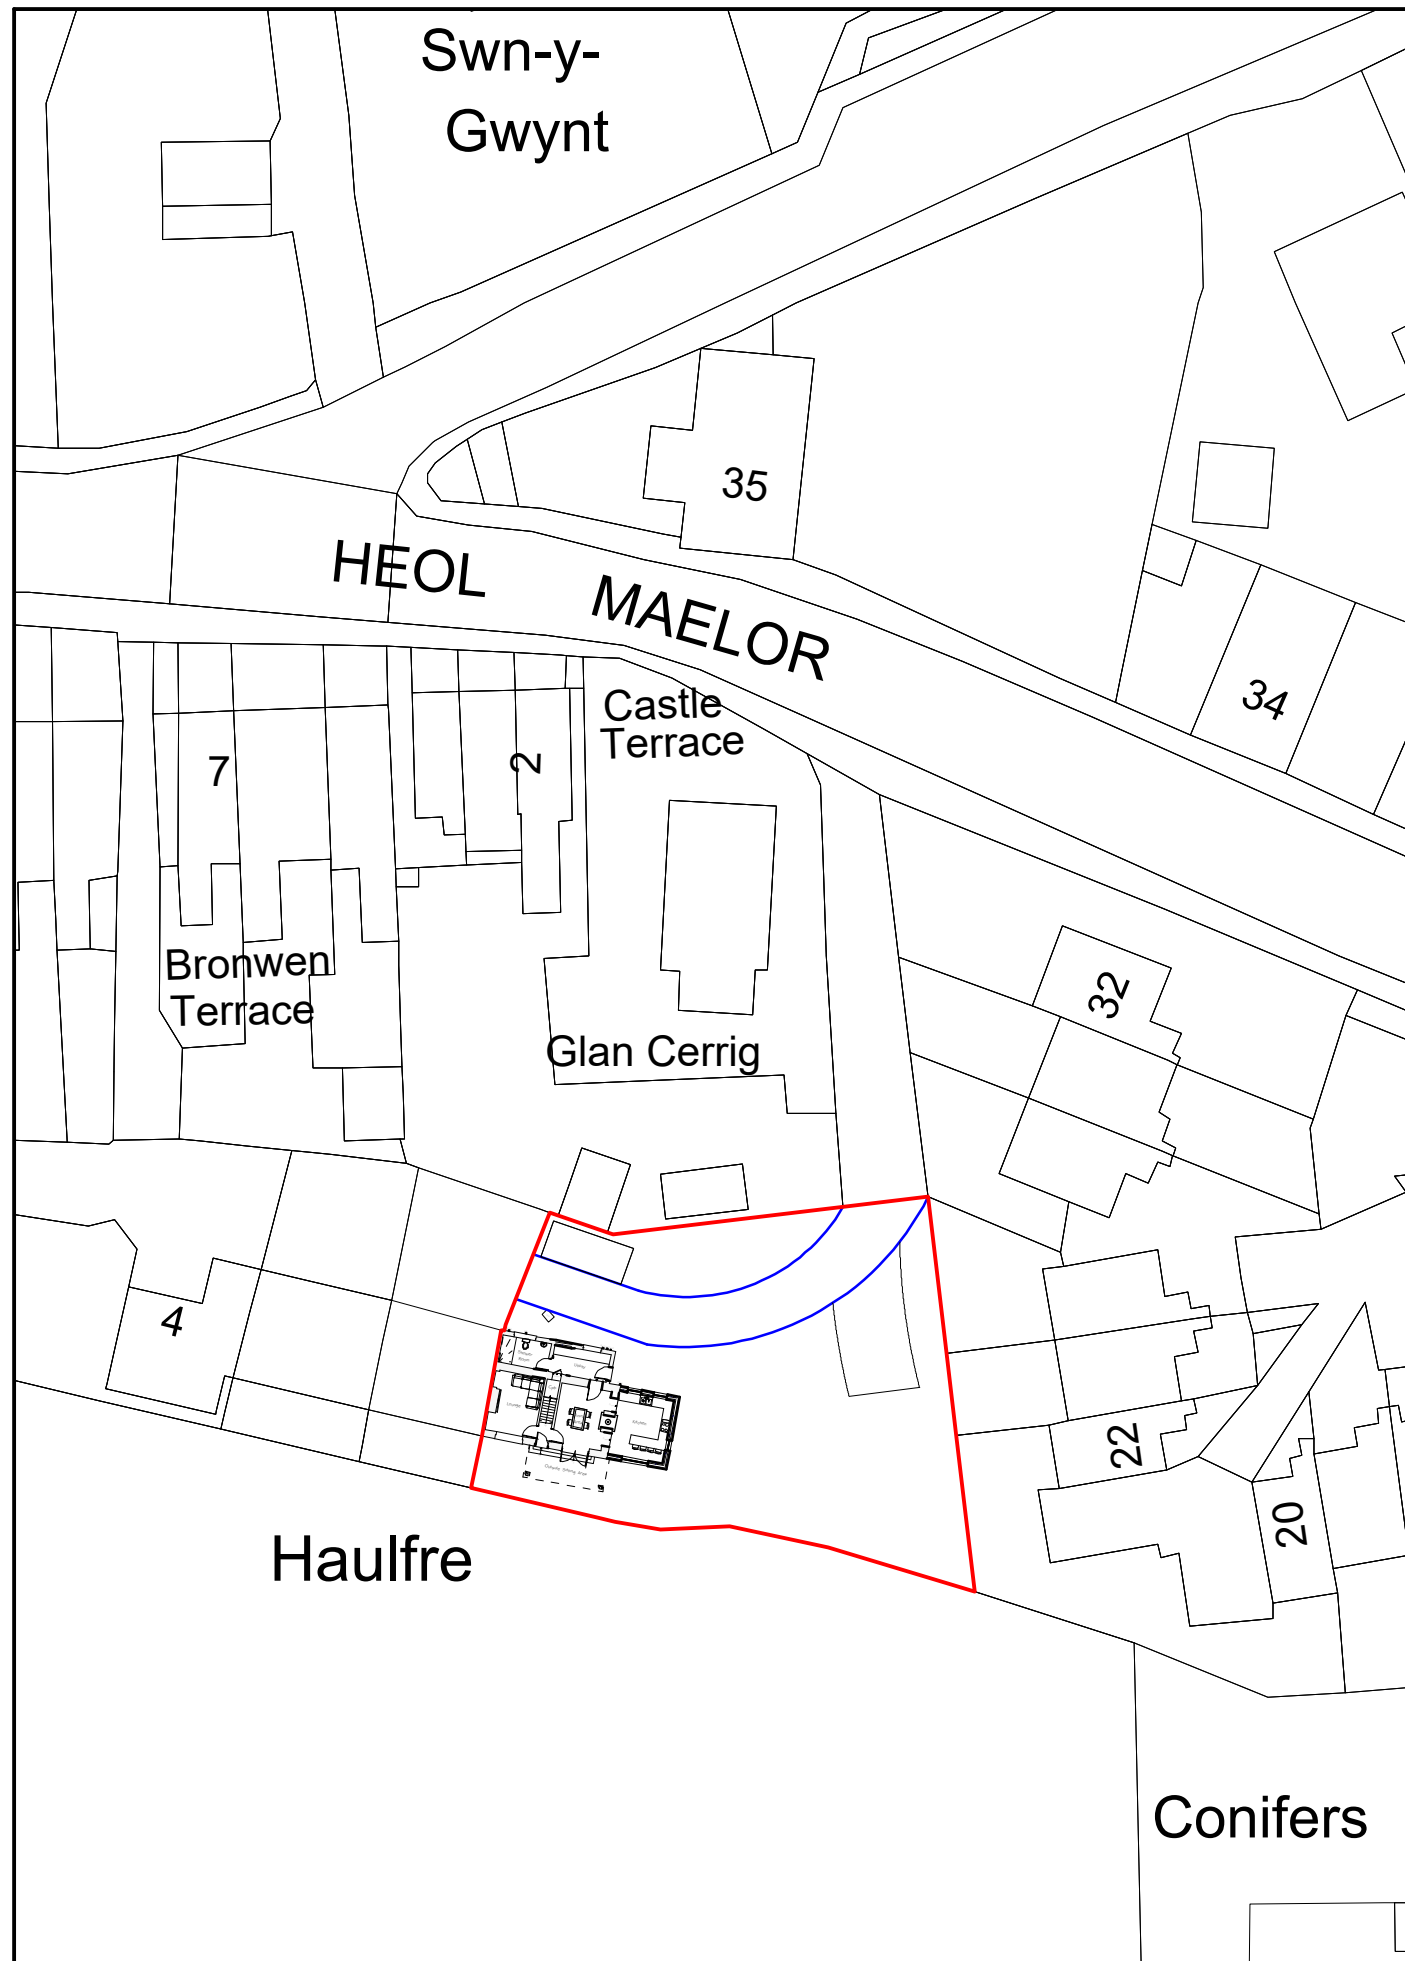


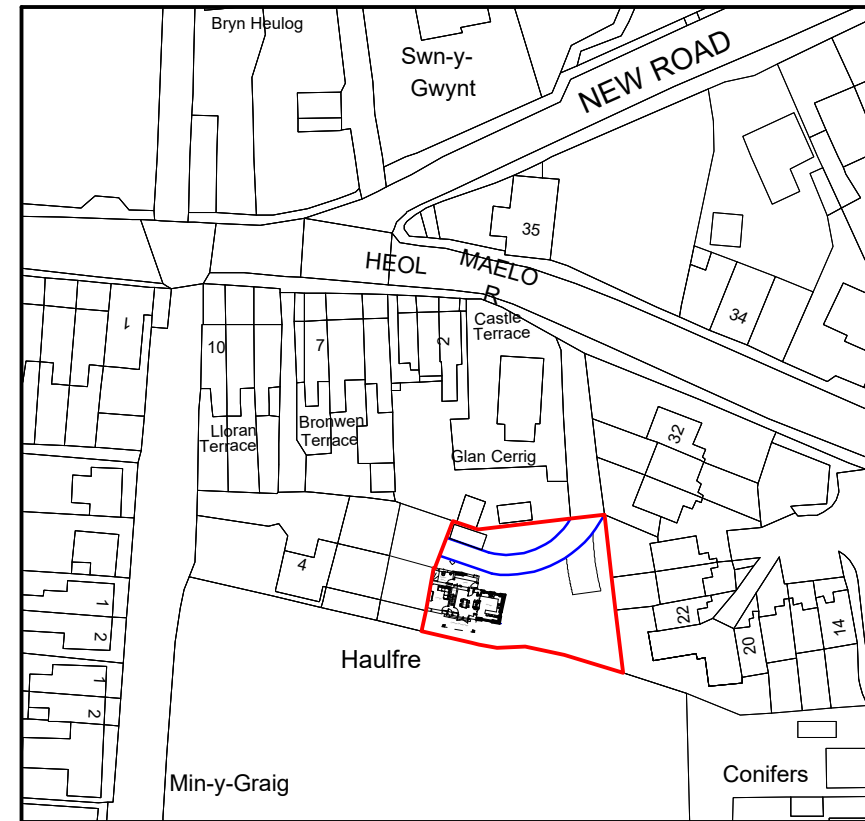

Site Plan 1:500

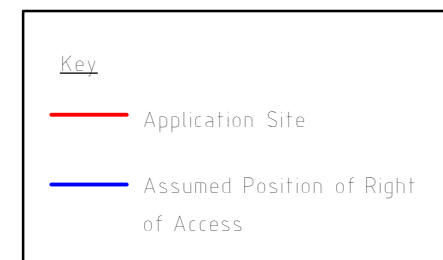

Location Plan 1:1250

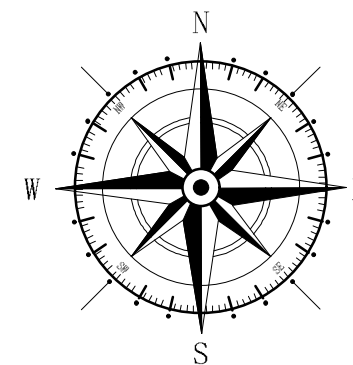

Rev	Date	Detail	Initial
C	04/22	Design Amends	E.M.J
B	03/22	Design Amends	E.M.J
A	03/22	Design Amends Option A	E.M.J

Project:
Proposed Alterations to,
1 Haulfre Terrace,
Coedpoeth, Wrexham,
LL11 3NP

Title:
Planning:Site &
Location Plan

Scale: (A3)
1:500 &
1:1250

Drawn By:
A.Valentine

Date:
Feb 2022

Drawing No:
W181/008

Sheet:
1 of 1

blueprint
architectural services



Office 3K4,
Redwither Business Tower,
Wrexham. LL13 9XT

Tel: 01978 356500
www.blueprintarchitectural.com

© copyright all rights reserved