

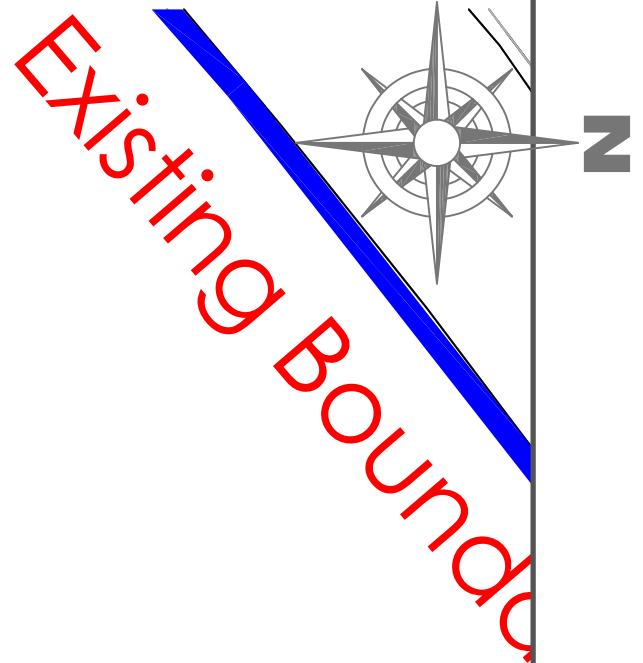


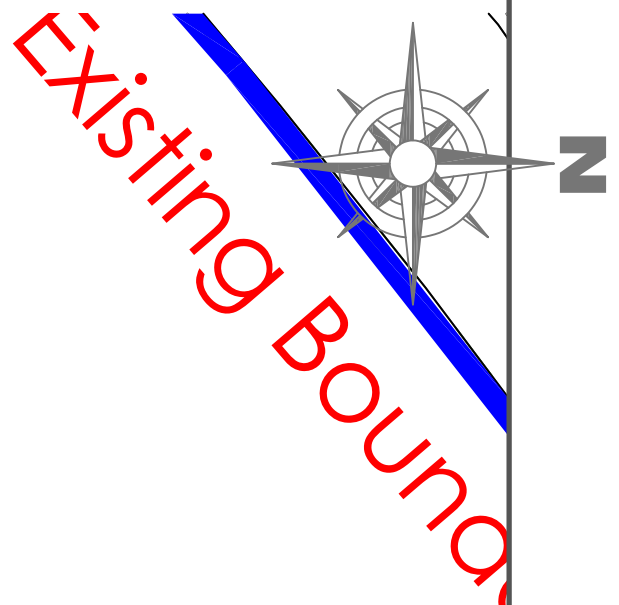

Community


Centre

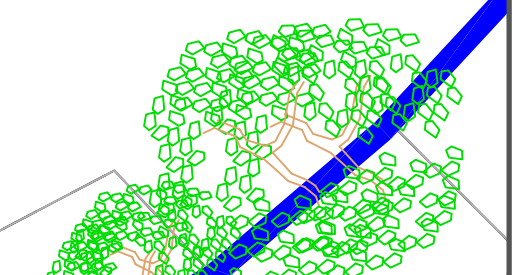

Community

Centre


Entrance Gate

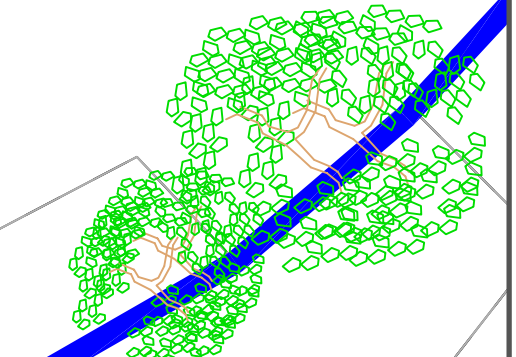


Rev	Description	Date

Building Specification:

PROJECT	Marford Playgroup Single Modular Classroom
TITLE	PROPOSED SITE PLAN
CLIENT	Wrexham C C
DRAWN BY	RC
CHECKED BY	JG
DATE	20/09/2021
SCALE (@ A1)	PROJECT NUMBER
1 : 100	2107-14
DRAWING NUMBER	REV
2107-14-ELT-00-00-DR-A-1200	
STATUS: 1	
A=Approval P=Production I= tender information	

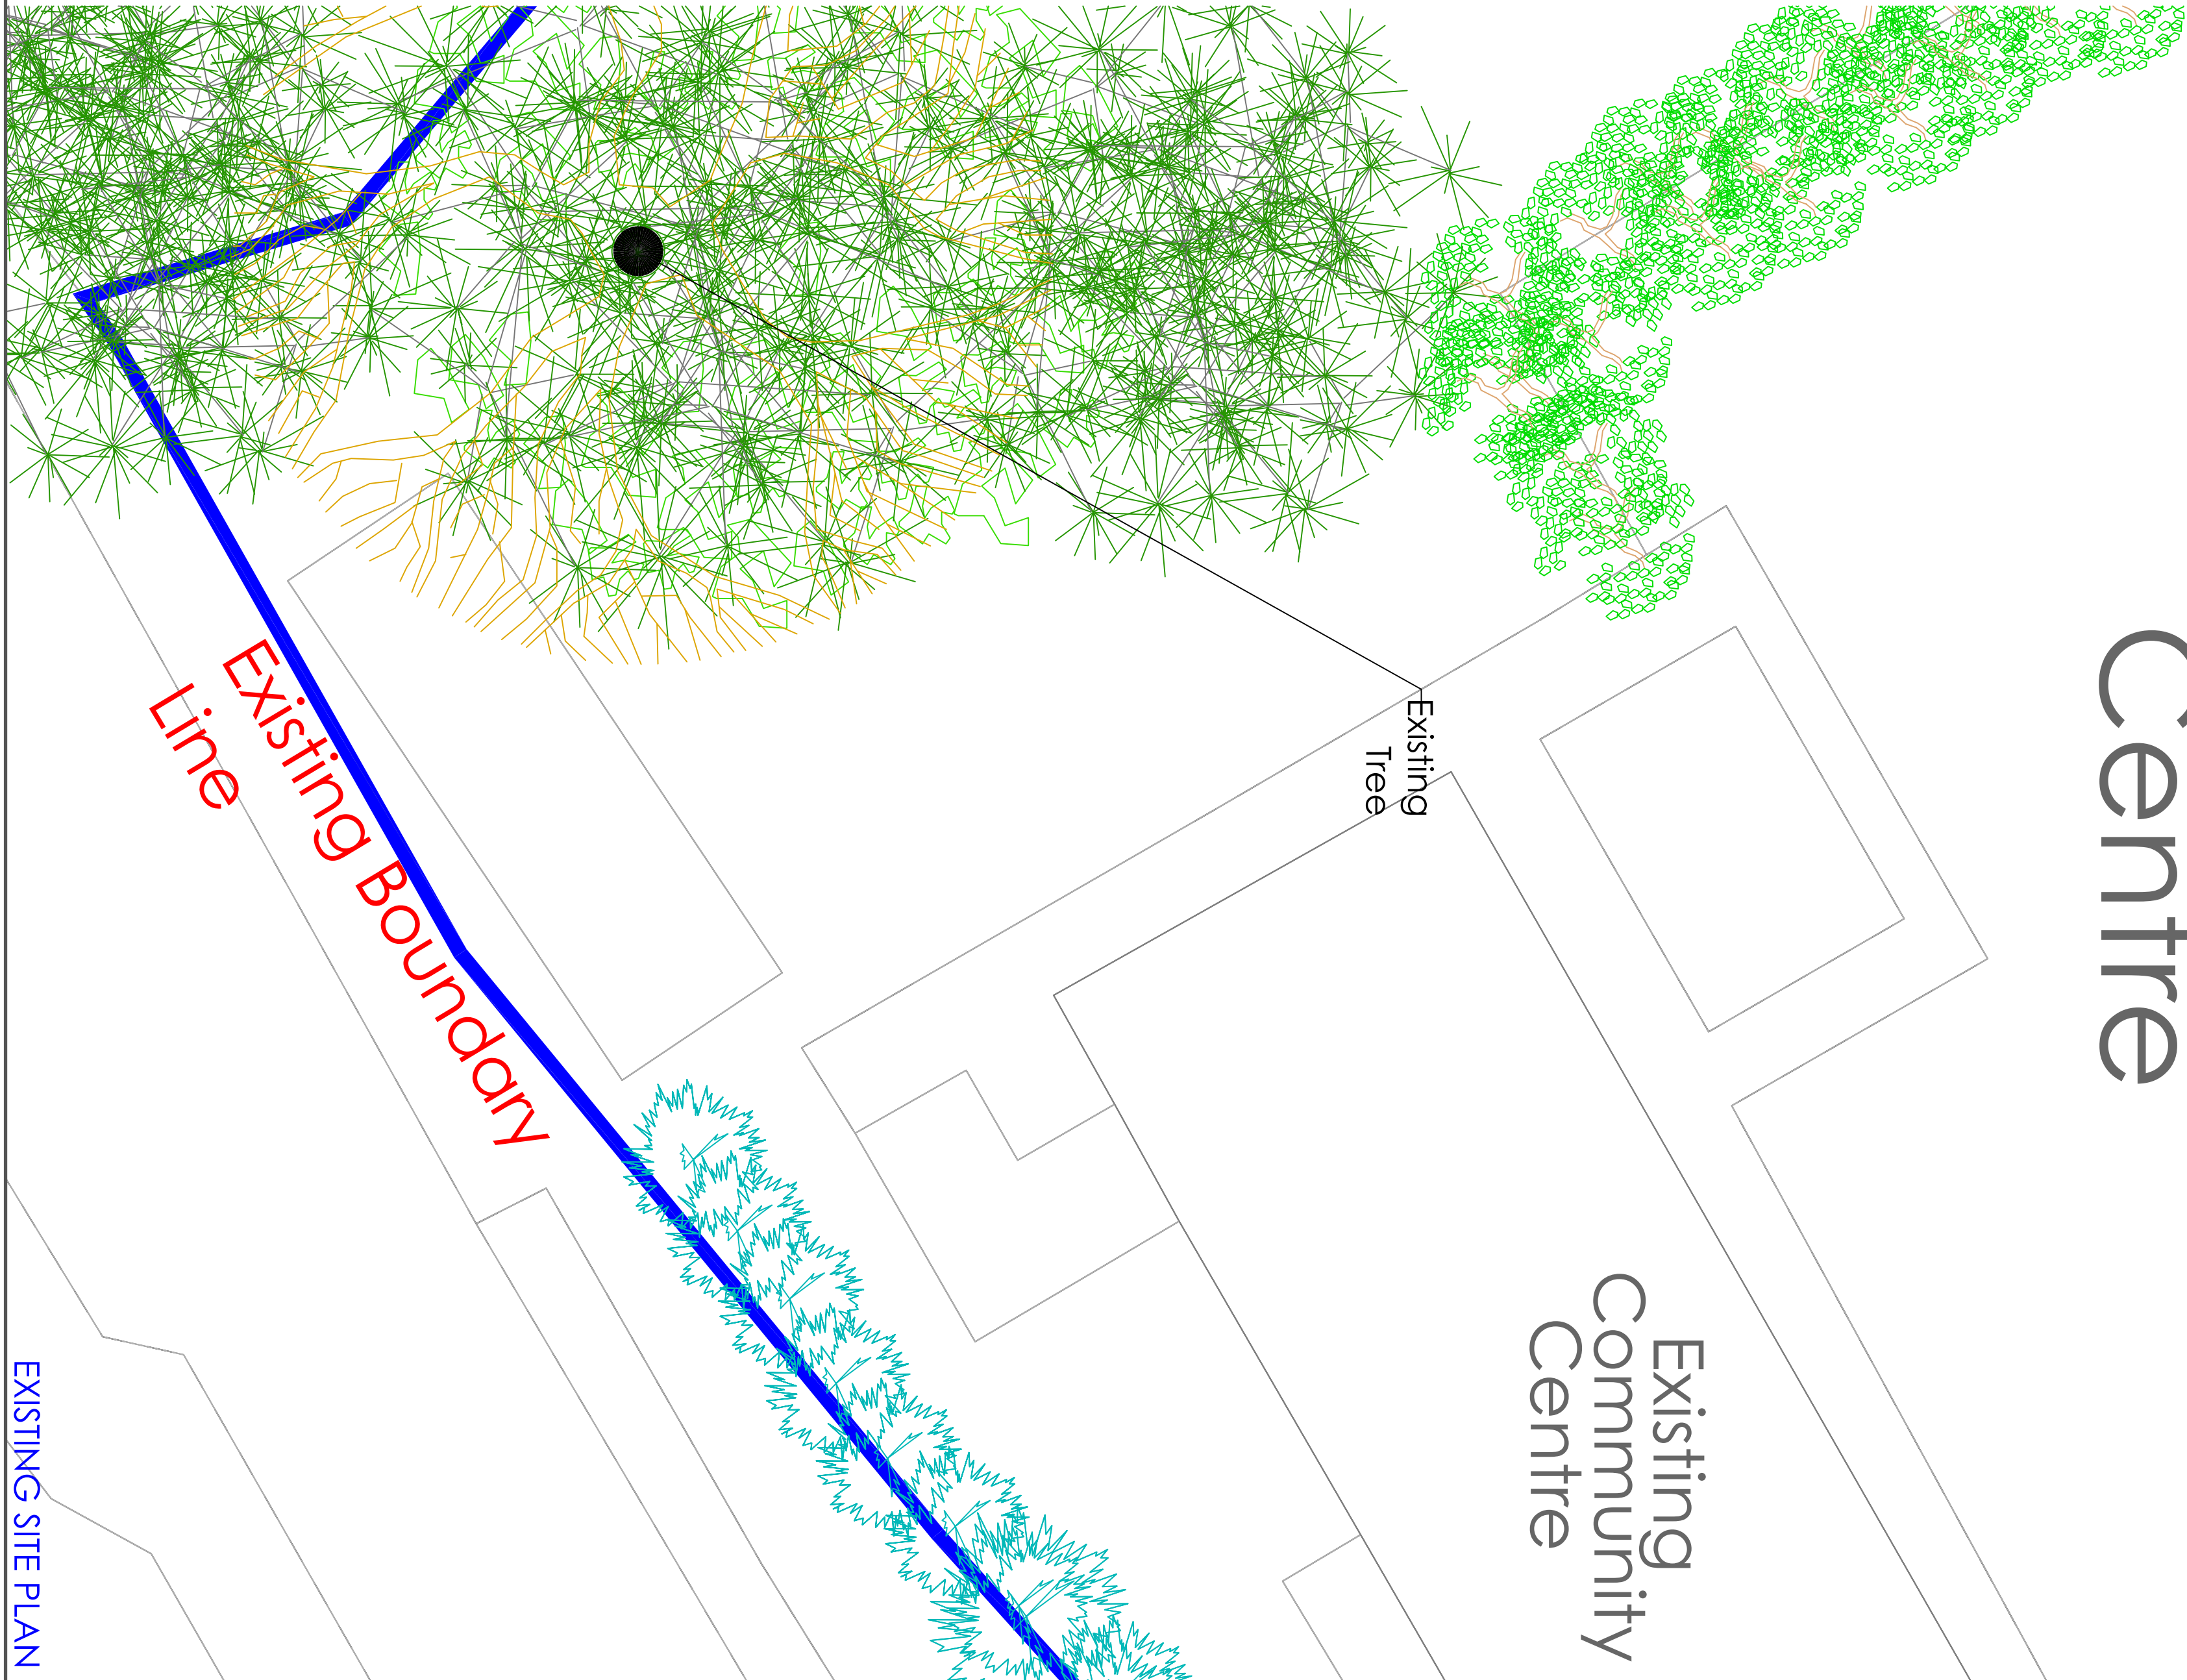

EXISTING SITE PLAN

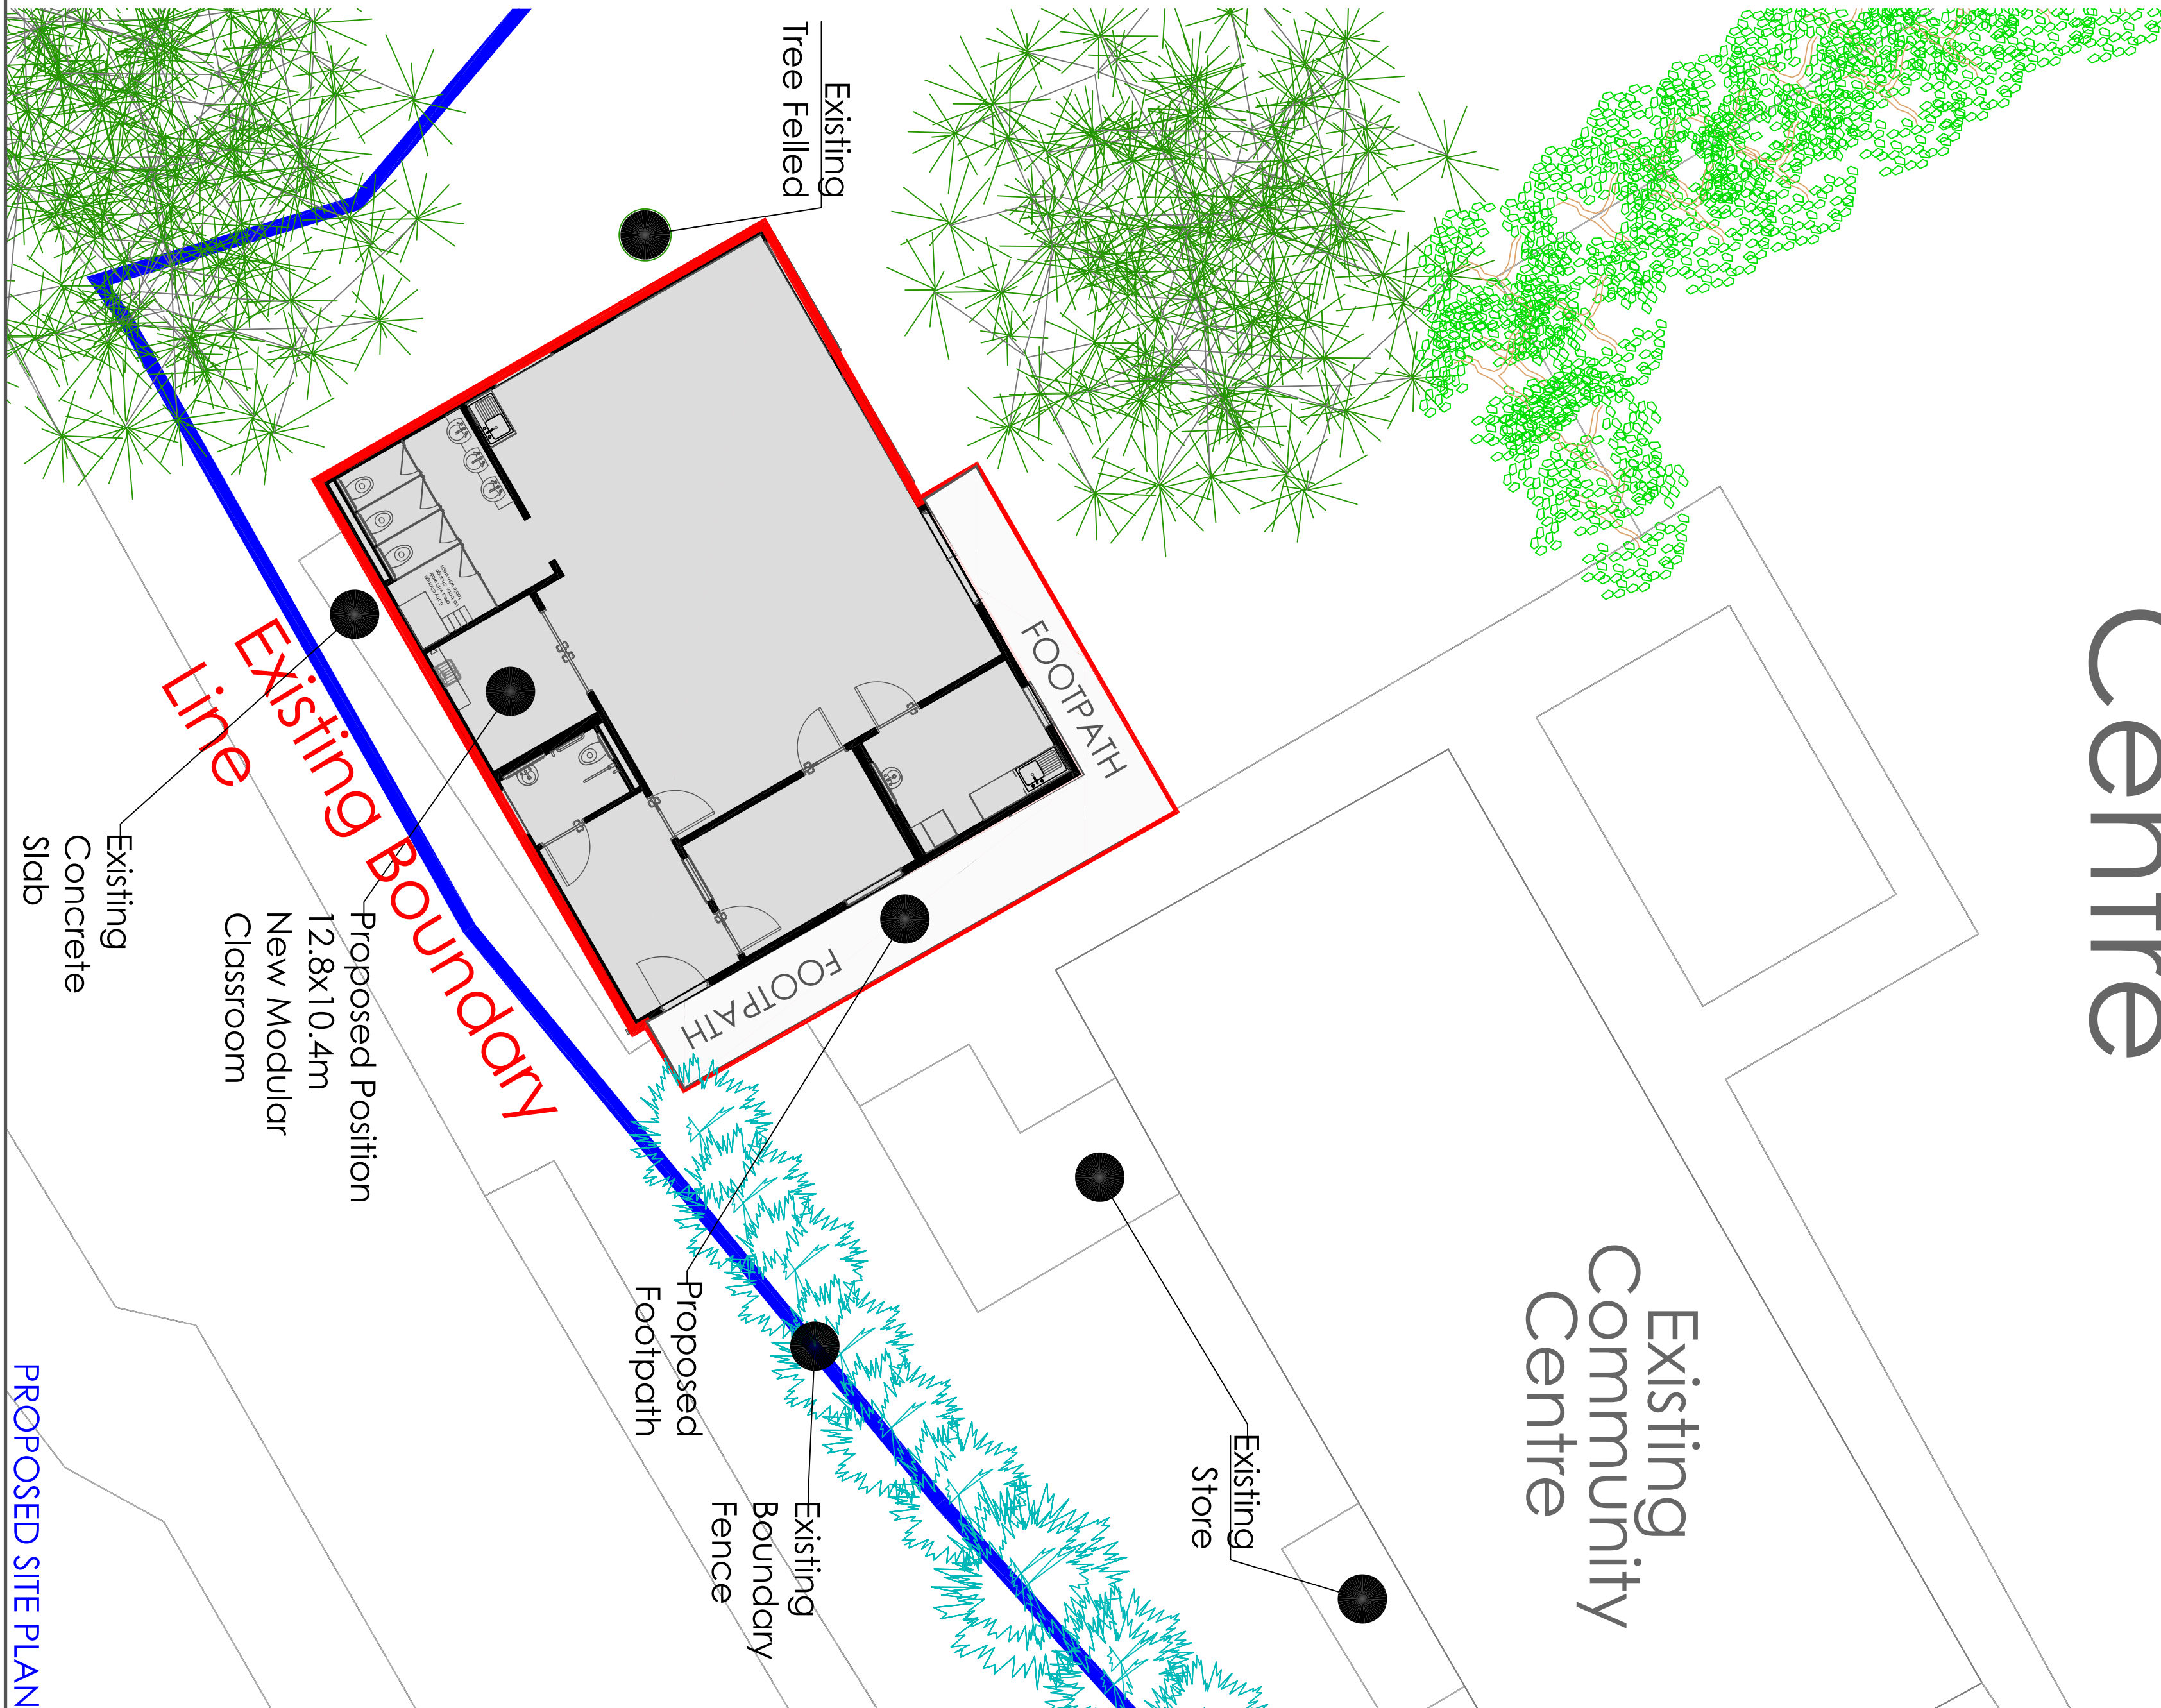

PROPOSED SITE PLAN