



The content of this drawing is subject to the provision of the Copyright Act 1956.

Work to figured dimensions only. Site dimensions are to be checked before work is started. Any discrepancy whatsoever between any information contained on this drawing and any other document or drawing must be drawn to the attention of the architect by the contractor before the work is executed.


IF IN DOUBT ASK IMMEDIATELY.

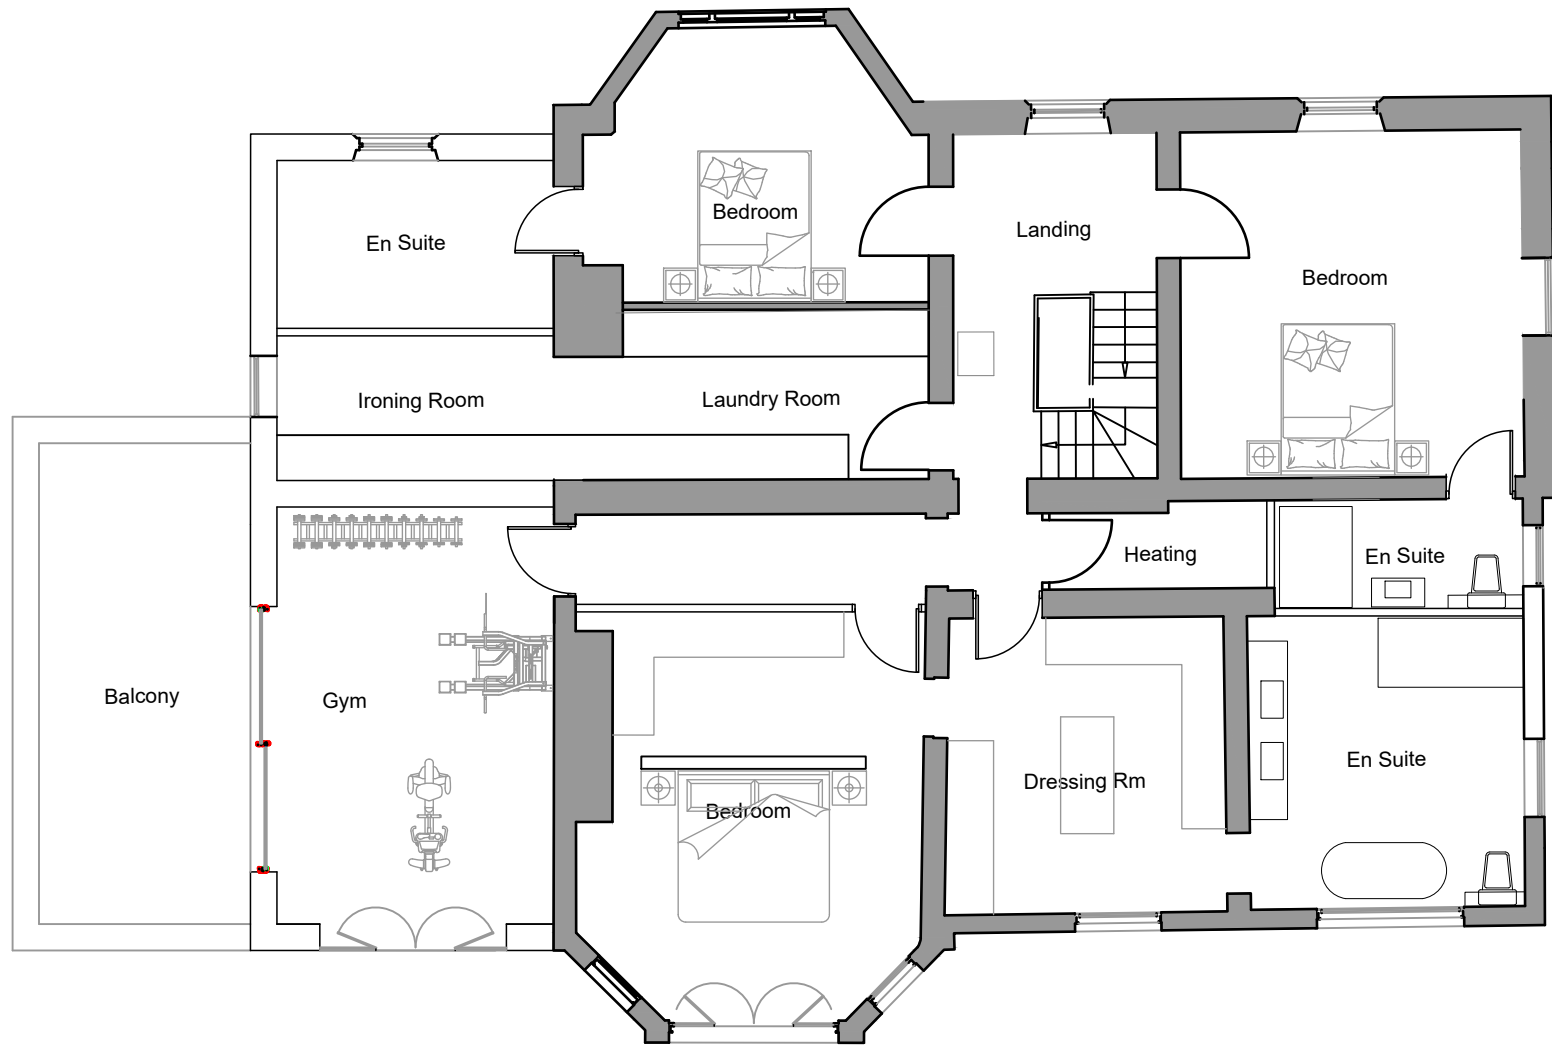

FIRST FLOOR PLAN

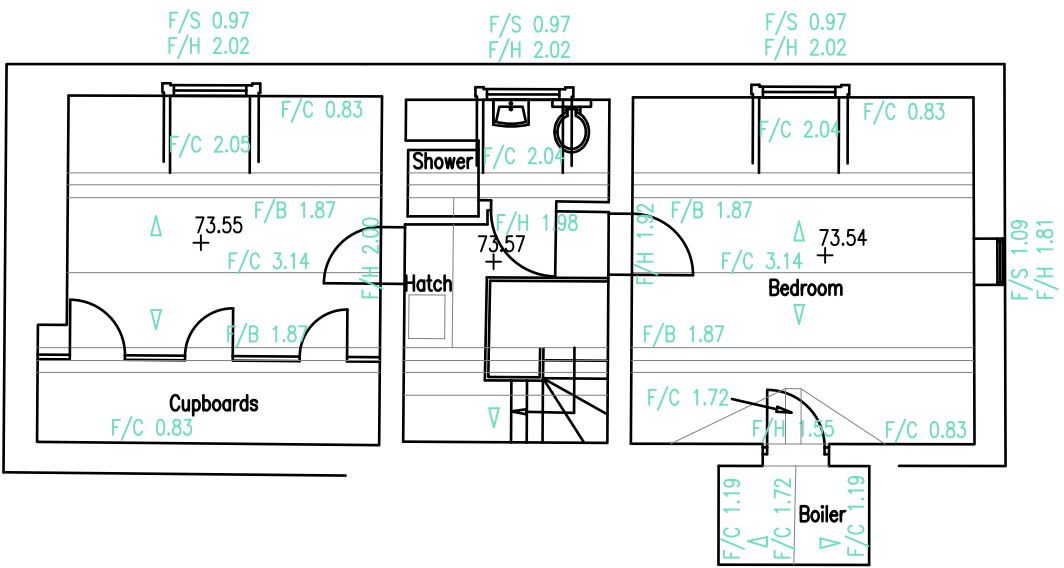

SECOND FLOOR PLAN

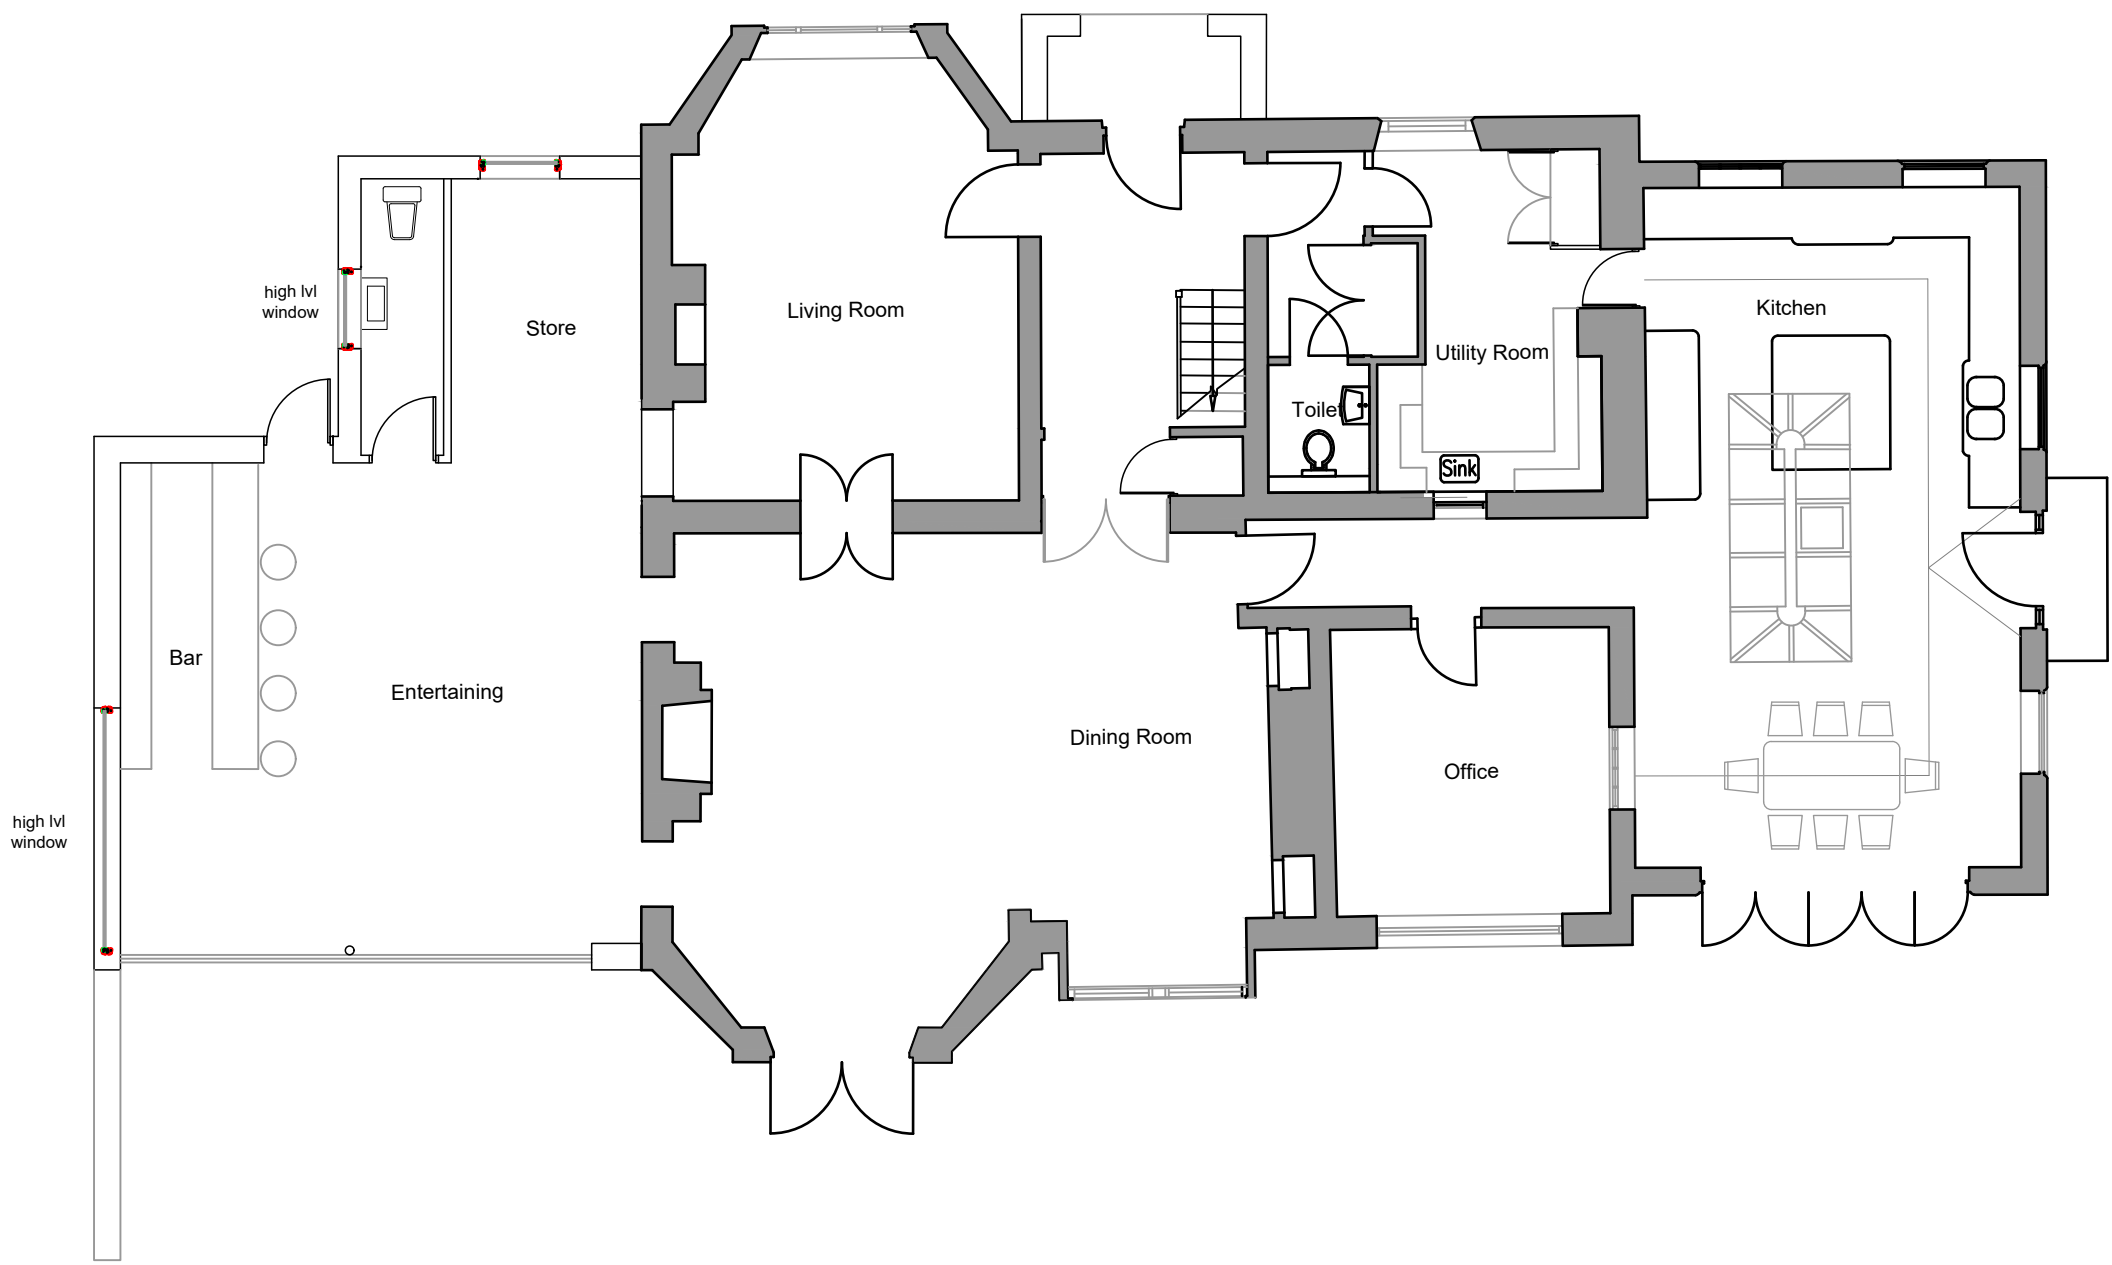

GROUND FLOOR PLAN

willacy horsewood architects

client
MR & MRS DAVID CLACHER

job
PROPOSED ALTERATIONS TO THE LODGE, OVERTON
WREXHAM LL13 0HG

title
MAIN HOUSE - PROPOSED FLOOR PLANS

scale	date	job no.	drawing no.	rev
1 : 100/A1	17 APR 22	WH1259	PR01	

Penmon House 76, Hoole Road, Hoole, Chester CH2 6NL
www.willacyhorsewood.co.uk
Tel: 07973 322 953 01244 853891 E-Mail: mark@willacyhorsewood.co.uk