


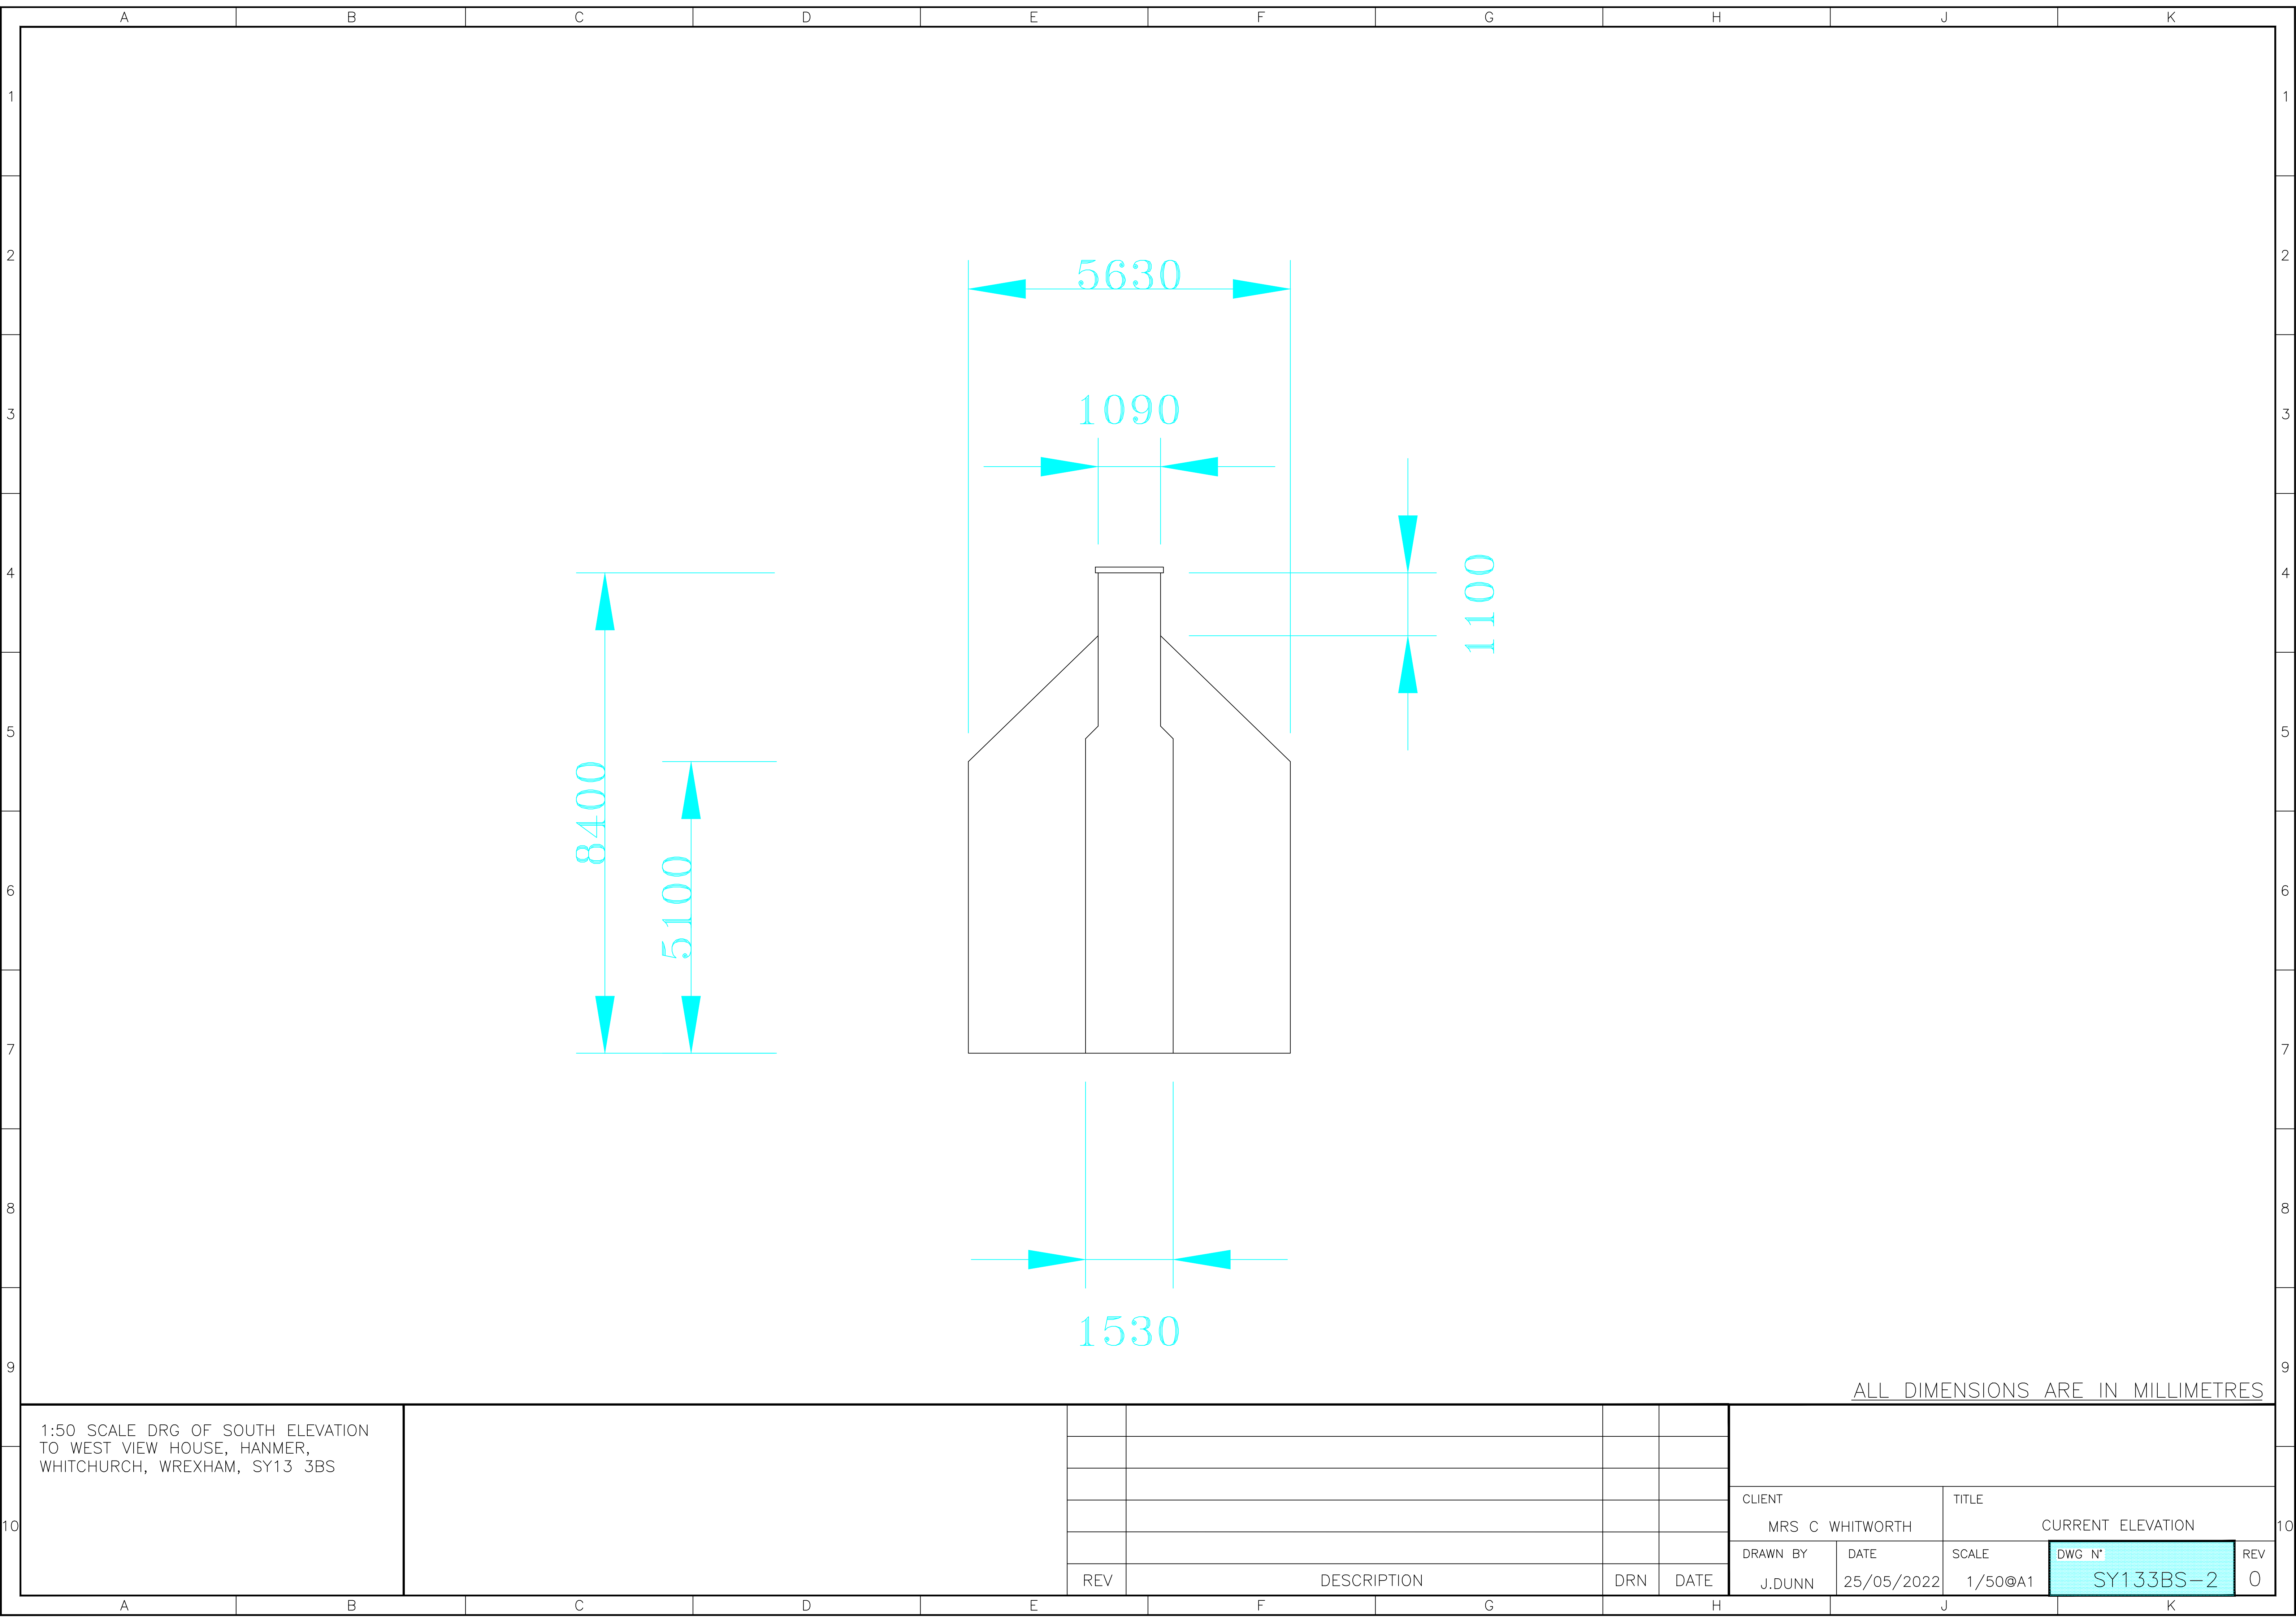

1:50 SCALE DRG OF SOUTH ELEVATION TO WEST VIEW HOUSE, HANMER, WHITCHURCH, WREXHAM, SY13 3BS											
								CLIENT		TITLE	
								MRS C WHITWORTH		CURRENT ELEVATION	
								DRAWN BY	DATE	SCALE	DWG N°
				REV	DESCRIPTION			DRN	DATE		REV
								J.DUNN	25/05/2022	1/50@A1	SY133BS-2
											0