


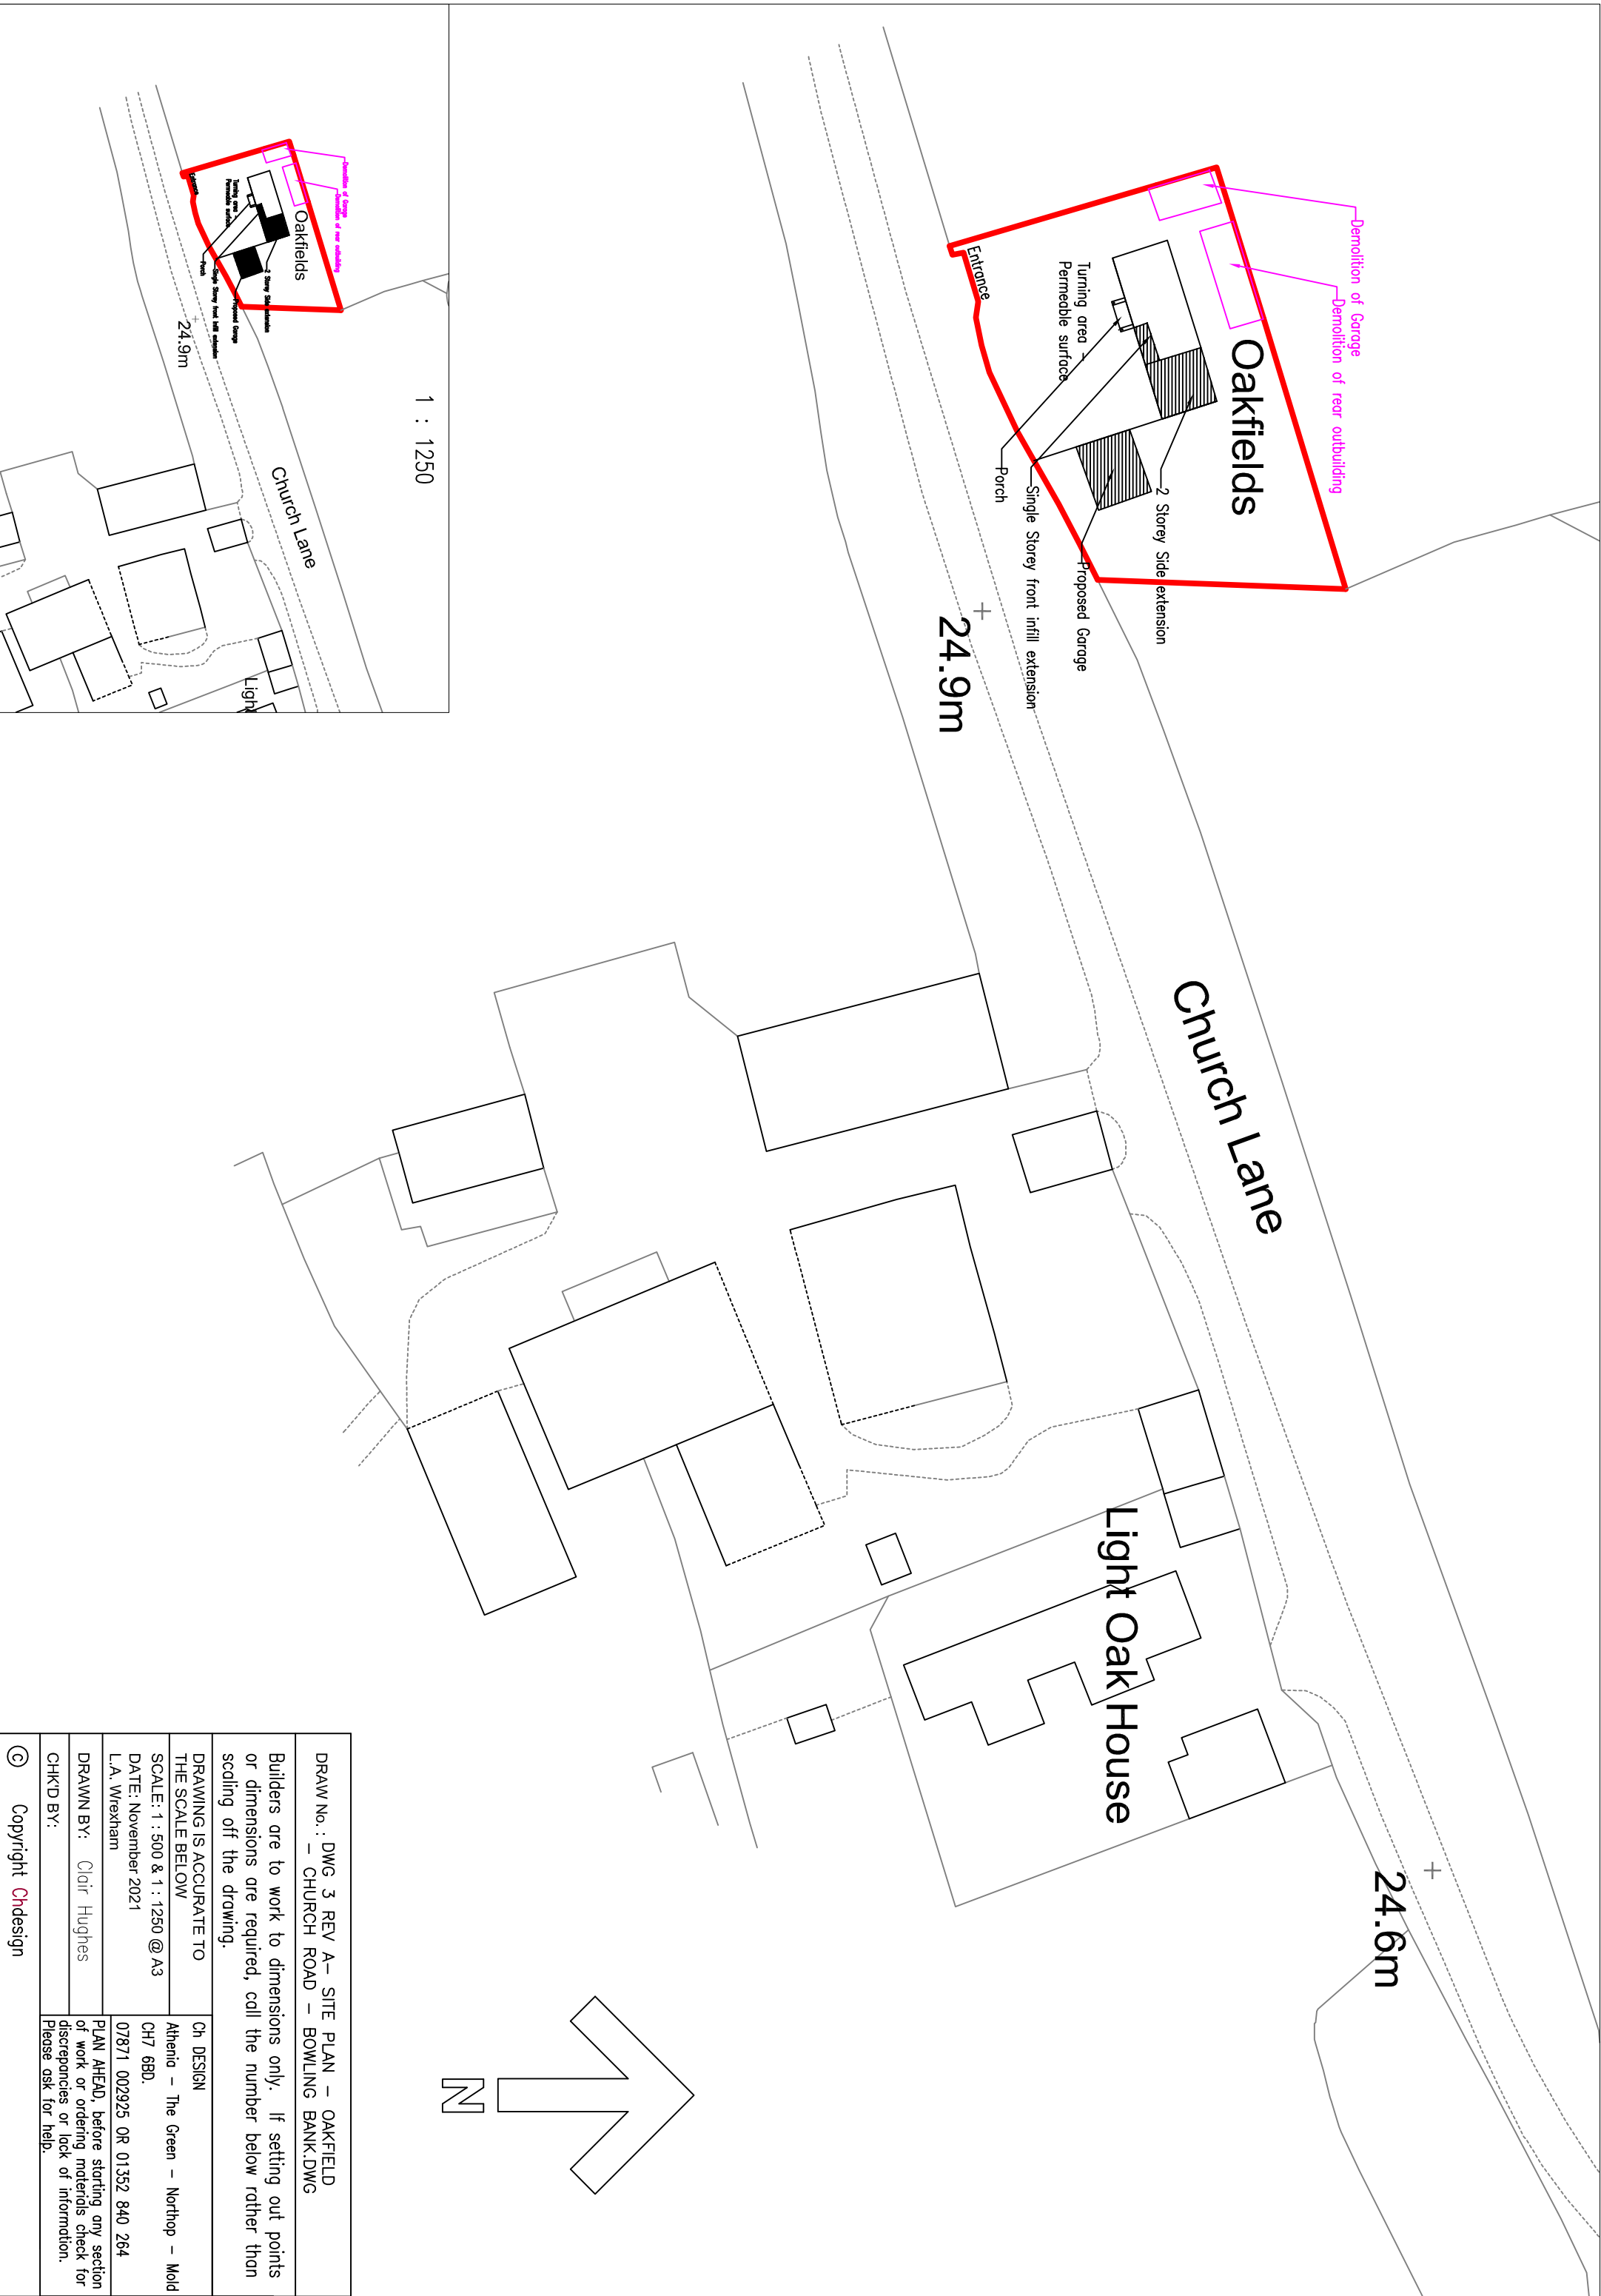

DRAW No.: DWG 3 REV A- SITE PLAN - OAKFIELD	
THE SCALE BELOW	
DRAWING IS ACCURATE TO	Ch DESIGN
SCALE: 1 : 500 & 1 : 1250 @ A3	Athenia - The Green - Northop - Mold
DATE: November 2021	CH7 6BD.
L.A. Wrexham	07871 002925 OR 01352 840 264
DRAWN BY: Clair Hughes	PLAN AHEAD, before starting any section of work or ordering materials check for discrepancies or lack of information.
CHK'D BY:	Please ask for help.
© Copyright Chdesign	