



DO NOT SCALE DIMENSIONS FROM DRAWING

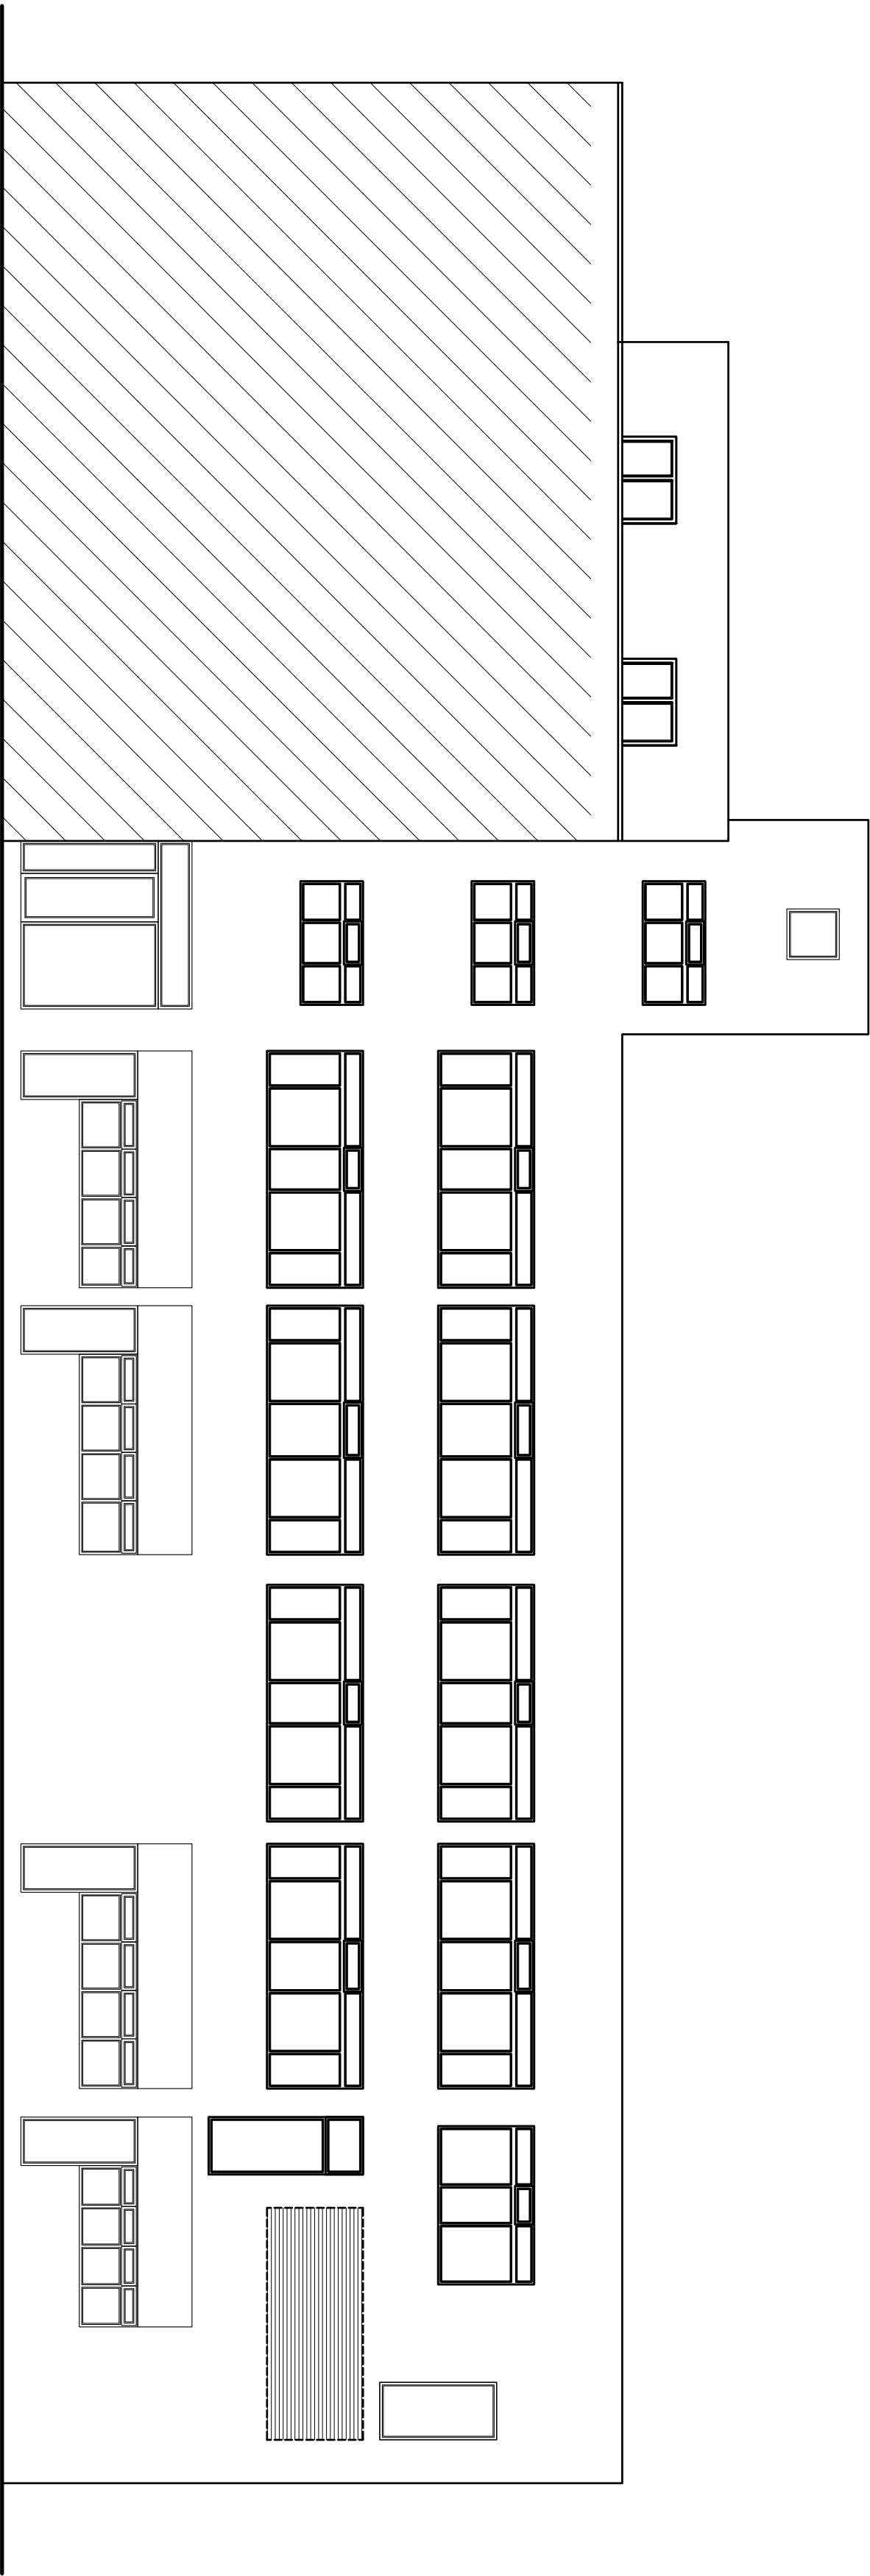


ALL WINDOWS TO BE REPLACED

SOUTH WING ELEVATION

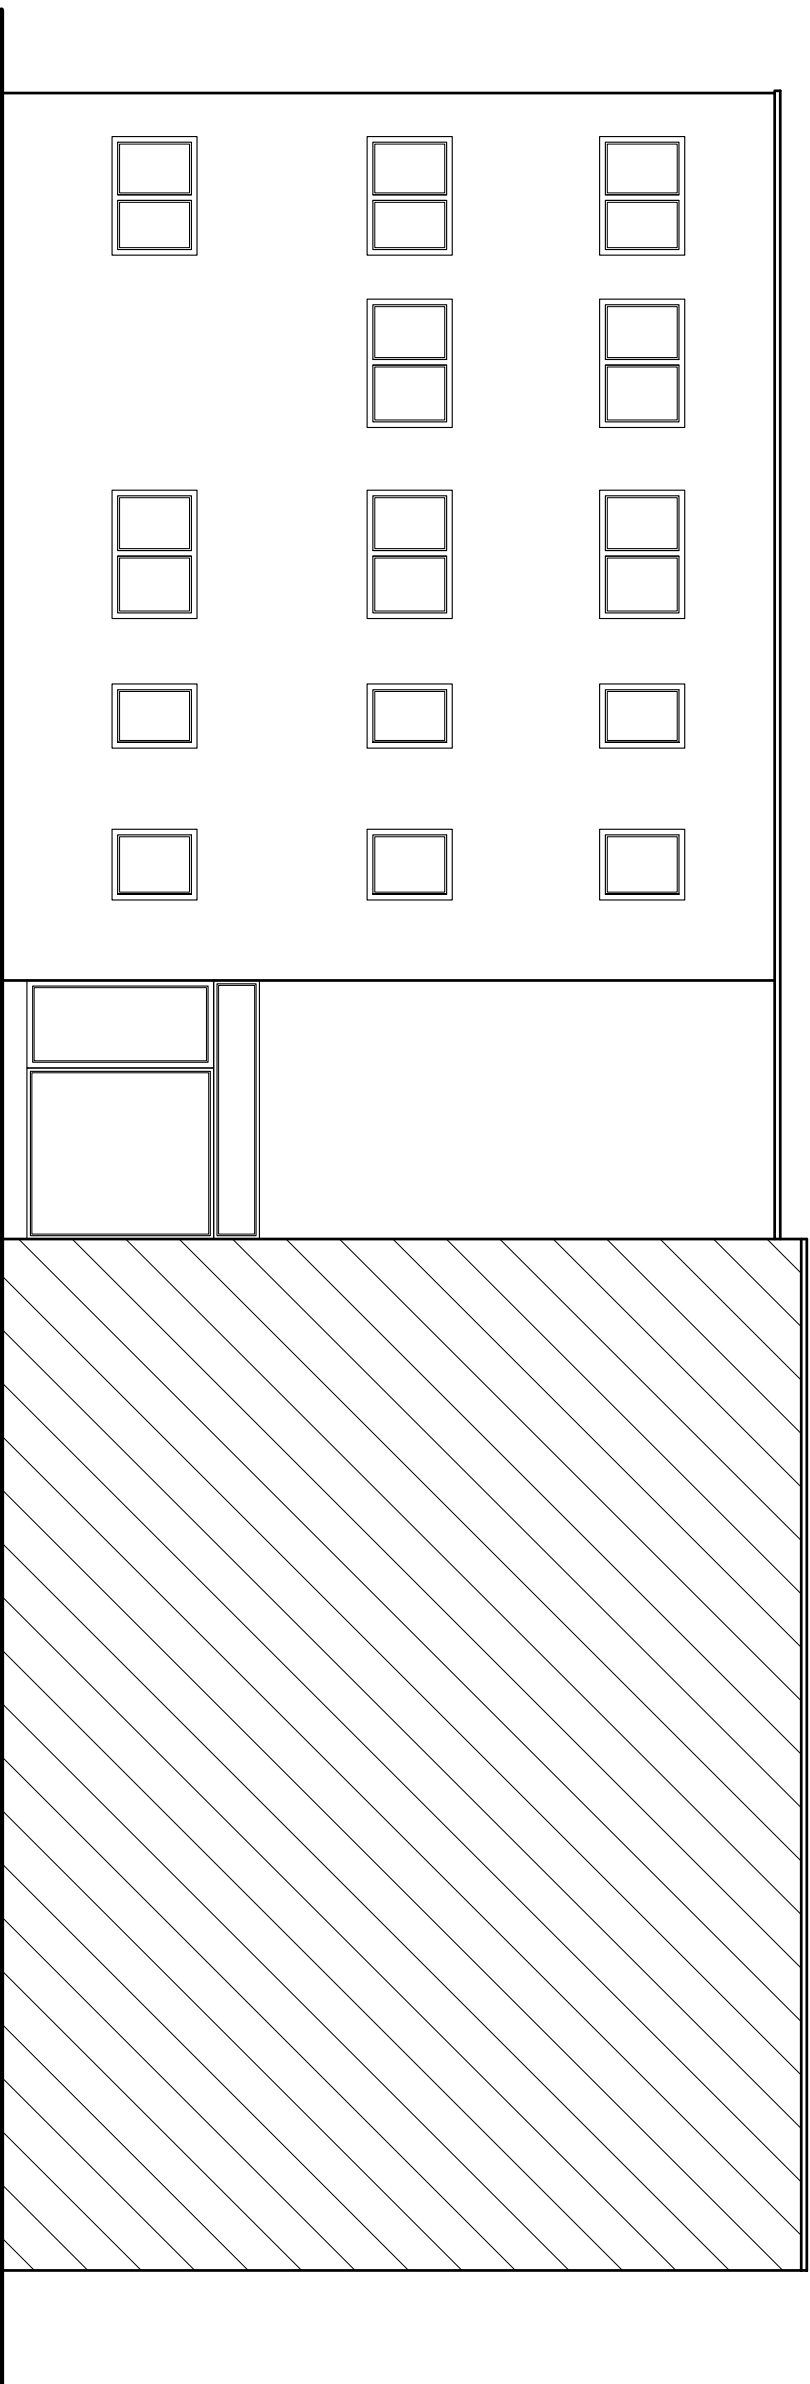

NORTHWING ELEVATION

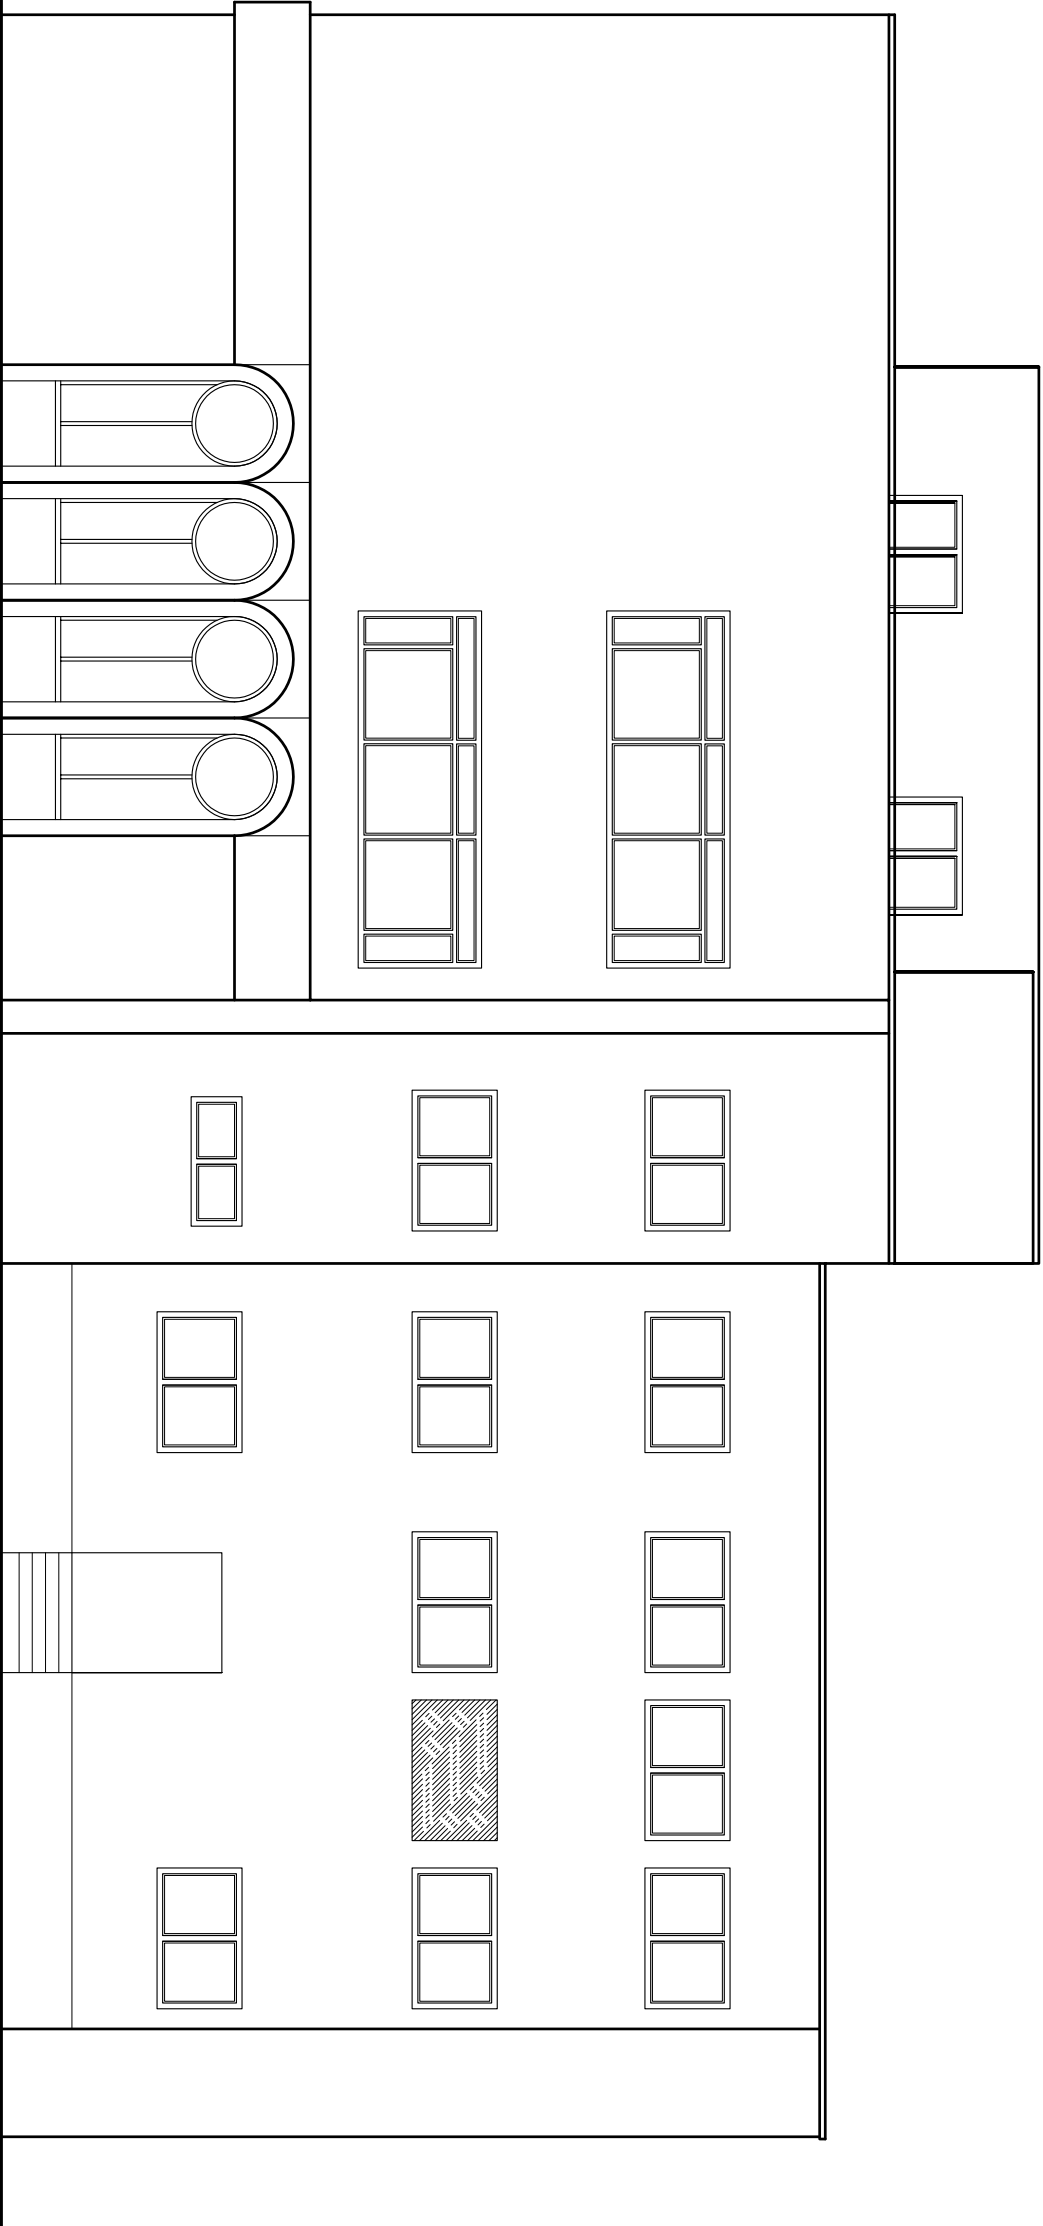


EAST ELEVATION



1:100 SCALE BAR

NOTES

1. ALL DIMENSIONS ARE IN MILLIMETERS.
2. DO NOT SCALE DIMENSIONS FROM DRAWING.
3. THIS DRAWING IS TO BE READ IN CONJUNCTION WITH ALL OTHER DRAWINGS AND DOCUMENTS. THE USER SHOULD CONSULT THE DRAWING FOR FURTHER INFORMATION.
4. THE USER SHOULD CHECK AND VERIFY ALL DIMENSIONS ON SITE PRI TO COMMENCEMENT OF CONSTRUCTION WORKS.
5. THE ENGINEER/ARCHITECT SHOULD BE CONTACTED IMMEDIATELY IF ANY DISCREPANCIES ARE FOUND IN THE DESIGN AND DRAWING PREPARATION DIRECT TO THE ENGINEER/ARCHITECT.

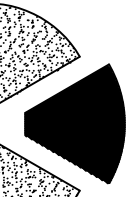B		Planning Amendments	09/11/21	JG
A		Planning Amendments	22-10-21	JCH
Rev.	Amendments		Date	By
 Registered Office 261 Church Street Wrexham, Cheshire WA1 1BQ Tel : 01223 752901 Fax : 01223 752901 Email : info@keystonedesign.co.uk Keystone Design Associates Ltd.				
PROJECT ADDRESS TRINITY HOUSE, WREXHAM				
PROJECT TITLE CONVERSION FROM OFFICES TO DWELLINGS				
DRAWING TITLE PROPOSED ELEVATIONS				
Client	MR G WALSH		Scale 1:100@A1	
Drawn	PB	Checked	Date 14/01/21	
DRAWING No.	A021/007/P/10		Revision B	
THIS DRAWING & CONTENTS ARE THE PROPERTY OF KEYSTONE DESIGN ASSOCIATES LTD. UNAUTHORISED REPRODUCTION OF THE WHOLE OR ANY PART THERE OF IS PROHIBITED. ANY REPRODUCTION MAY BEAT TO PROSECUTION OF CIVIL PROCEEDINGS.				
H:\Documents\Drawings\2021\Trinity House Wrexham				

