

PROJECT No.	A2054
PROJECT ADDRESS	72 Woodridge Avenue Marford Wrexham LL12 8SS


TITLE	Proposed Elevations
DRAWING No.	PL04
REVISION	-
STATUS	Planning
SCALE	1:100 @ a3

REV No.	DESCRIPTION	DATE



Proposed Front Elevation

Proposed Side 1 Elevation

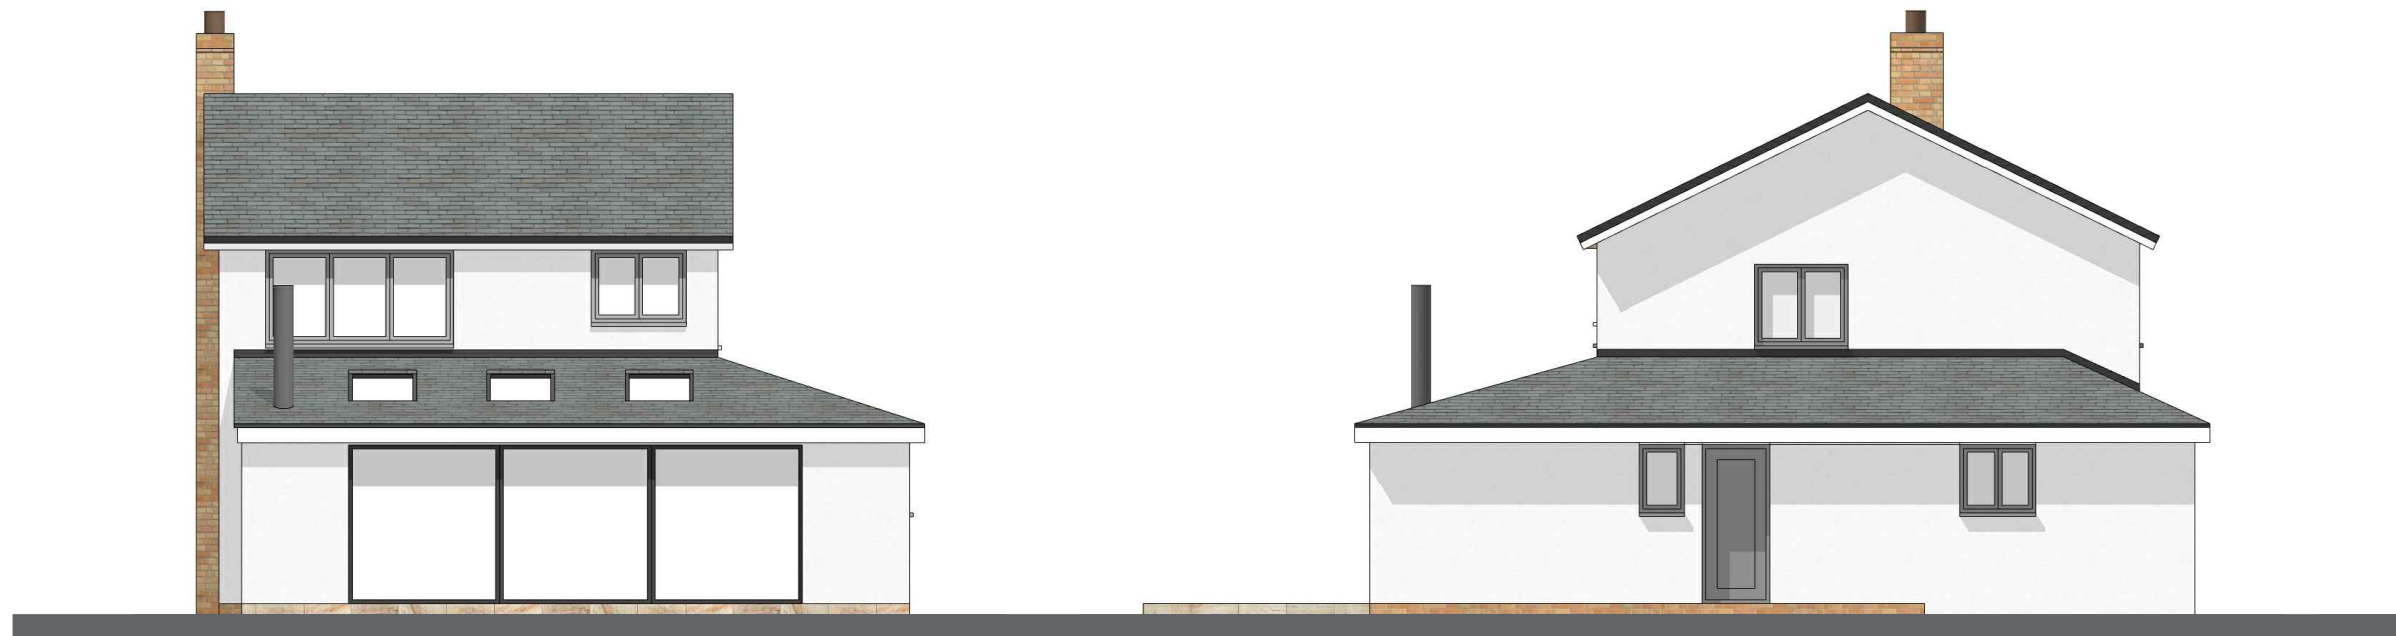

Proposed Rear Elevation

Proposed Side 2 Elevation

