

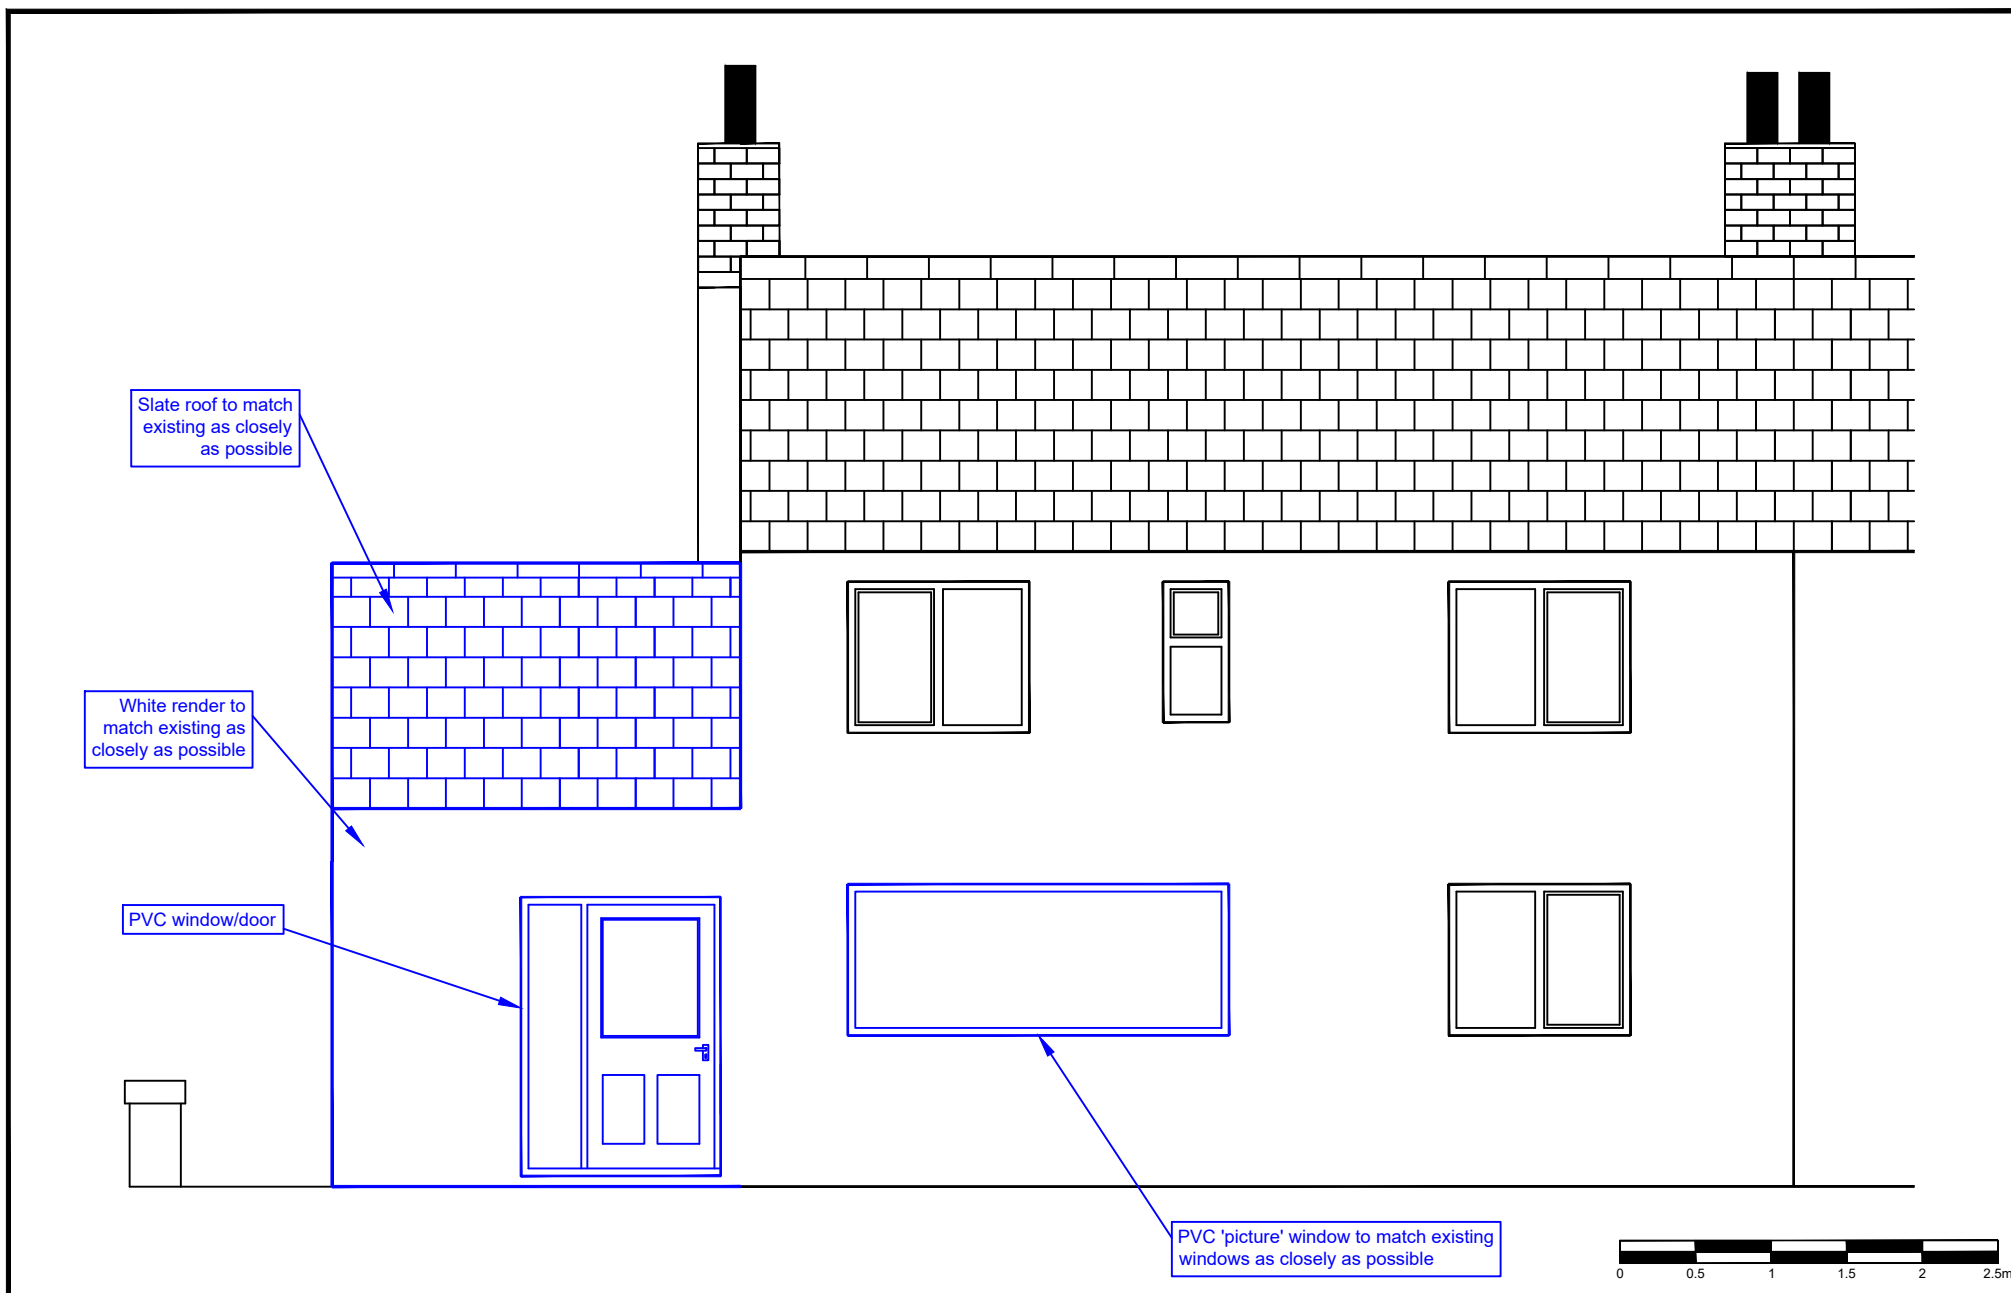


Figure 10: Proposed Rear Elevation (North)

Scale: 1:50 @ A4