


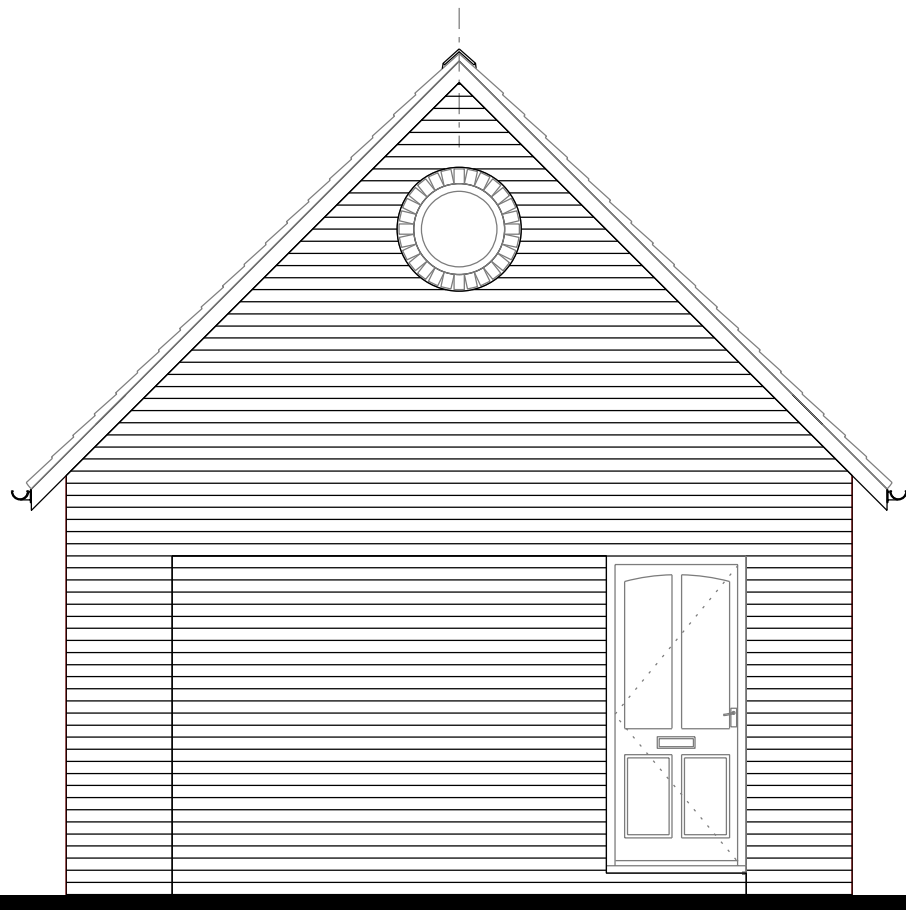

Proposed North Elevation



Proposed East Elevation



Proposed West Elevation



Proposed South Elevation

The Swallows Horton Wem Shrewsbury SY4 5ND Tel: 01743 361211 THE PLANNING GROUP LIMITED info@planning-group.co.uk	Location Barnfields Mulsford Sarn Malpas SY14 7LP	Project Proposed Conversion of and Extension to existing garage to form independant living accommodation.	Drawing Proposed Elevations	scale 1:50	paper size A3	drawing no. BMS / PP / 06	date Mar 22
--	--	--	--	---------------------------------	------------------------------------	--	----------------------------------