


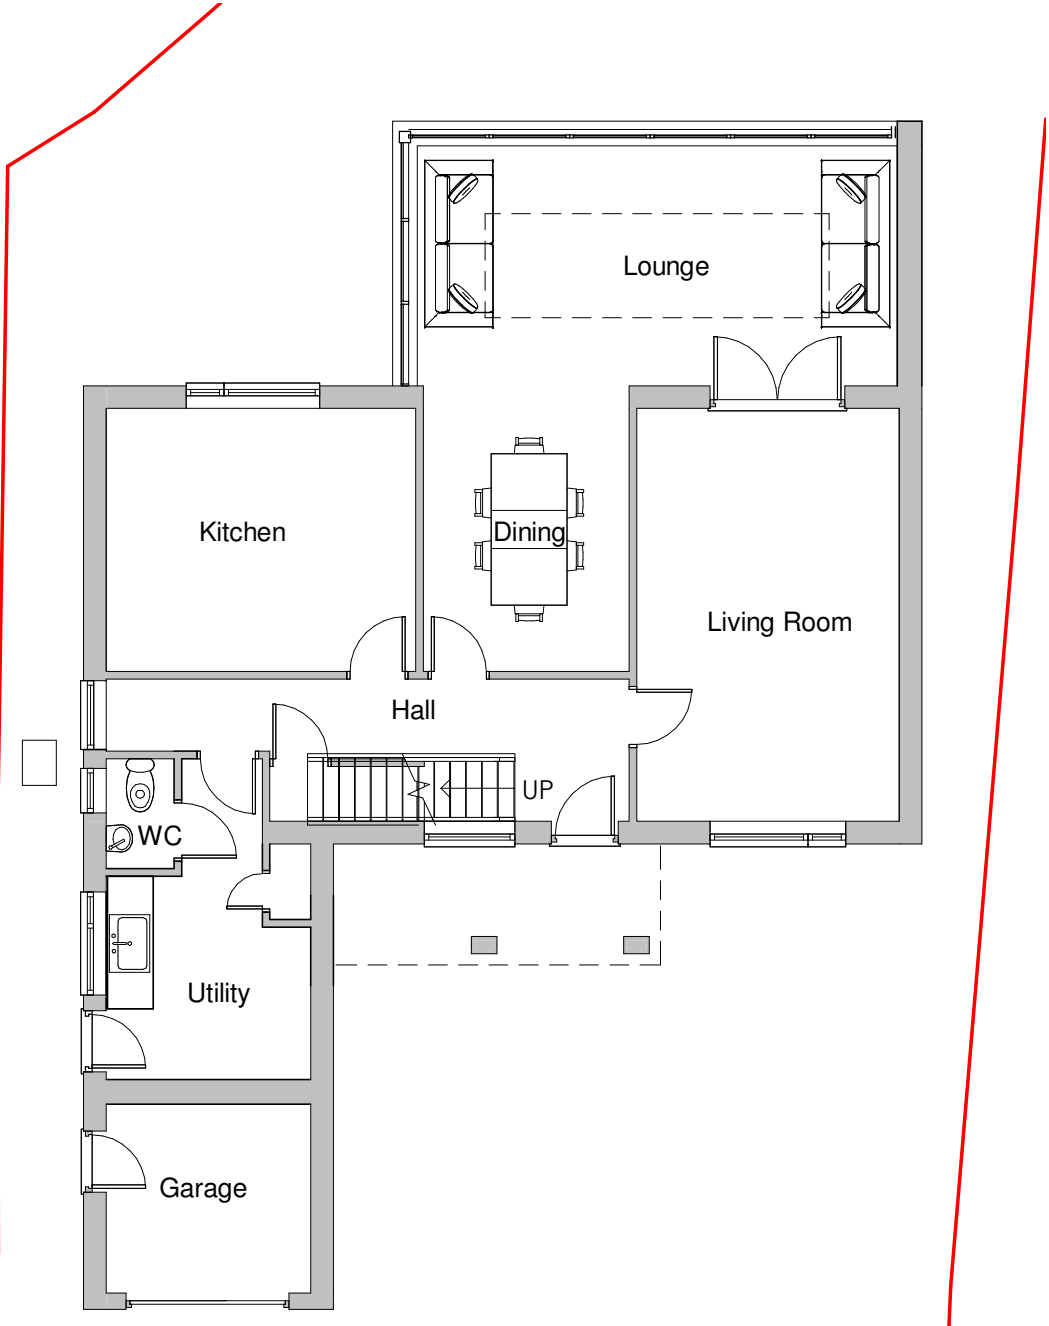


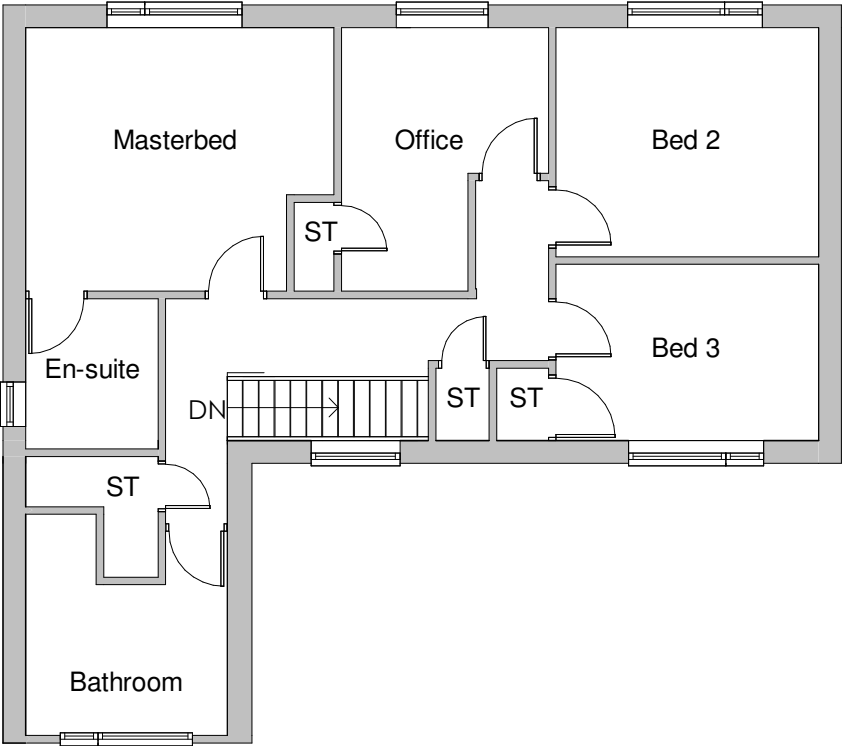

Ground Floor
1 : 100

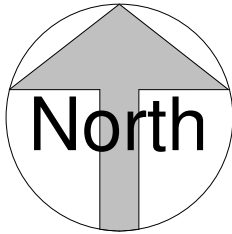

First Floor
1 : 100

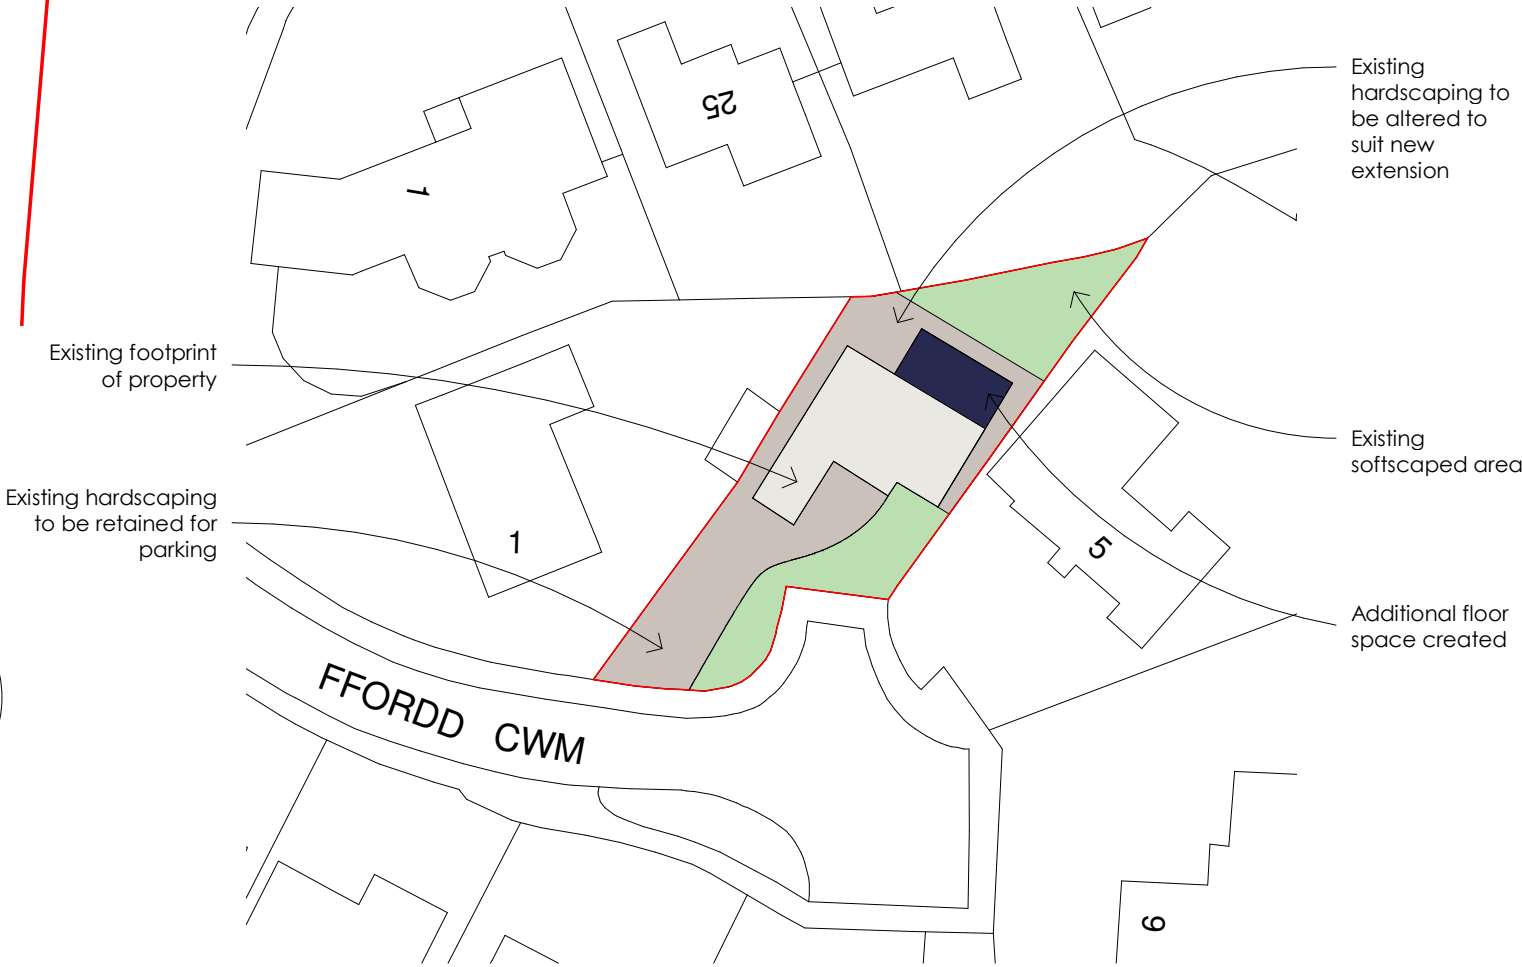

Proposed Site Plan
1 : 500

REV	DESCRIPTION	BY	DATE
OFF THE WALL ARCHITECTURAL SERVICES OFF THE WALL - Architectural Services 1 The Woodlands, Chester Road, Gresford, Wrexham LL12 8NU offthewall_architectural 07772 113 971 cathy@offthewallarchitectural.com Partnered with LABC Registered			
CLIENT: Mr & Mrs Dawson			
ADDRESS: 3 Ffordd Cwm, Wrexham			
STAGE: Planning Application			
TITLE: Proposed Floor Plans & Site Plan			
SCALE AT A3: As indicated	DATE: 15/02/22	DRAWN: LJ	CHECKED: CO
PROJECT NO: OTW1239	DRAWING NO: PL01	REVISION:	