



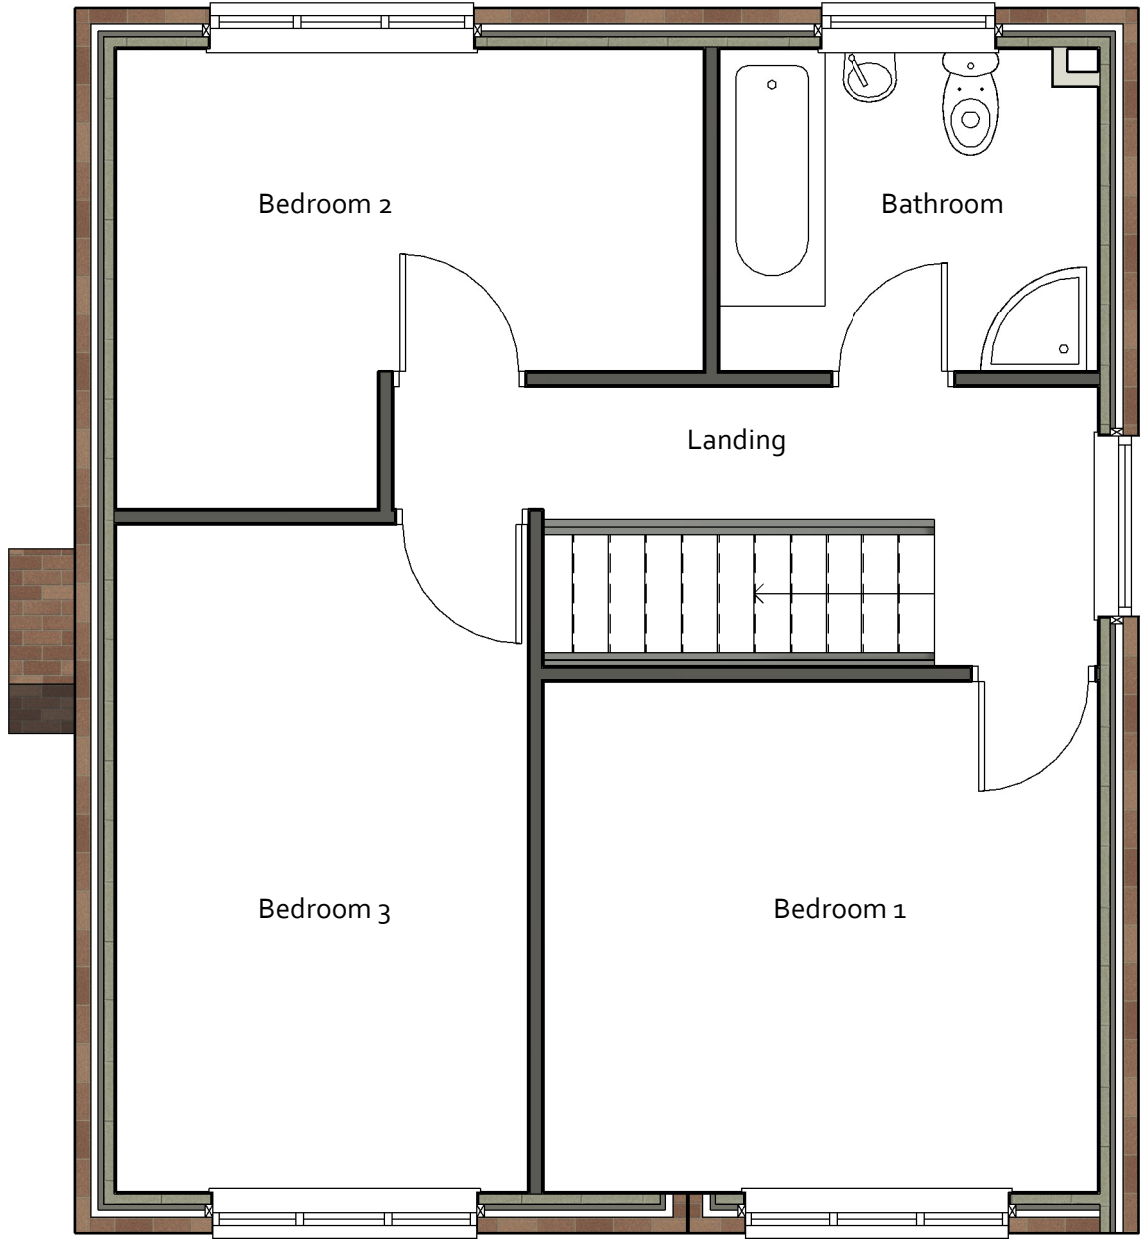

3D View 1

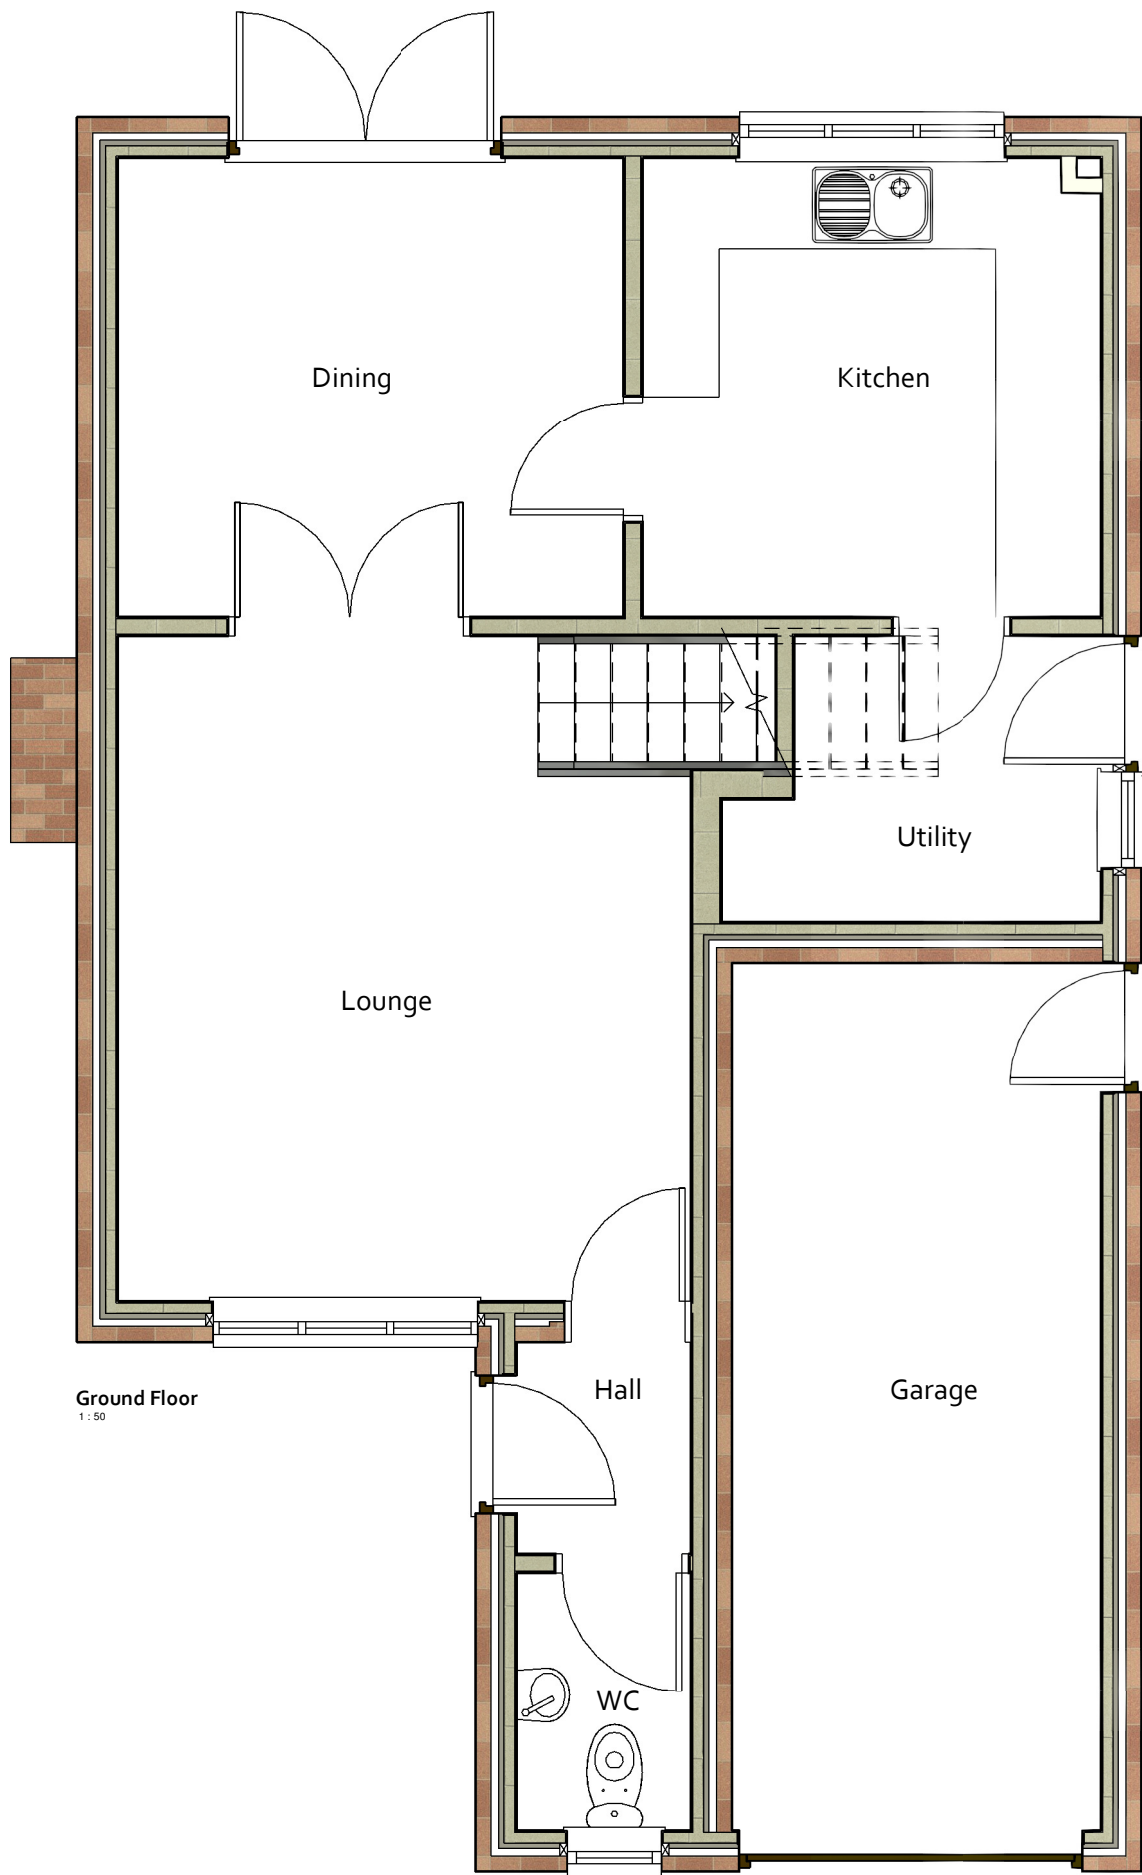

3D View 2



Side Elevation



Front Elevation



Rear Elevation



Side Elevation

REVISION	DATE	DESCRIPTION



DESIGN IN SAFETY
Old Vicarage Cottage, Church Road, Minera, Wrexham, LL11 3DA
www.designinsafety.co.uk
admin@designinsafety.co.uk
07734031653



CLIENT:
MR & MRS ENSOR

ADDRESS:
10 MEADOWCROFT, CROSS LANES,
WREXHAM, LL13 0UJ

DRAWING TITLE:
EXISTING FLOOR PLANS, ELEVATIONS AND 3D'S

PROJECT NO: DIS_AD_	DRAWING NO: DIS_AD_EX01
------------------------	----------------------------

SCALE/AT A2: As indicated	DATE: 04/05/22	REVISION:
------------------------------	-------------------	-----------