




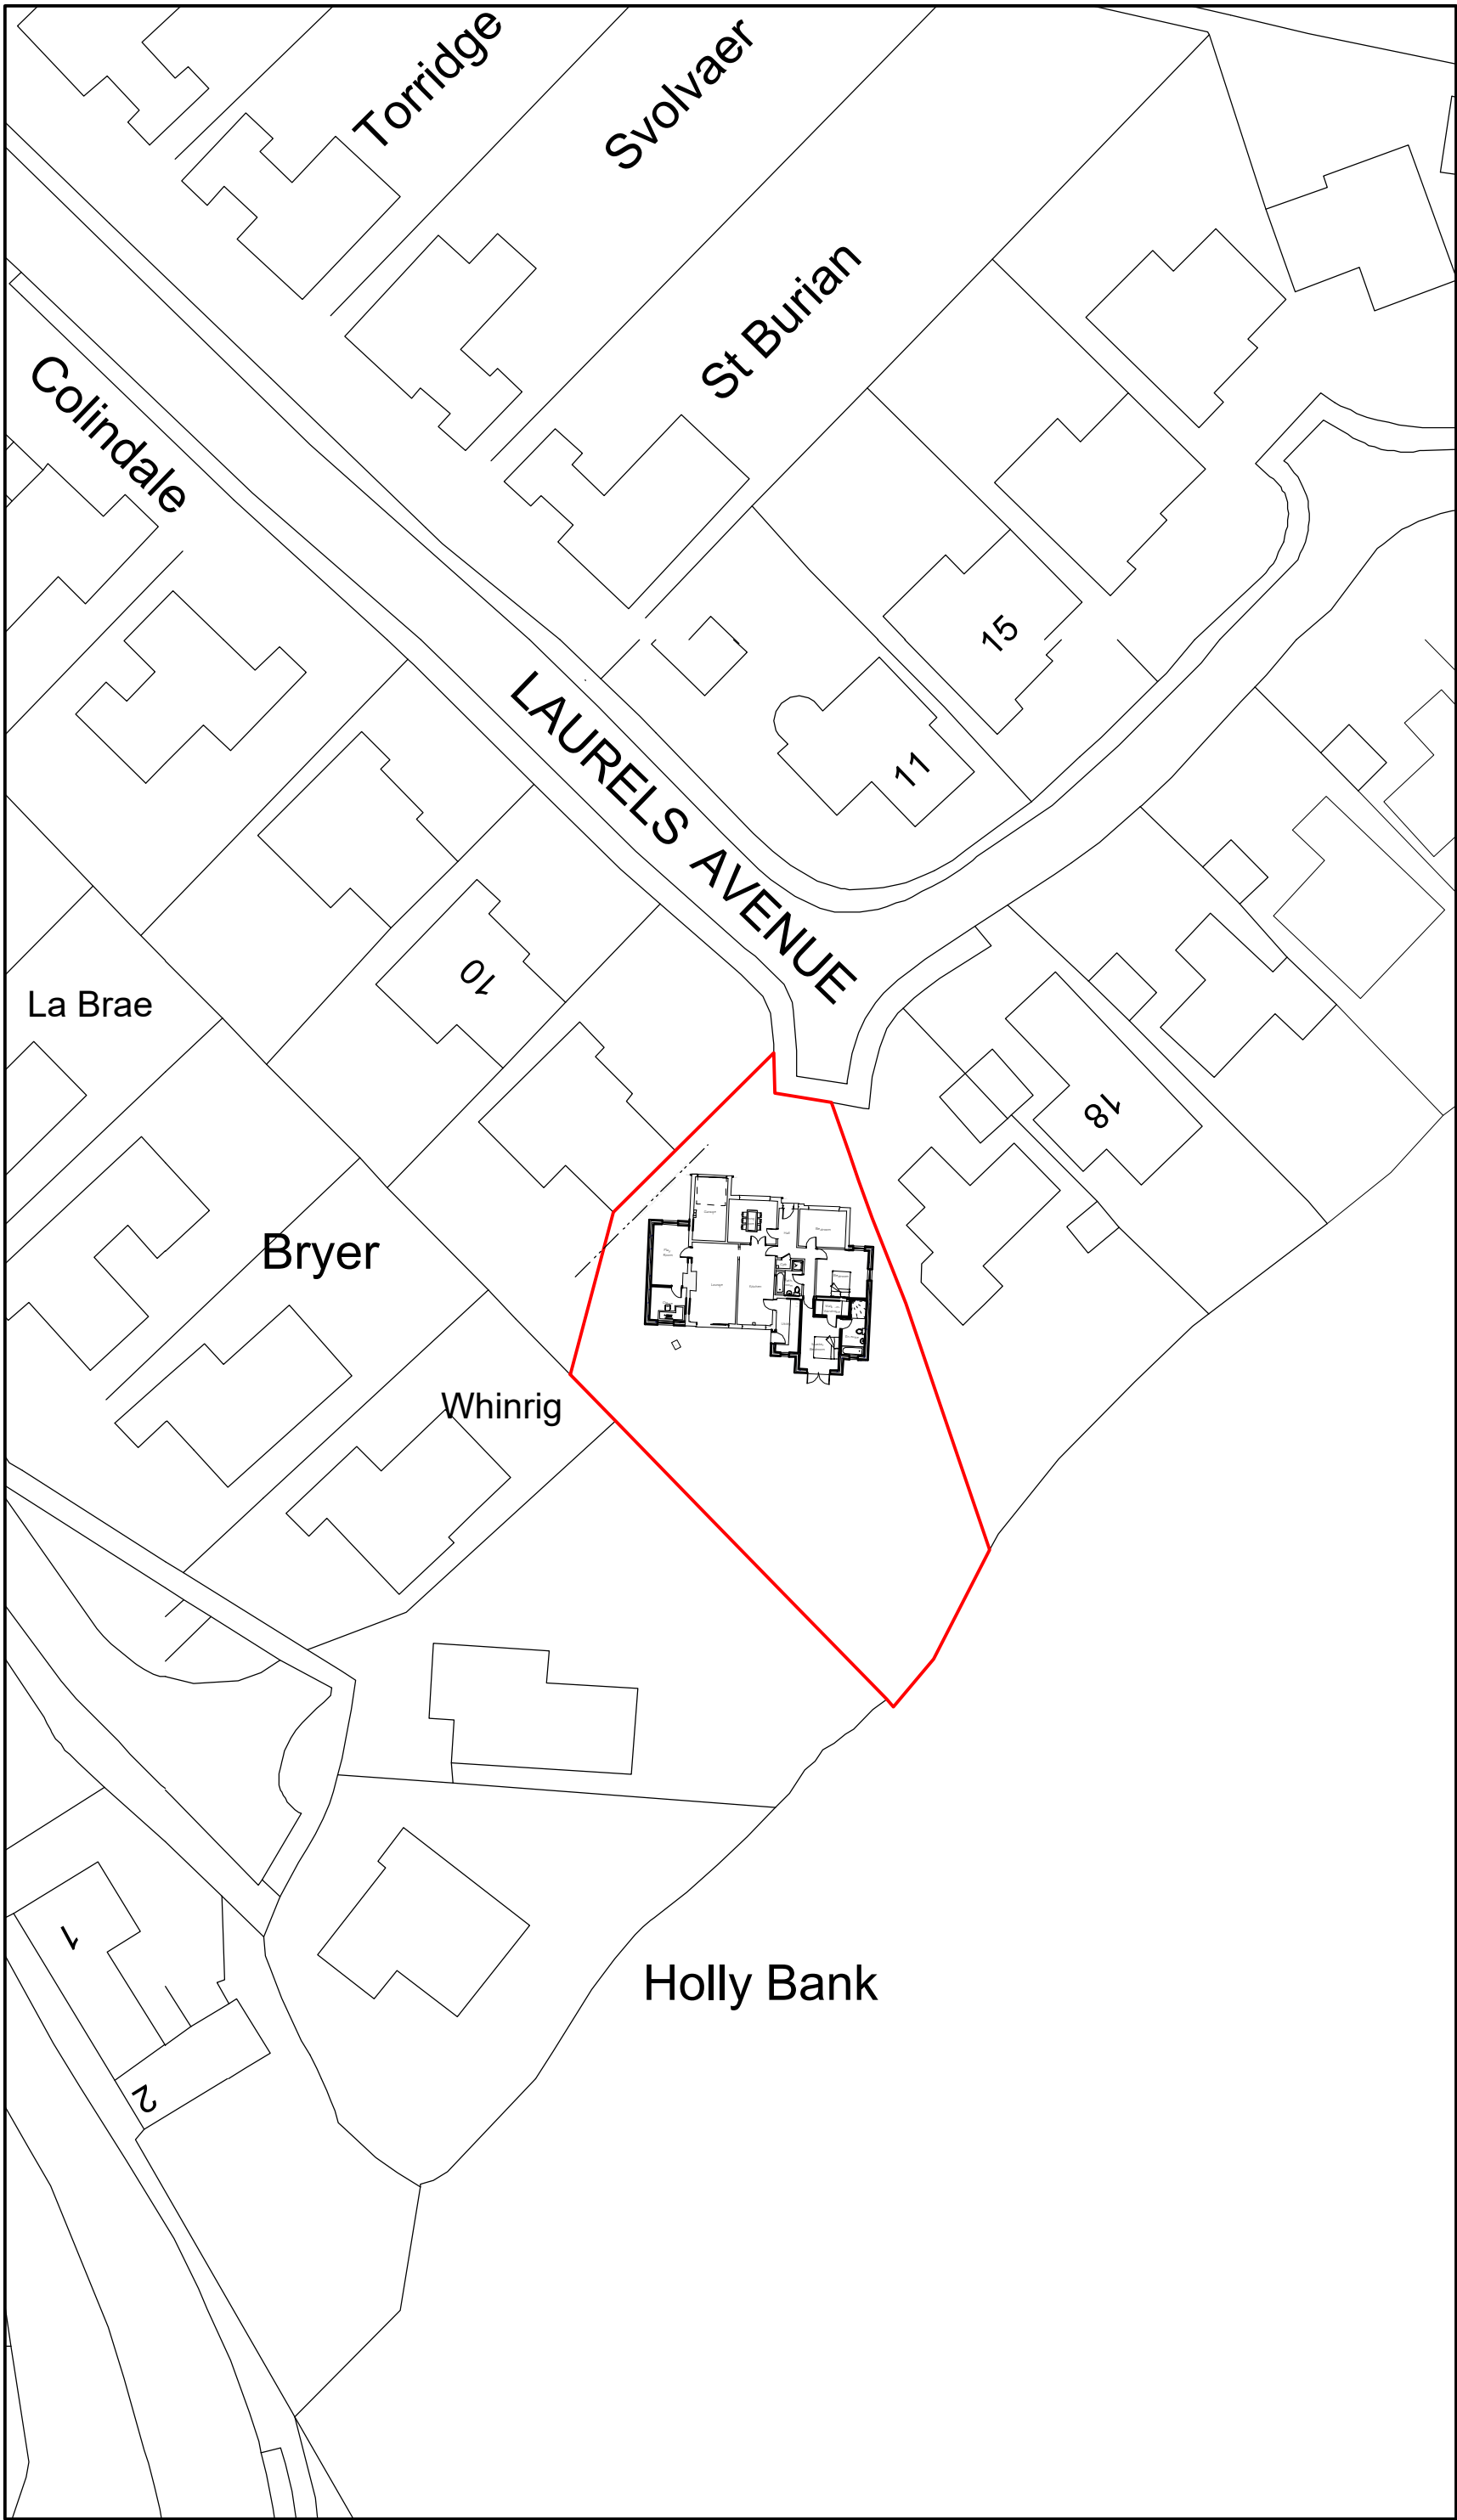

Site Plan 1:500

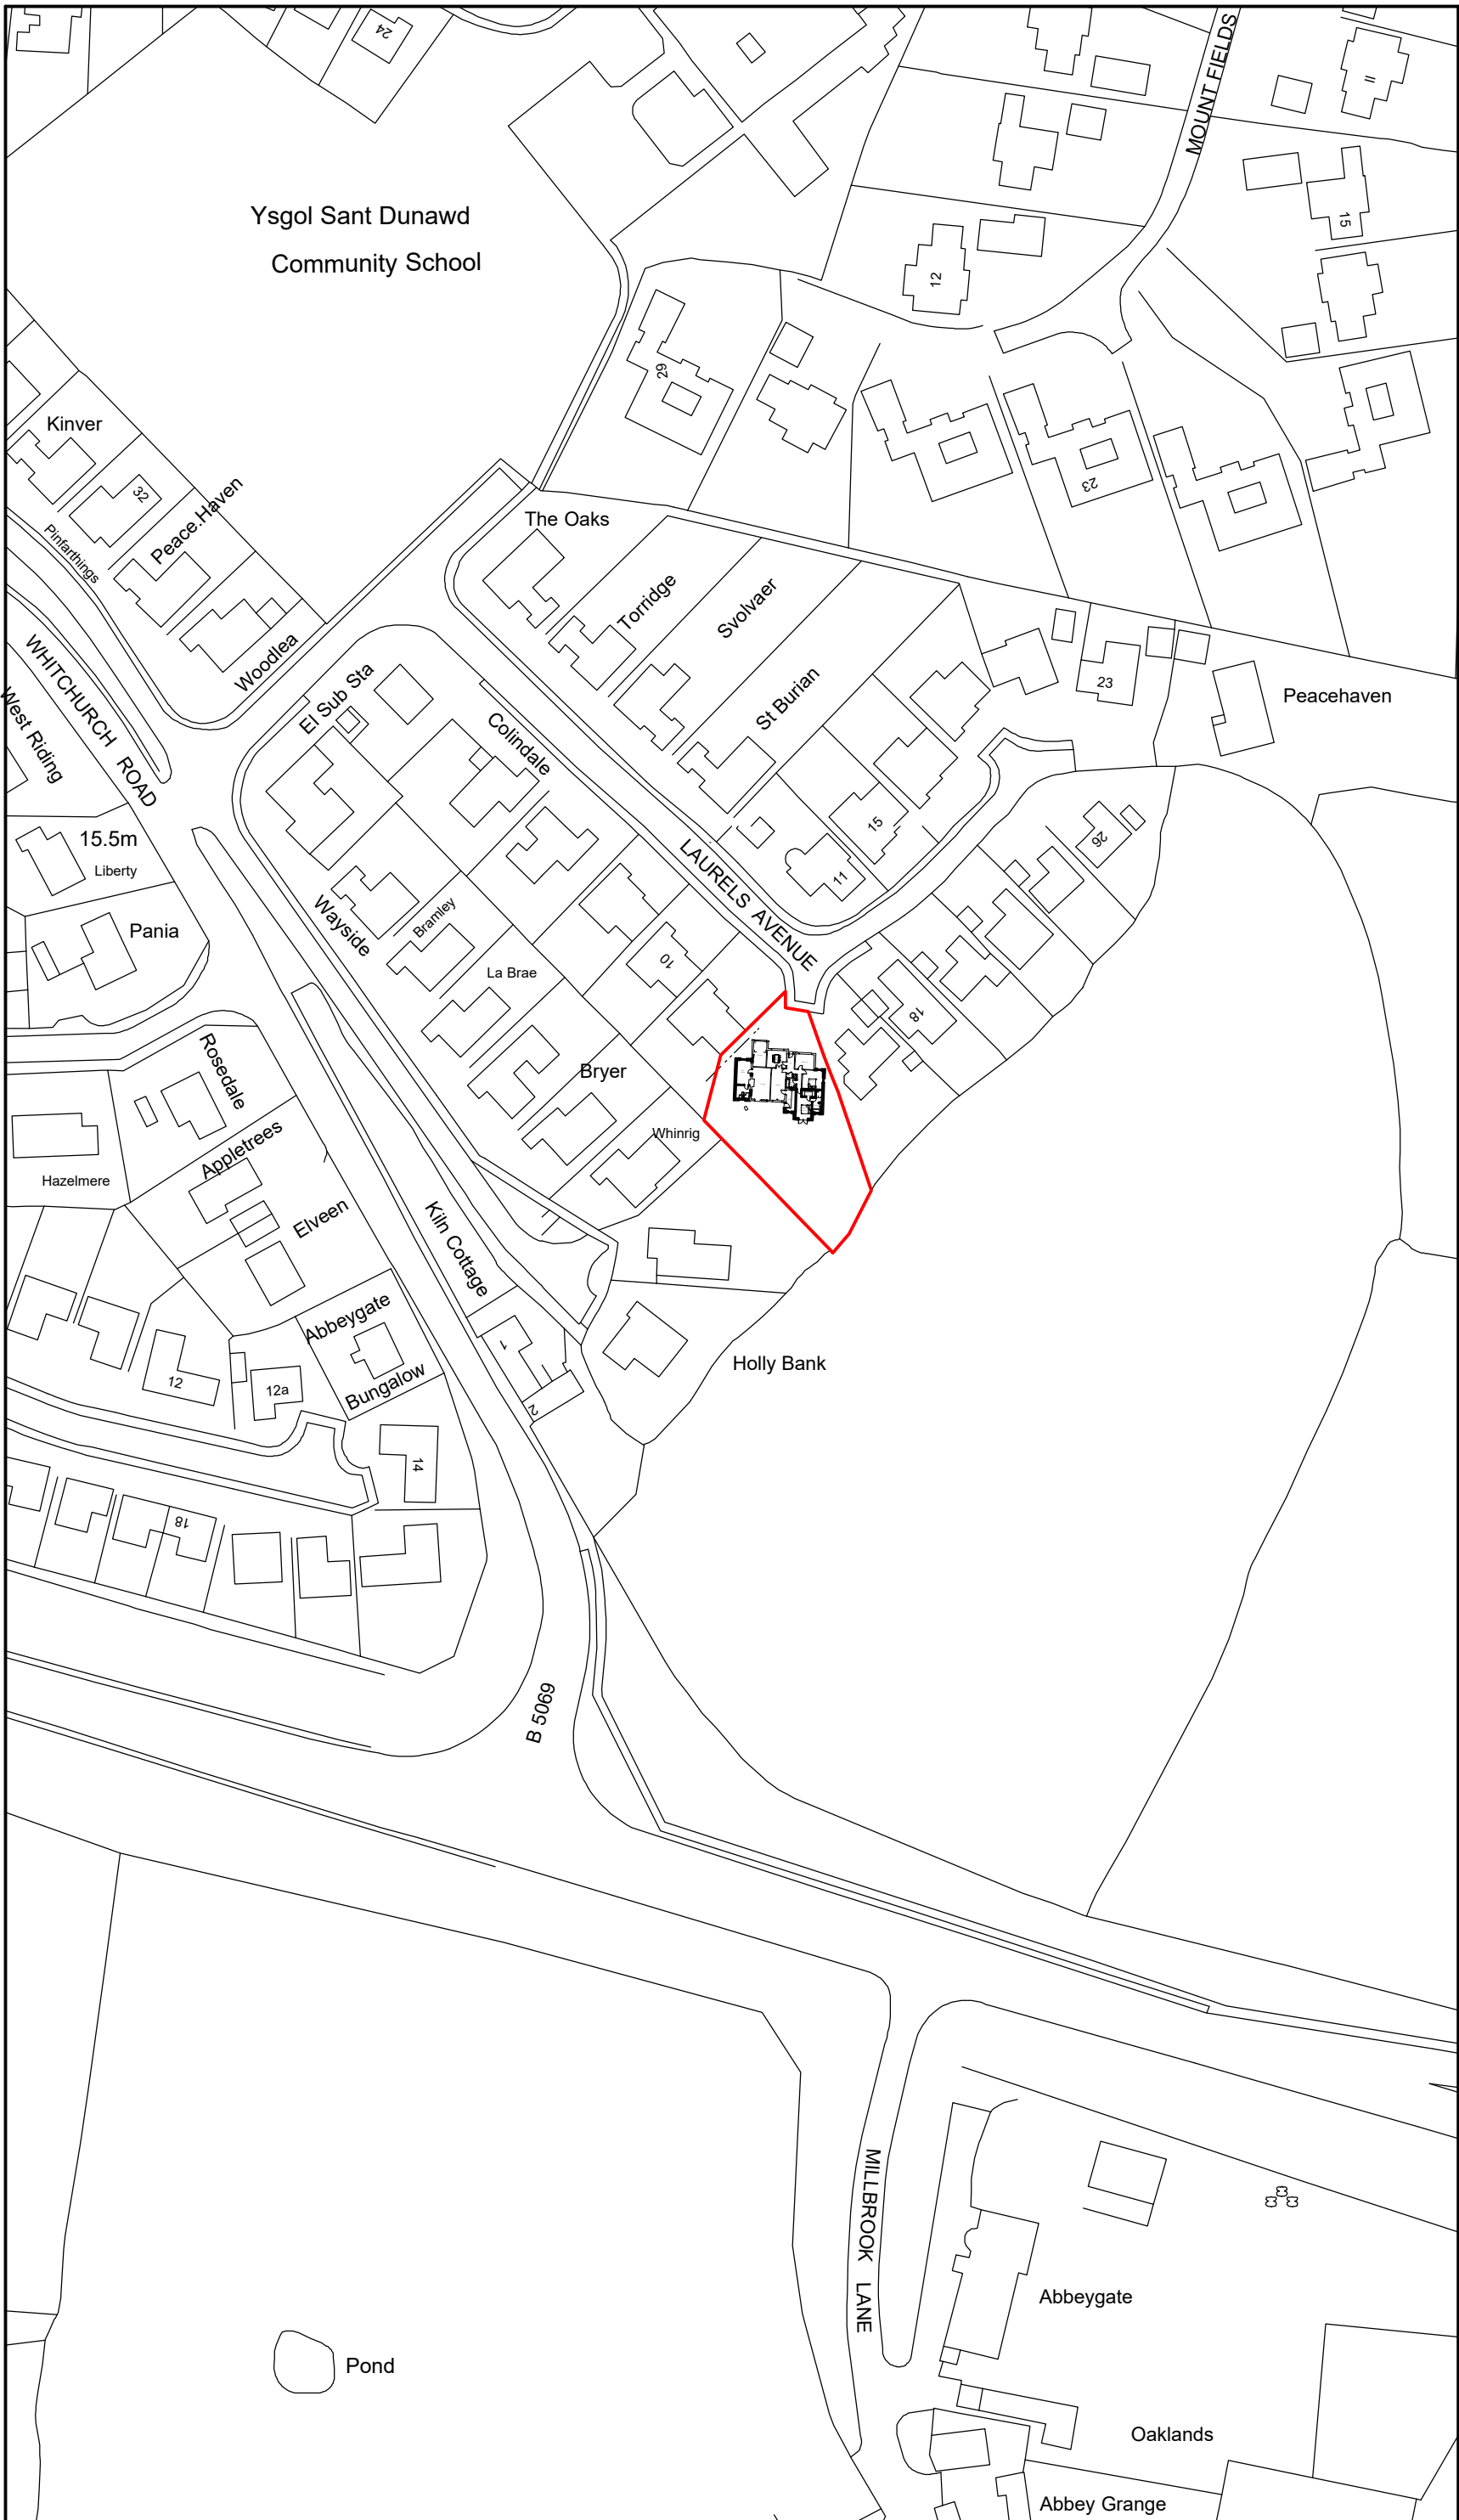

Location Plan 1:1250

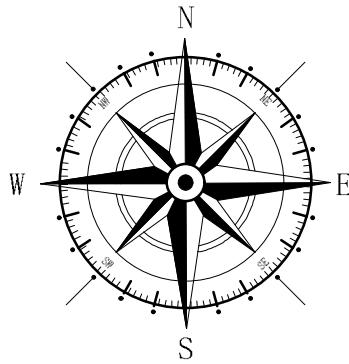

Key

- Surrounding Buildings
- Application Site

Rev	Date	Detail	Initial

Project:
Proposed Alterations to,
14 Laurels Avenue,
Bangor-On-Dee,
Wrexham, LL13 0BQ.

Title: Planning:Site & Location Plan	Scale: (A2) 1:50 & 1:100
--	--------------------------------

Drawn By: E.M.Jackson	Date: May 2021
Drawing No: M121/004	Sheet: 1 of 1

blueprint
architectural services

LABC partner

Office 3K4,
Redwither Business Tower,
Wrexham. LL13 9XT
Tel: 01978 356500
www.blueprintarchitectural.com
© copyright all rights reserved