

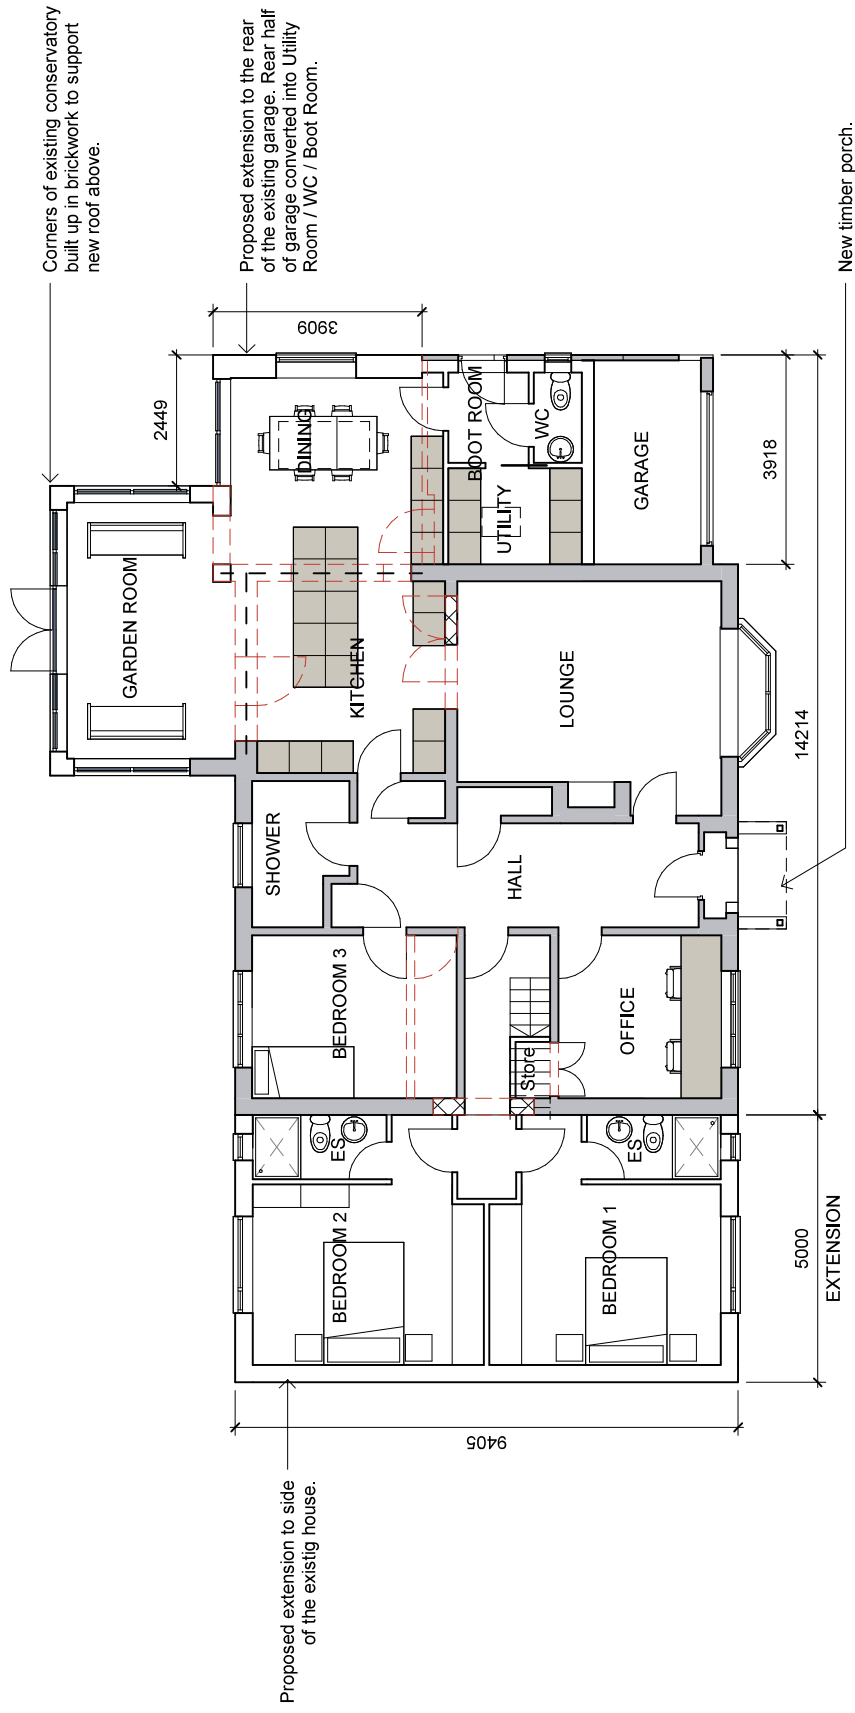


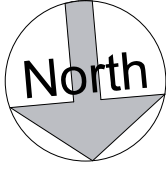

## Proposed Ground Floor Plan

1 : 100

 

36 Plas Tirion, Johnston,  
Wrexham LL14 1UR  
07543968690  
geraint@wearframe.co.uk  
www.wearframe.co.uk  
facebook.com/frame.architect  
instagram.com/we\_are\_frame

|              |                            |             |                |
|--------------|----------------------------|-------------|----------------|
| Project:     | Kalgari, Elyton            |             |                |
| Title:       | Proposed Ground Floor Plan |             |                |
| Scale @ A3:  | 1 : 100                    | Author: GE  | Date: 01.04.21 |
| Project Ref: | 21-26                      | Drawing No: | A102           |
| Rev:         | A                          |             |                |