



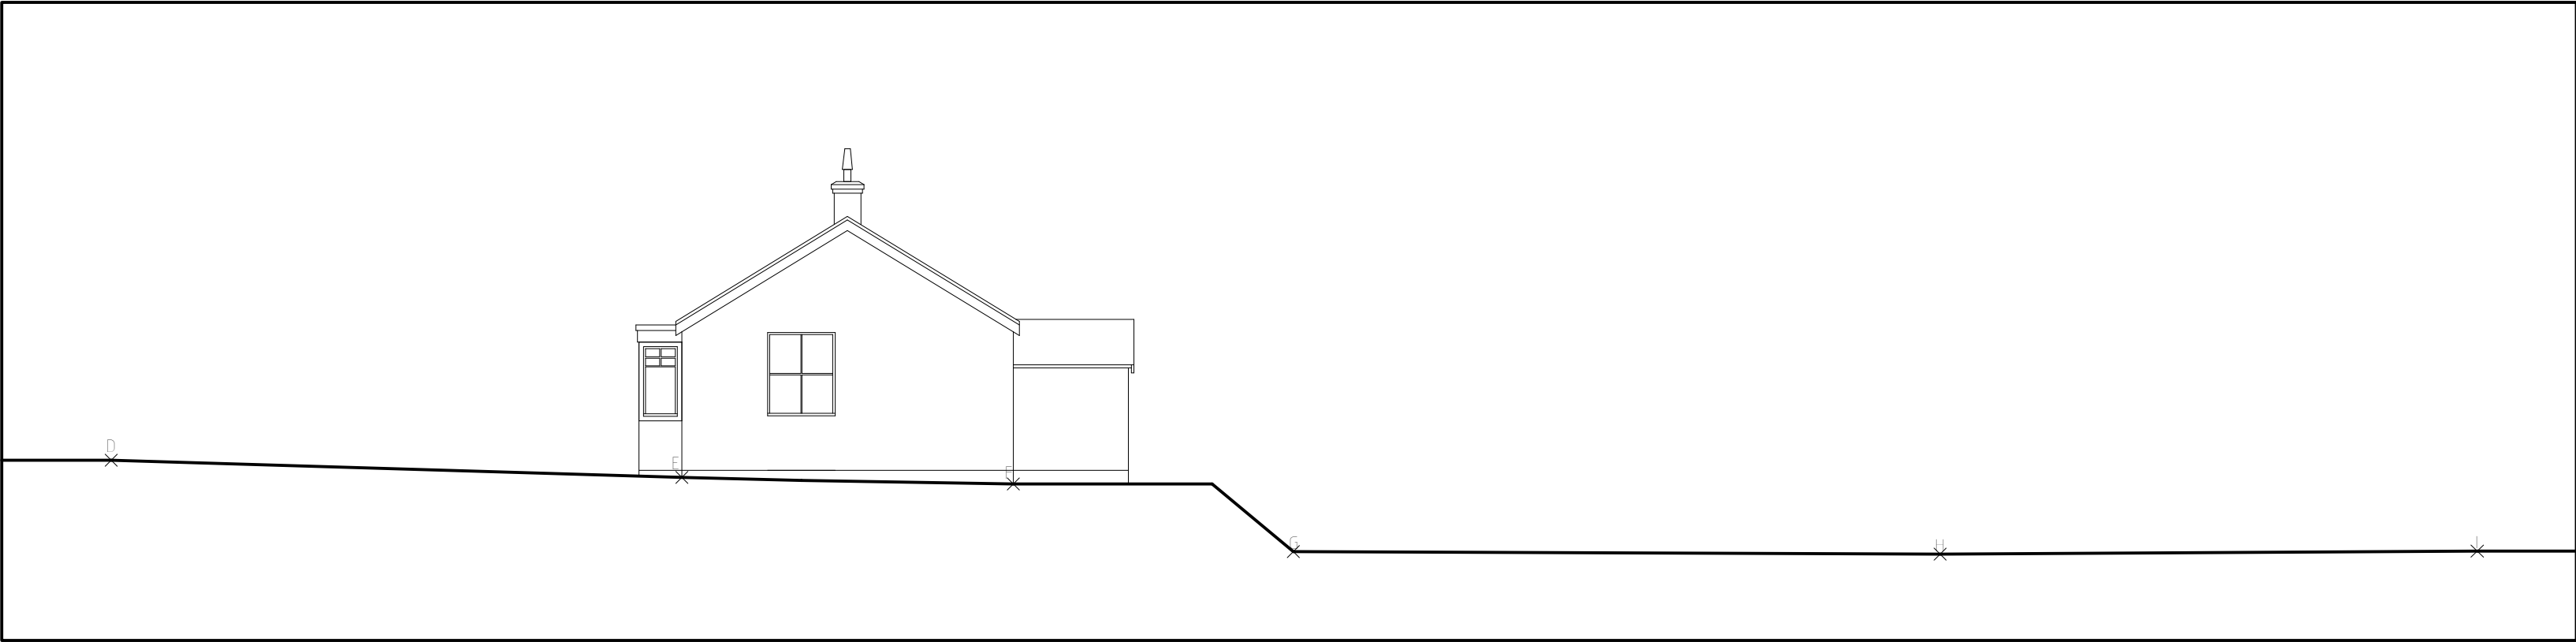


Section Z-Z 1:100

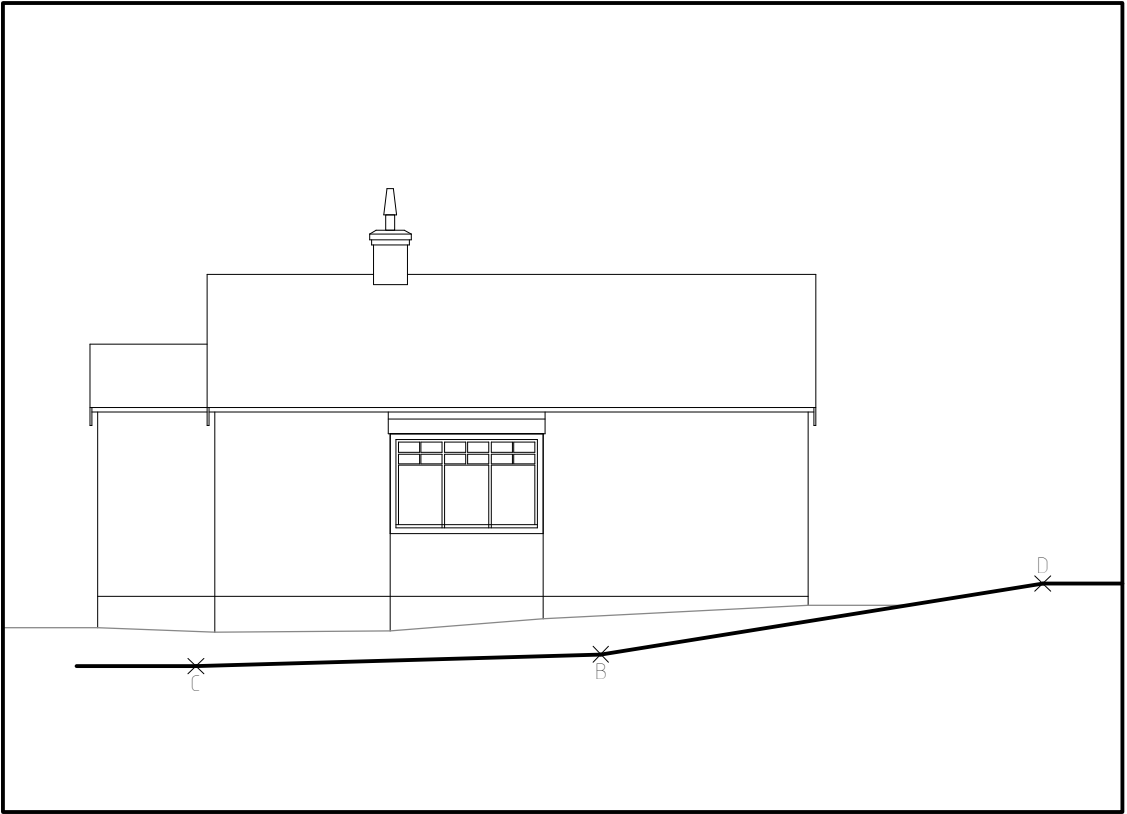


Section Y-Y 1:100

Point	Level
A	10.000
B	9.935
C	9.777
D	10.872
E	10.585
F	10.472
G	9.339
H	9.295
I	9.345

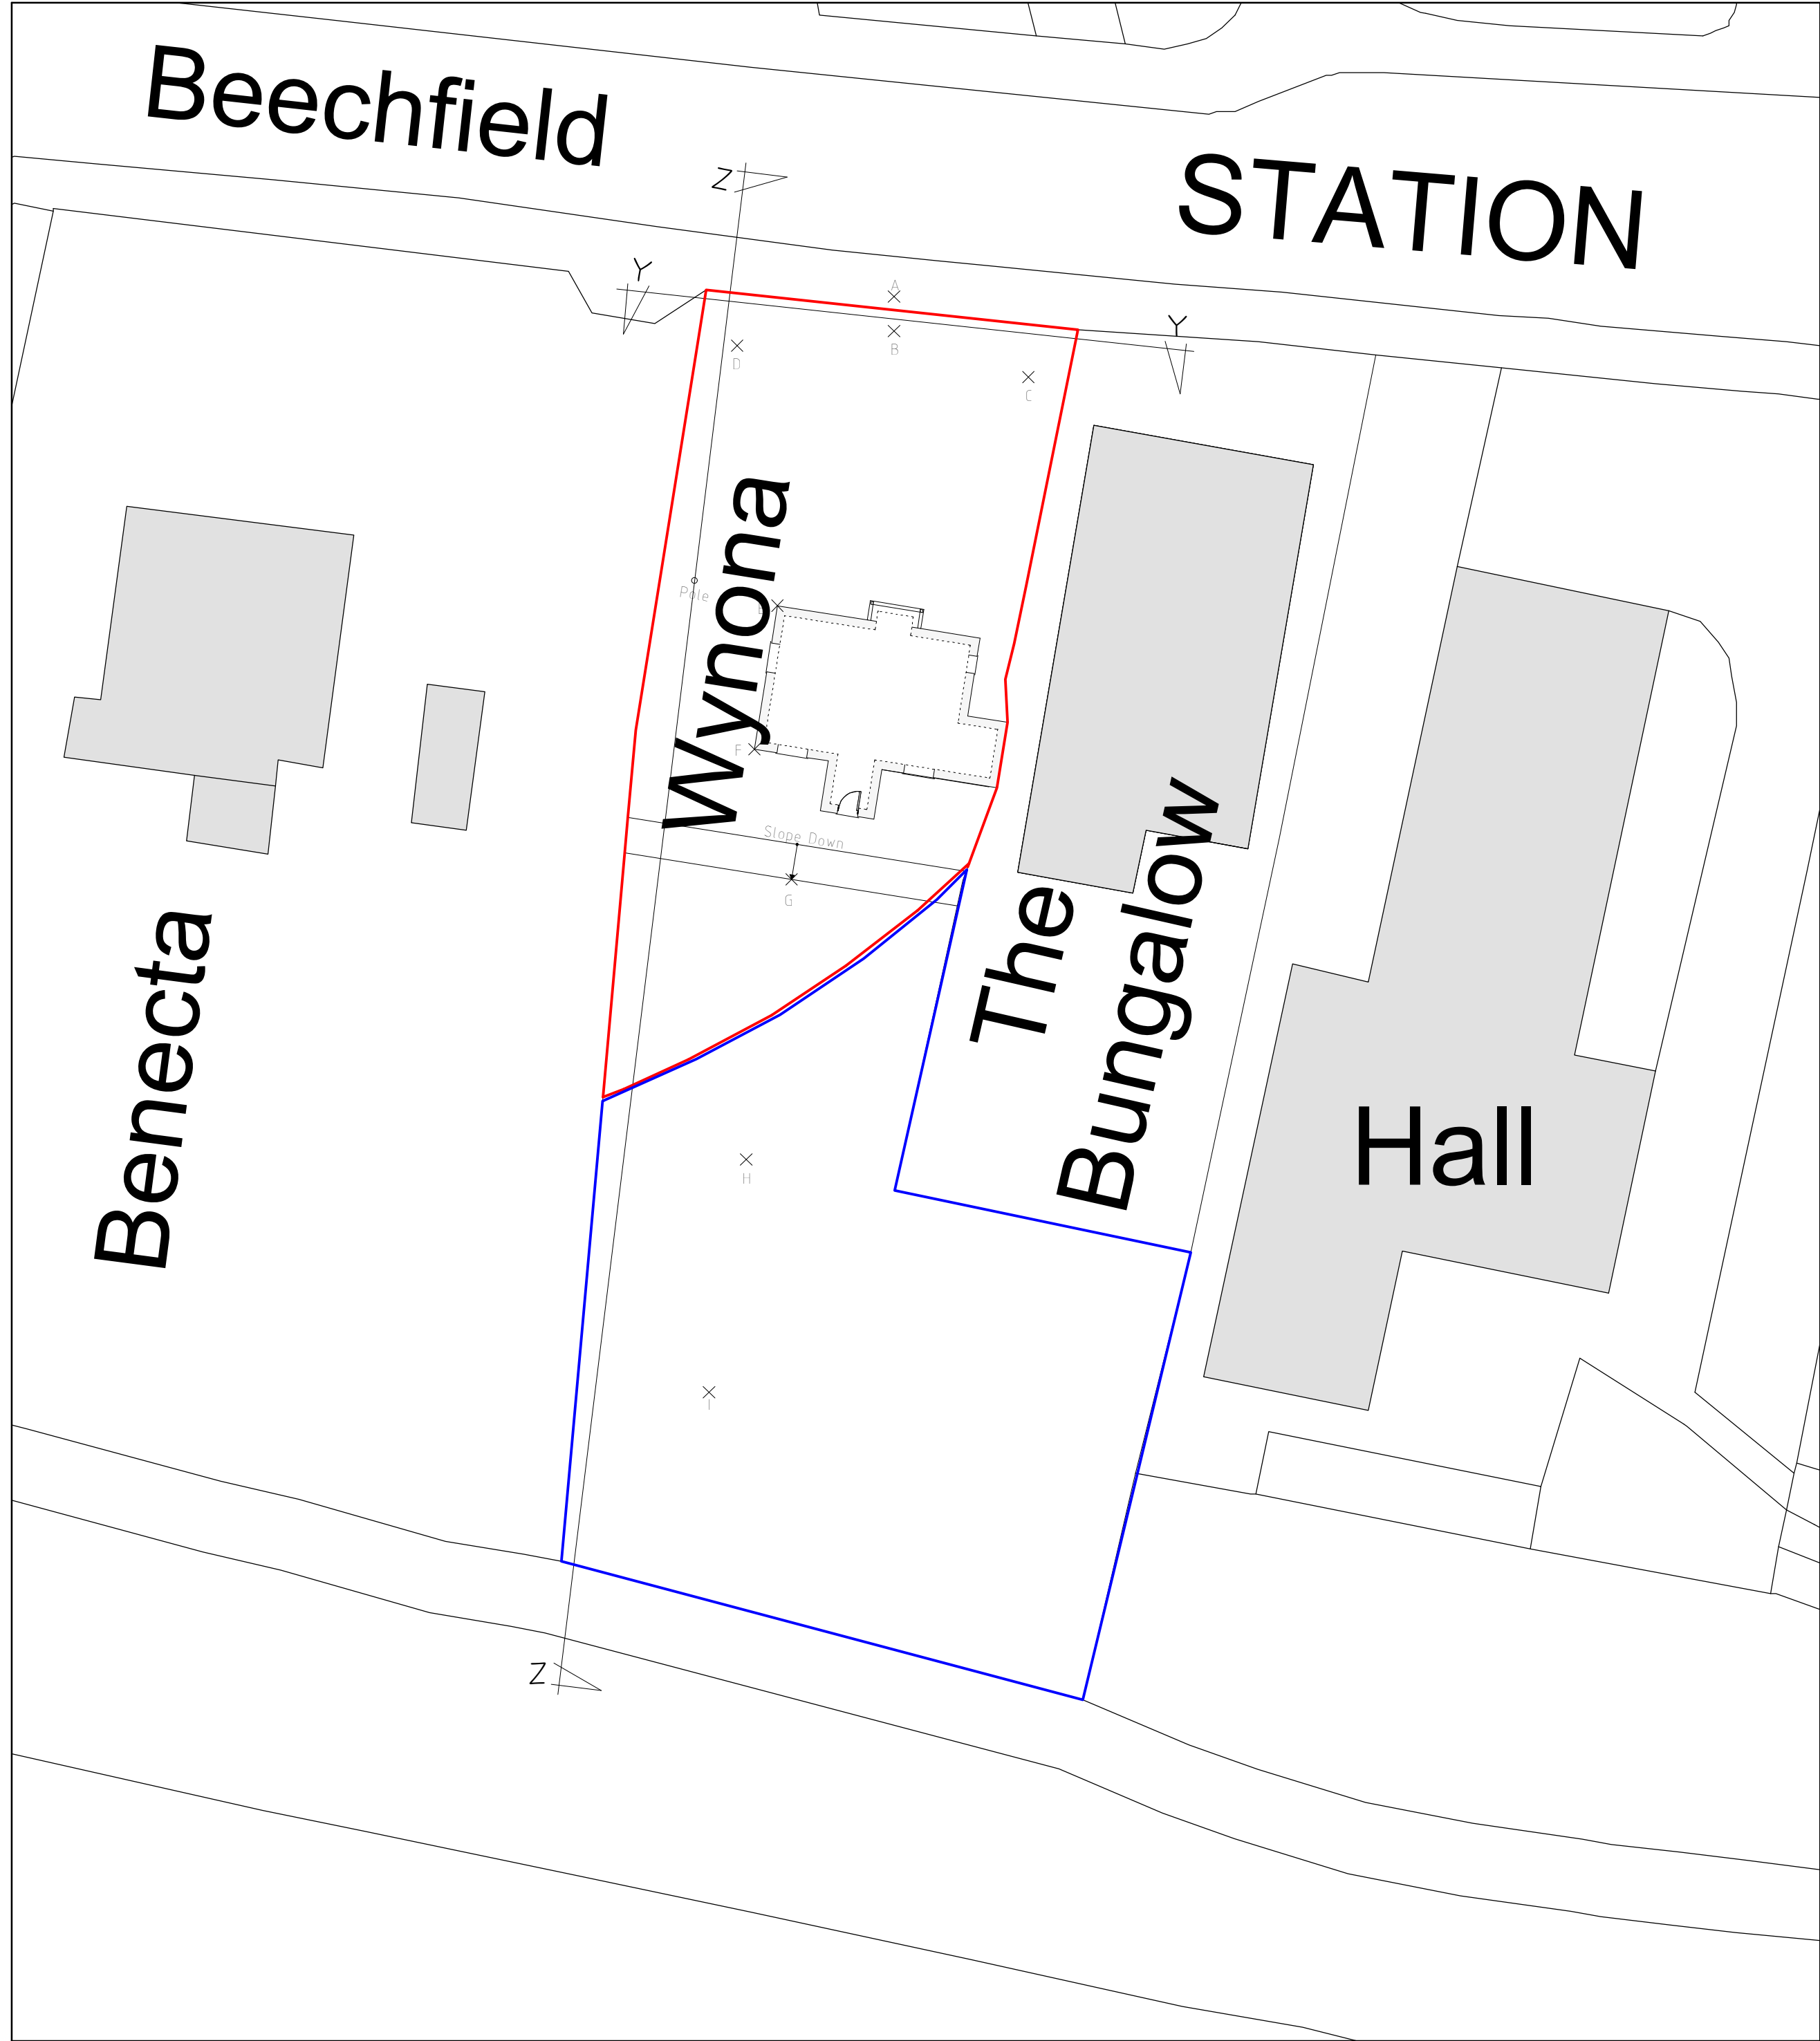

Site Plan 1:200

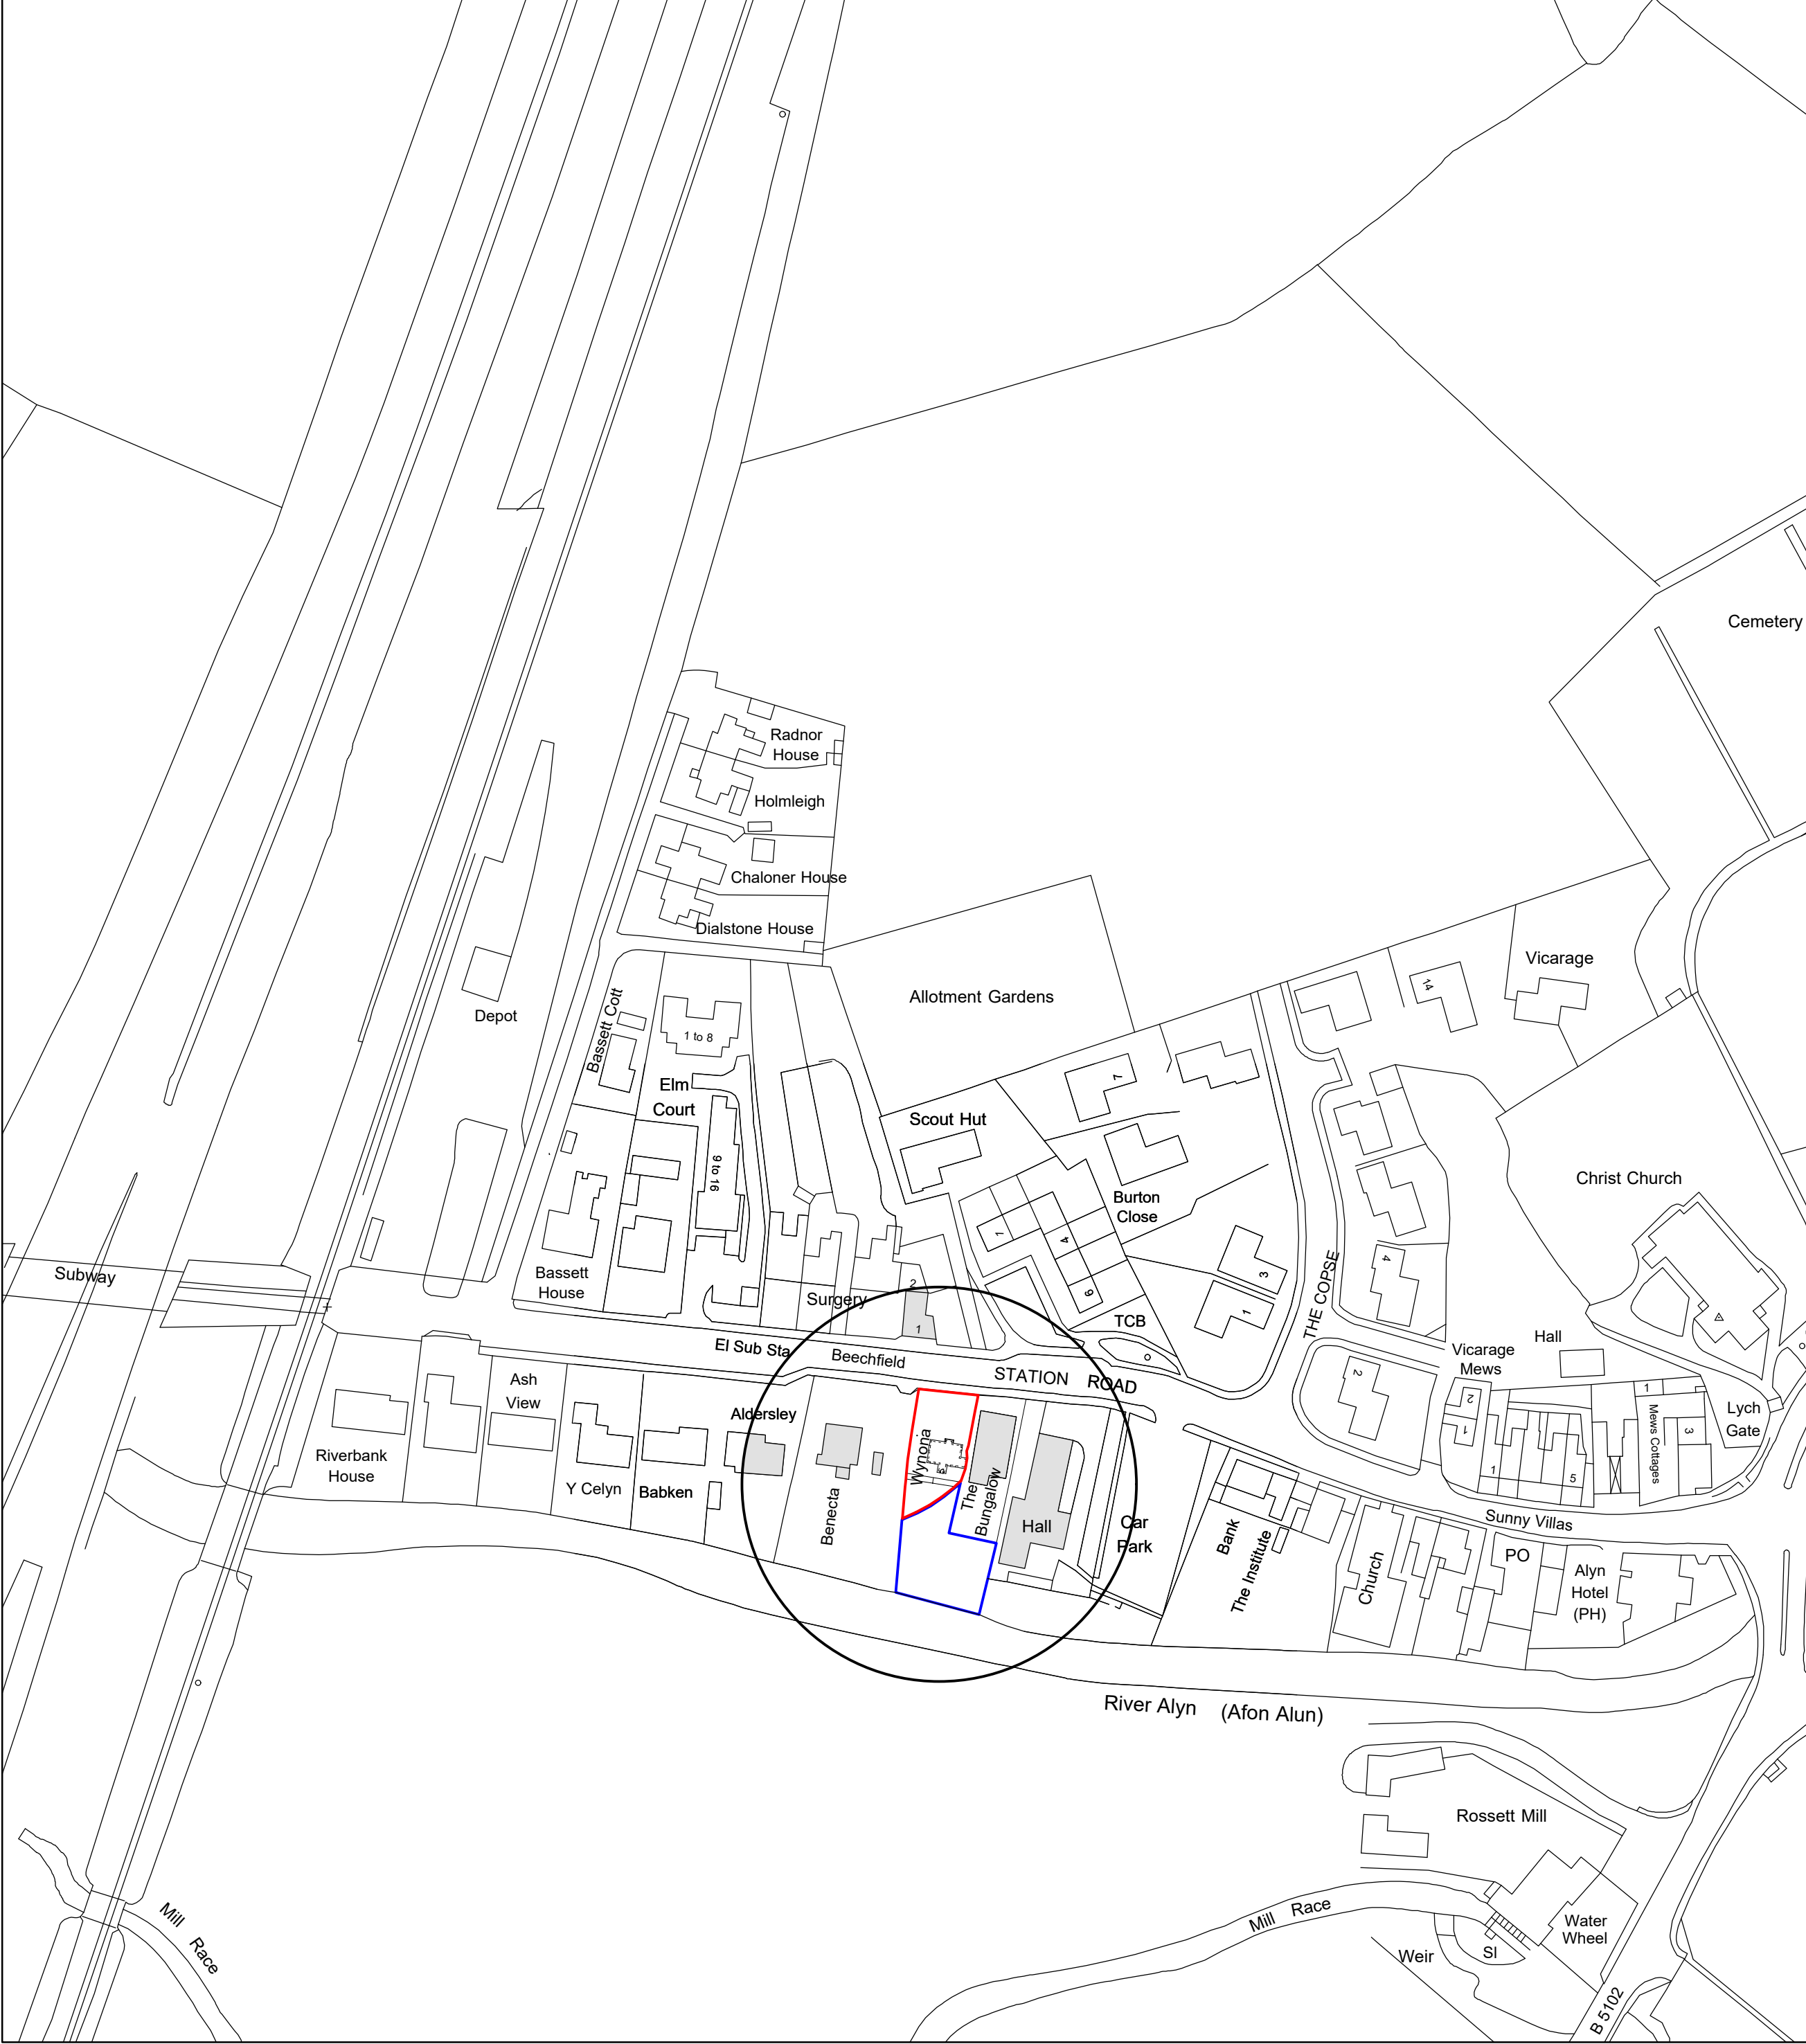

Location Plan 1:1250

Key

- Surrounding Buildings
- Application Site

Rev	Date	Detail	Initial
A	10/21	Application Site Amends	DJE

Project: Proposed replacement dwelling at, Station Road, Rossett, Wrexham, LL12 0HE.

Title: Sections & Site & Location Plan

Scale: (A1) 1:100, 1:200 & 1:1250

Drawn By: E.M.Jackson

Date: March 2020

Drawing No: H125/002

Sheet: 1 of 1

blueprint architectural services

Office 3K4, Redwithier Business Tower, Wrexham. LL13 9XT

Tel: 01978 356500

www.blueprintarchitectural.com

© copyright all rights reserved