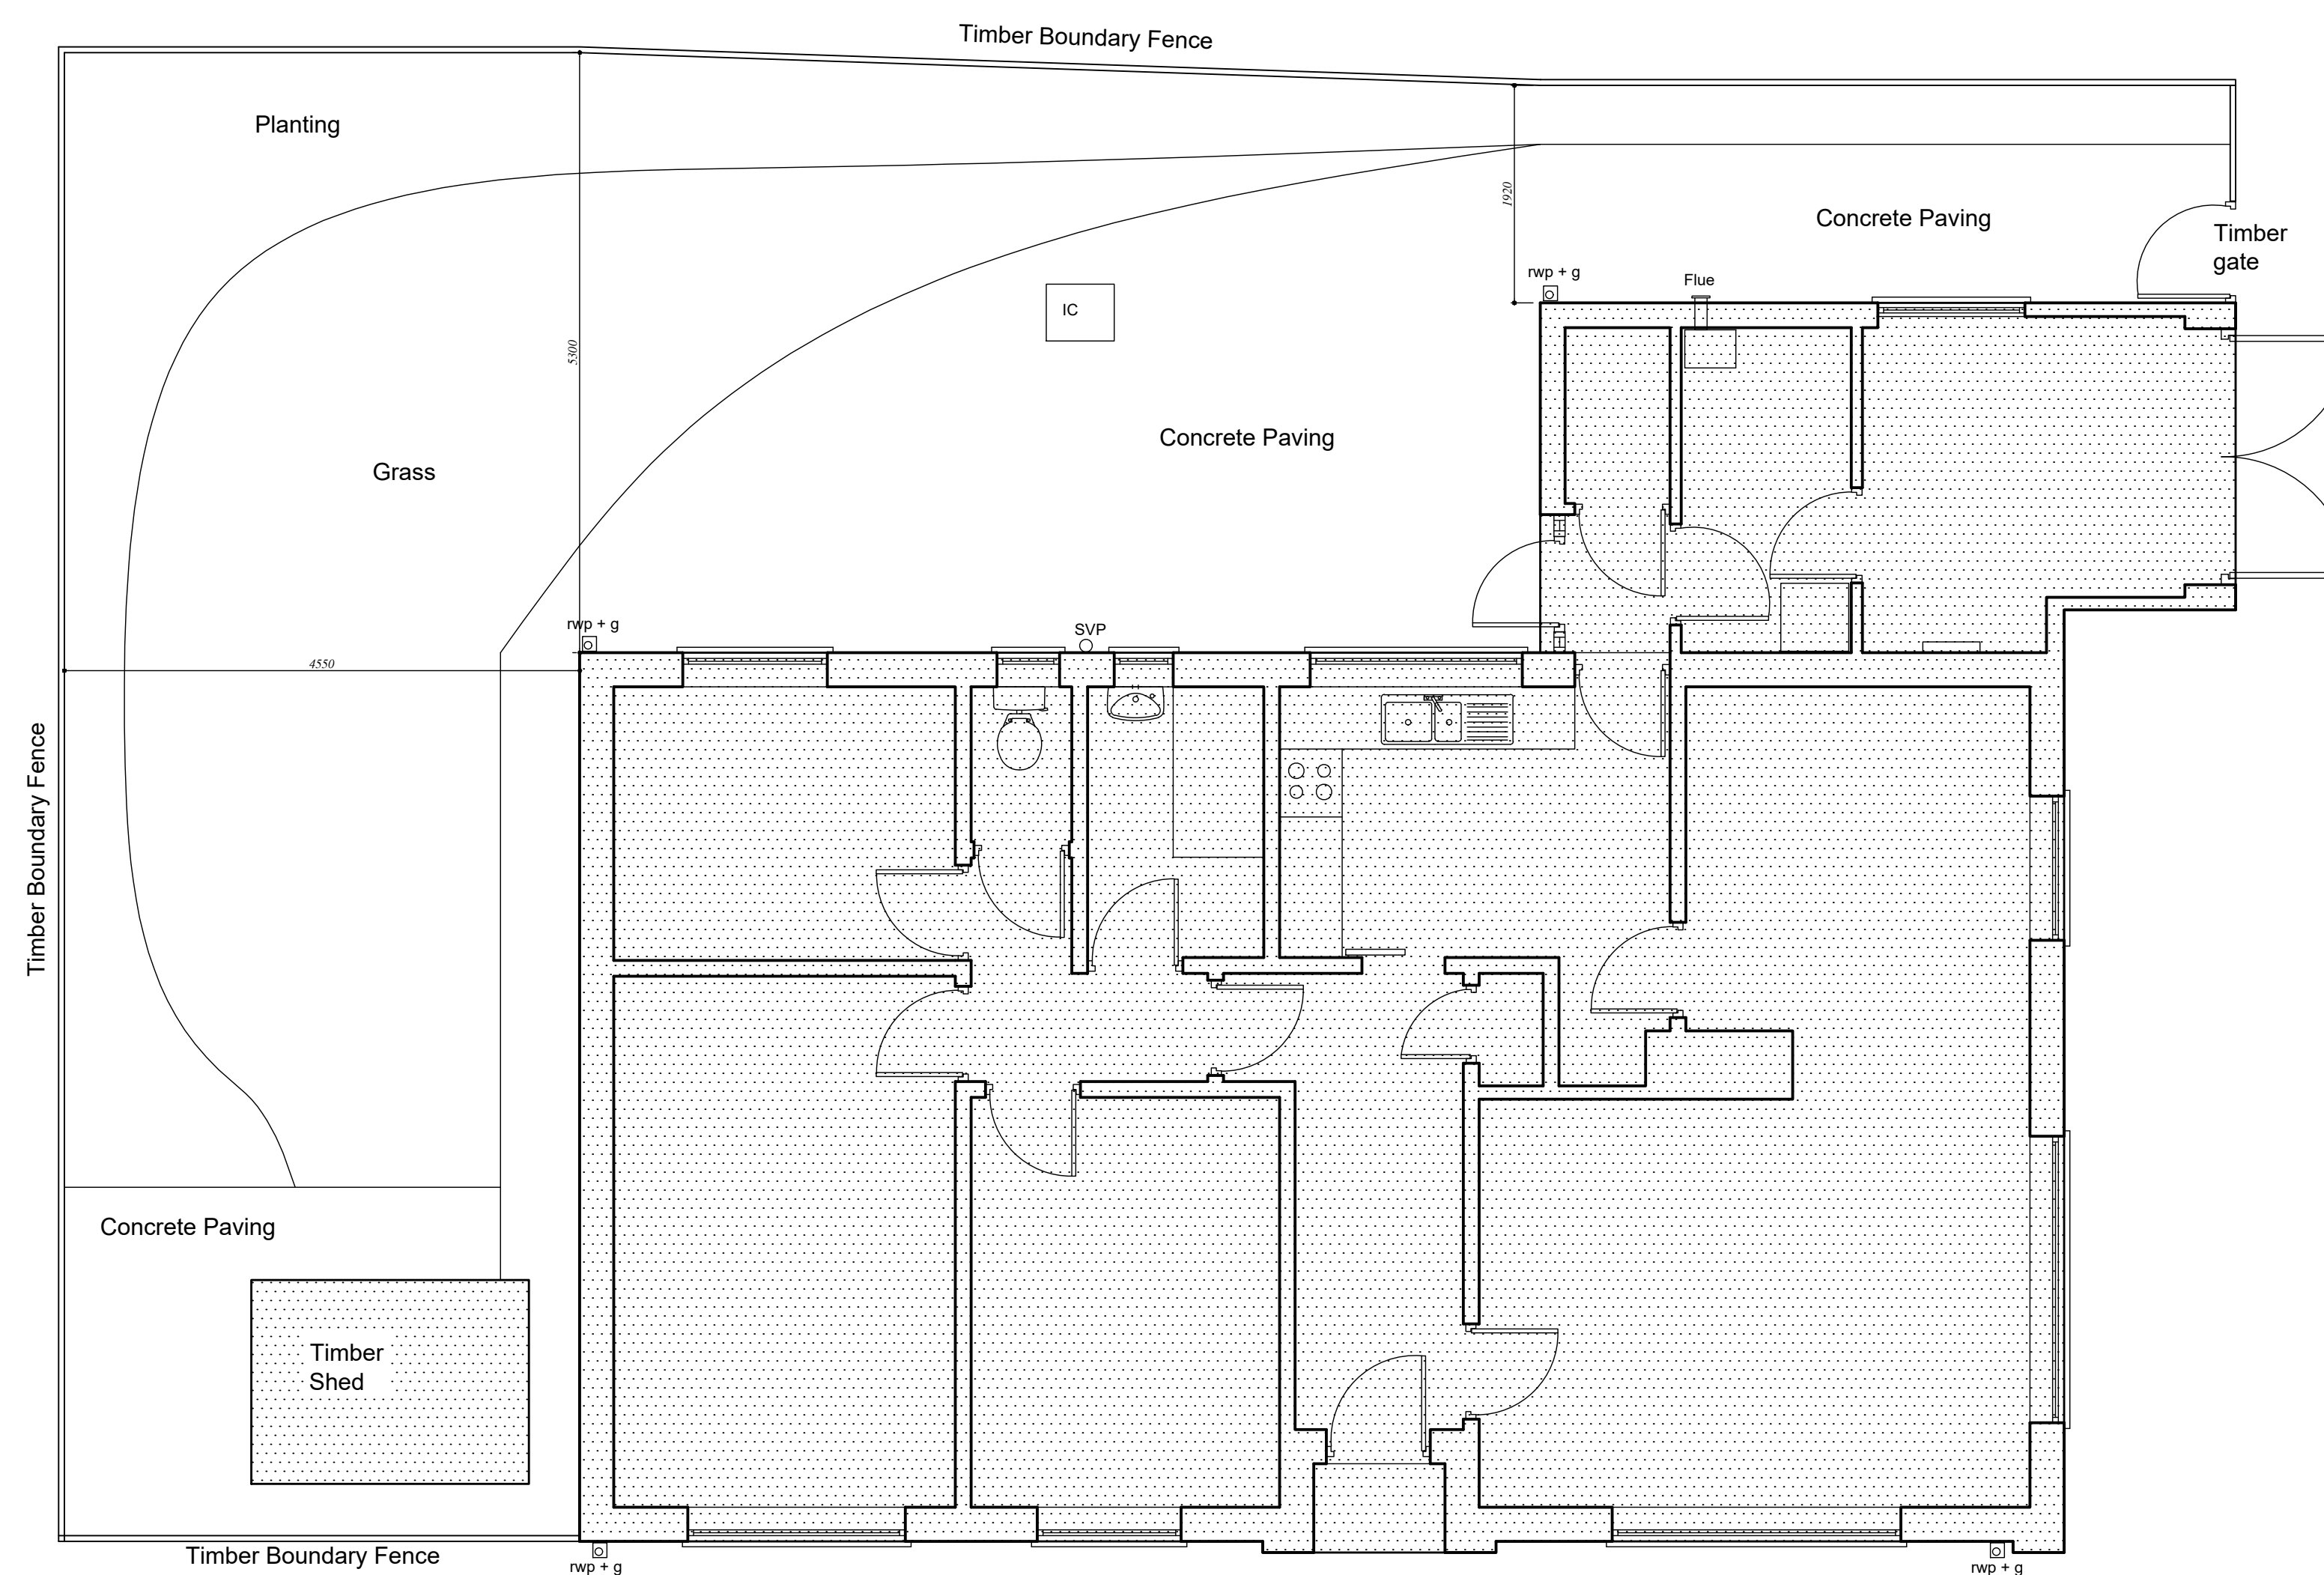
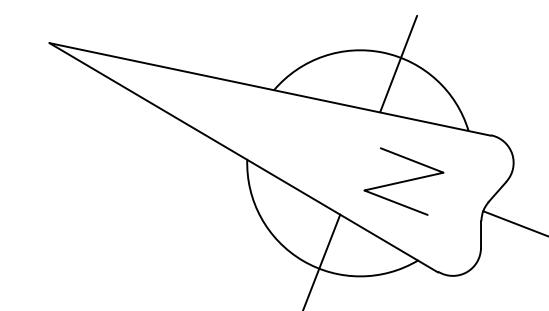


1. GENERAL NOTE
These drawings are have been produced for the purpose of obtaining Planning Permission and/or Building Regulations approval; Not for construction.

EXISTING SITE PLAN 1:50

Project

7 Woodridge Avenue, Marford, Wrexham, LL12 8SU.

Drawing

Proposed Remodelling
Existing Site Plan

Scale	1:50	Drawing Number	
Drawn	F.B		
Date	04/2022		
Status	Planning		

CFI2203_PL02