
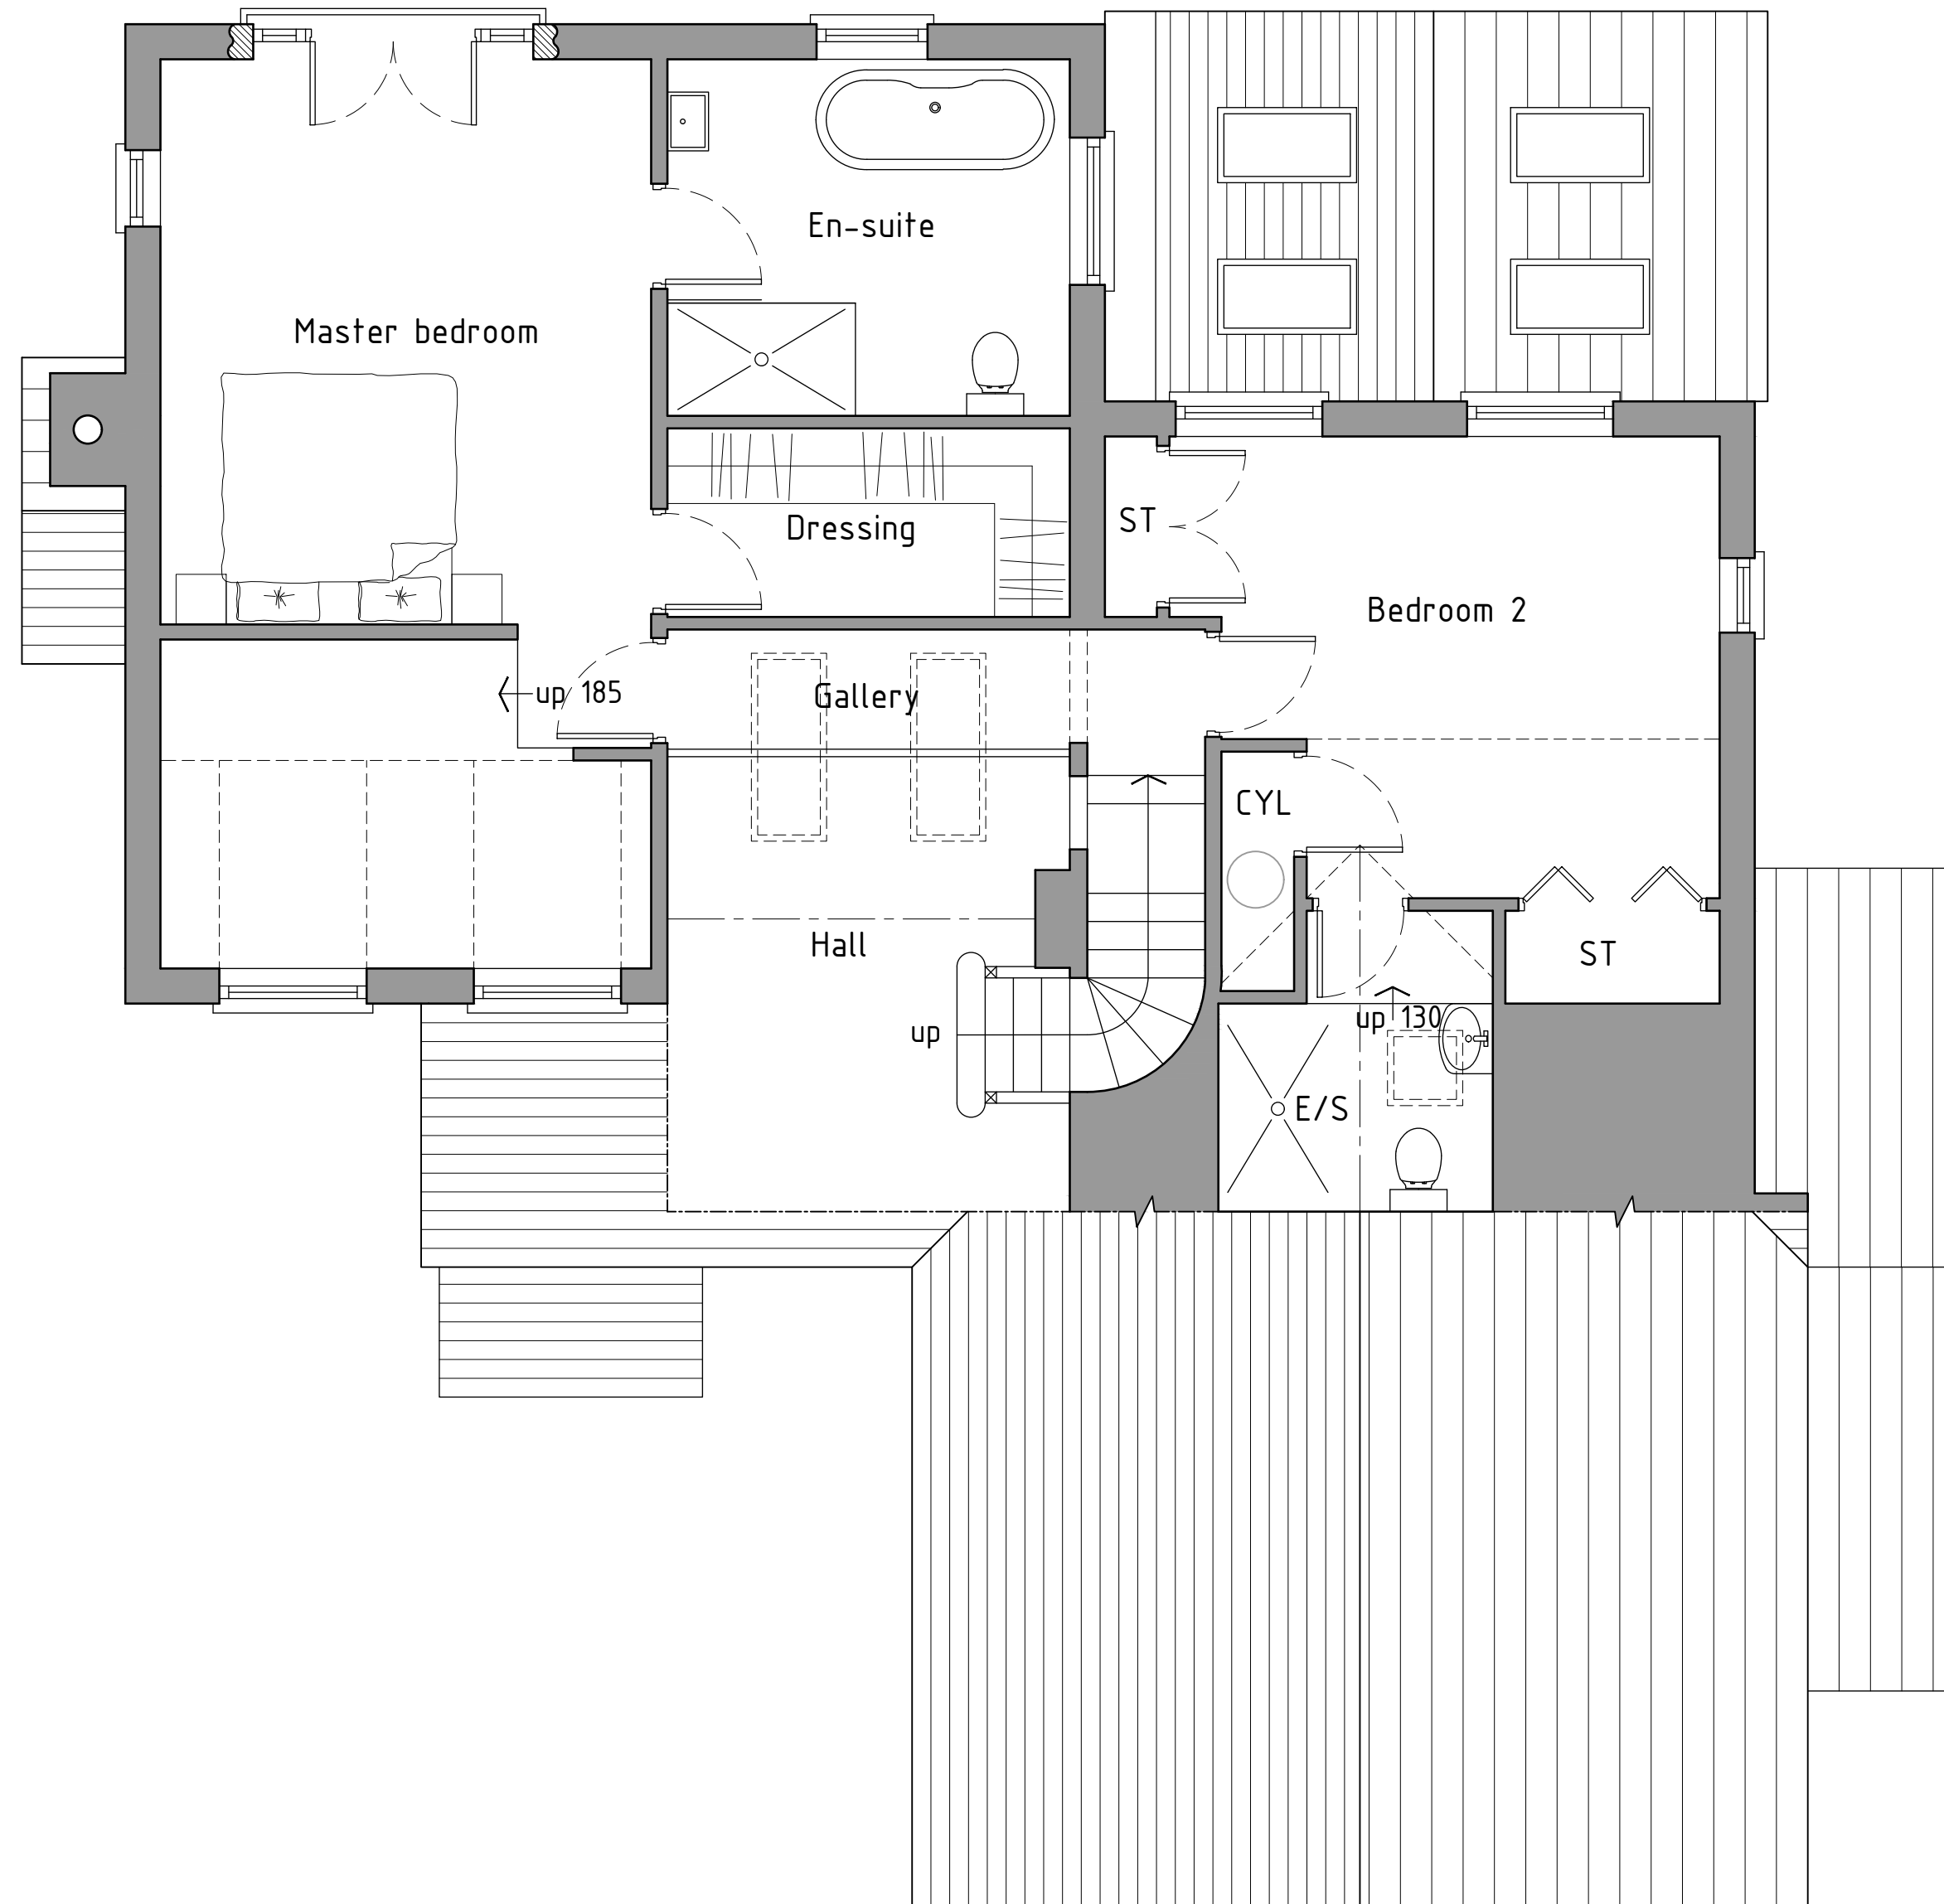


 

First floor plan 1:50

Proposed

 HDS Architectural Services, The Foundry, 15 Yorke Street, Wrexham LL13 8LW Tel (01978) 345250 www.hdsarchitectural.co.uk	
Project; Althrey Cottage, Overton Road, Bangor on Dee, Wrexham, LL13 0DA	
Title; Proposed First floor plan	Scale (A2); 1:50
Dwg No; AC/PD/05	Date; 14.03.22
Revision;	