


24 Cardigan Road, Wrexham.

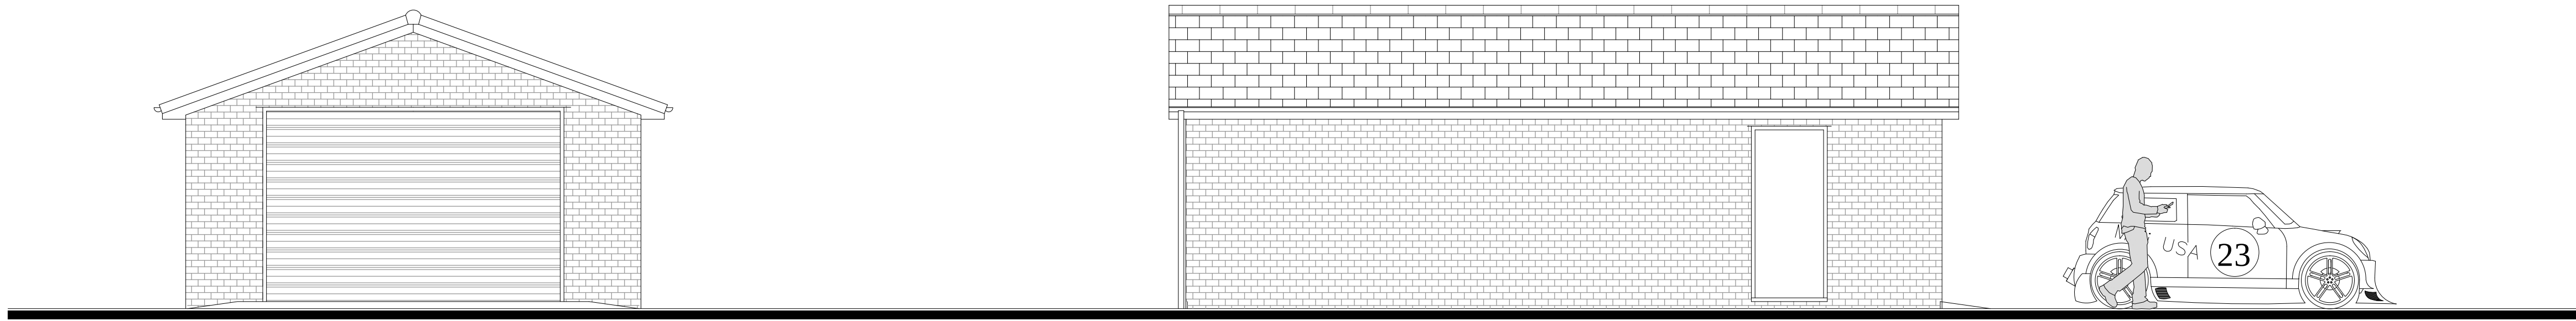


Proposed Front Elevation

1:50

Proposed Side Elevation


1:50

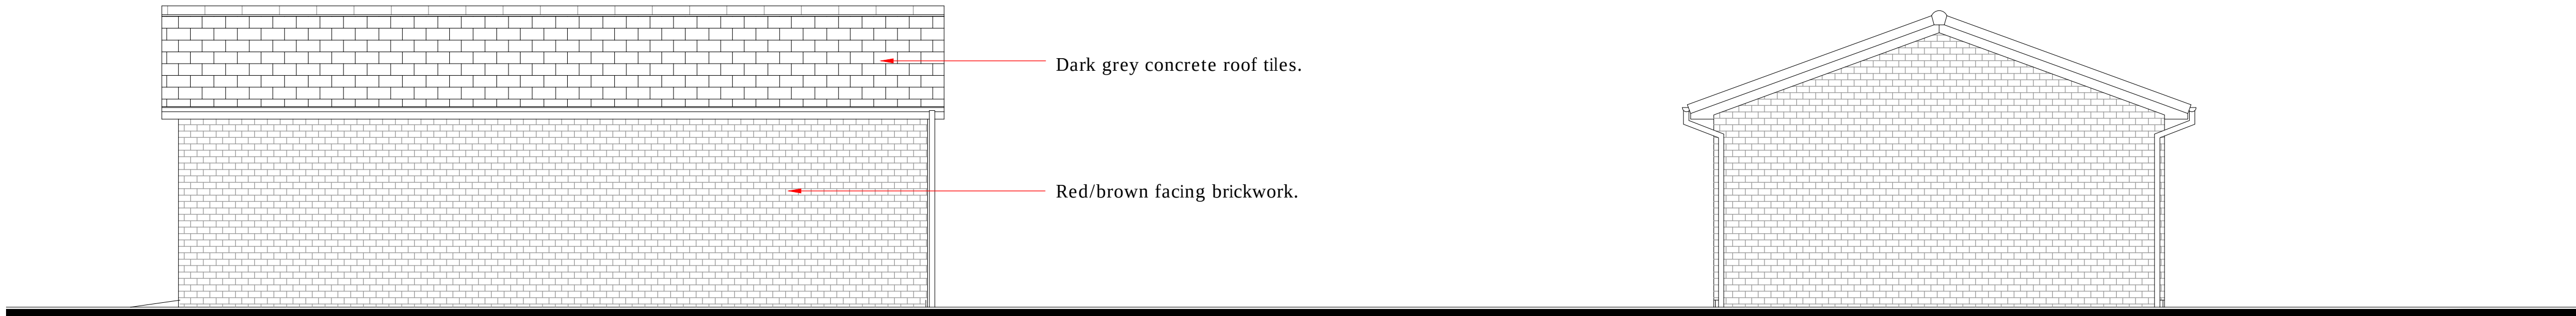

Proposed Side Elevation


Proposed Rear Elevation

5m width

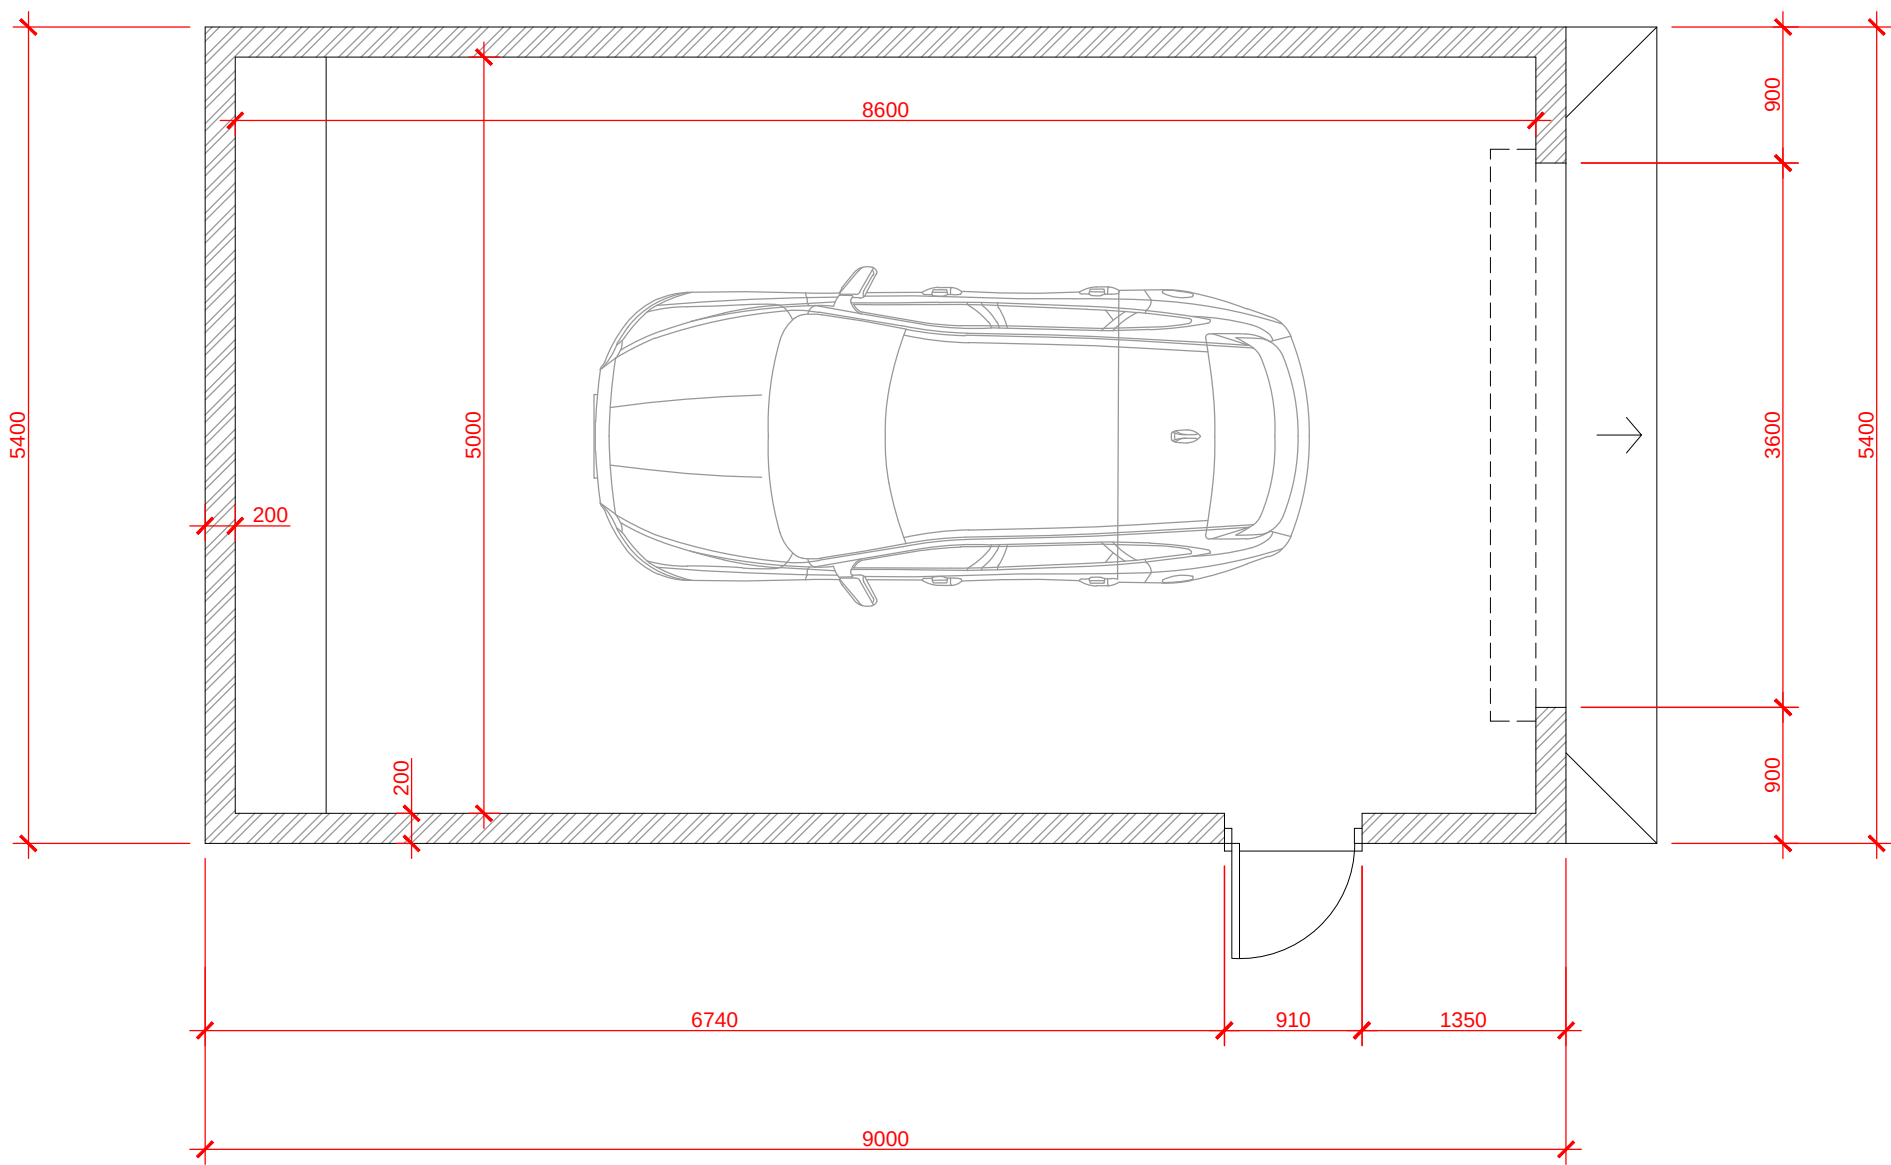

Proposed Floor Plan

1:50

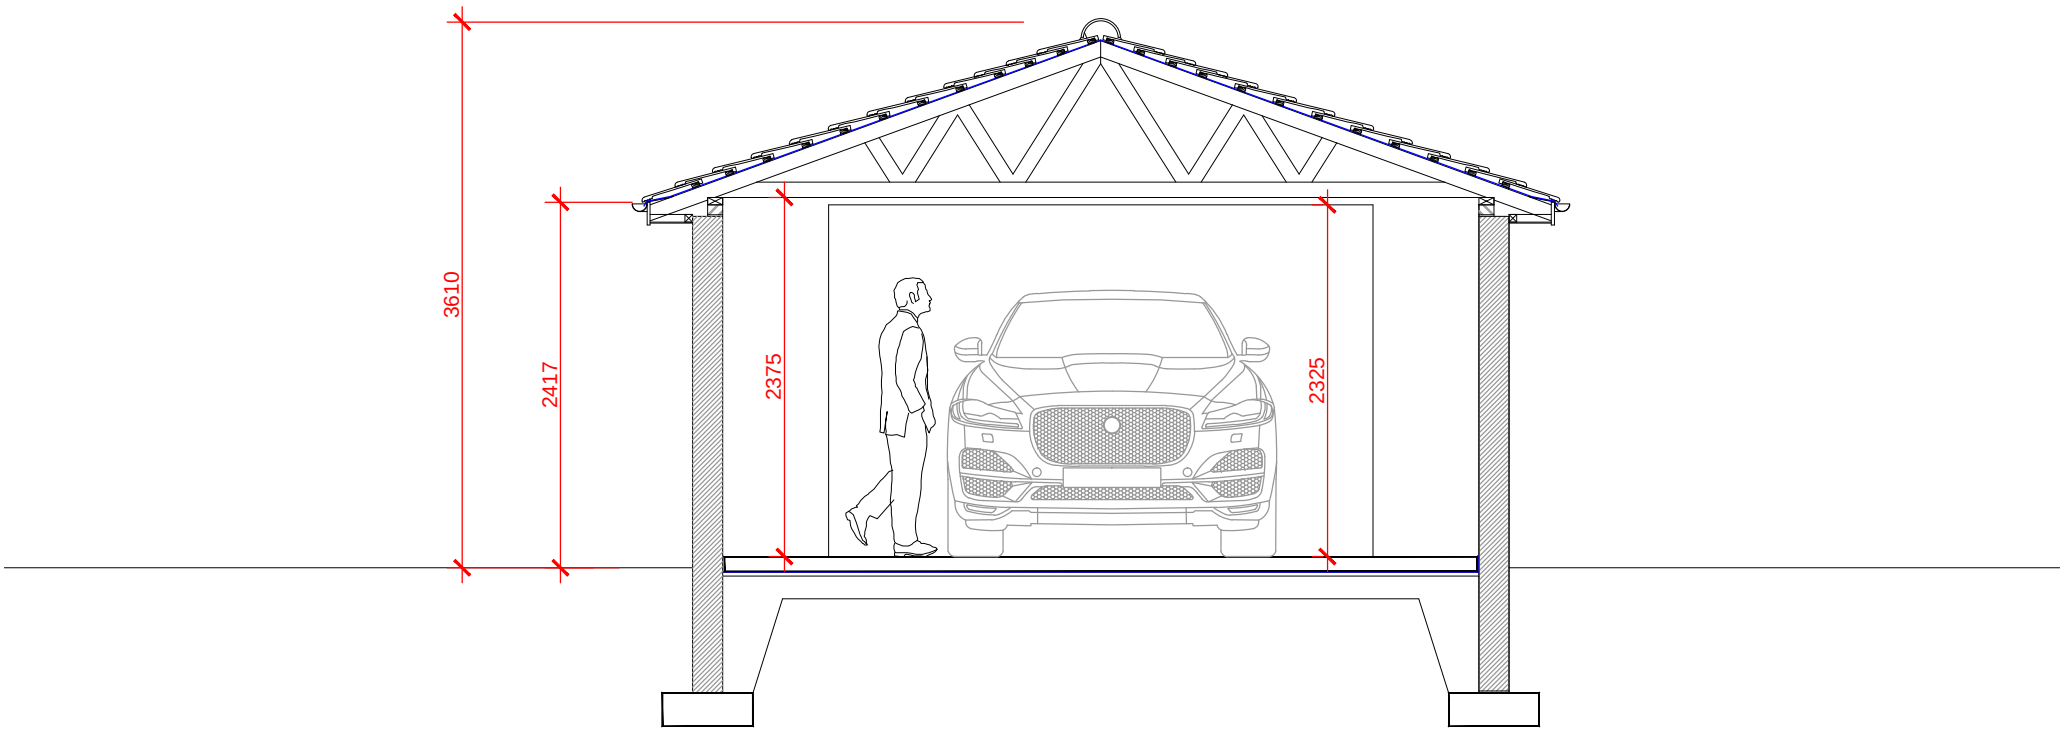

Proposed Section

1:50



CULLIS-ARCHITECTURAL-DESIGN

25 Sunningdale Close
Wrexham
North Wales
LL13 9QU

T 01978 264376
M 07791 480768
E ajones540@btinternet.com



LABC

Client: Mr. C. Darlington.

Drawing Title: Proposed Plans & Elevations.

Job Title: Proposed Garage to 24 Cardigan Road, Wrexham.

Date:	Scale:	Rev:	Draw No:
Jan 2022	1:50 at A1		PD231/03