



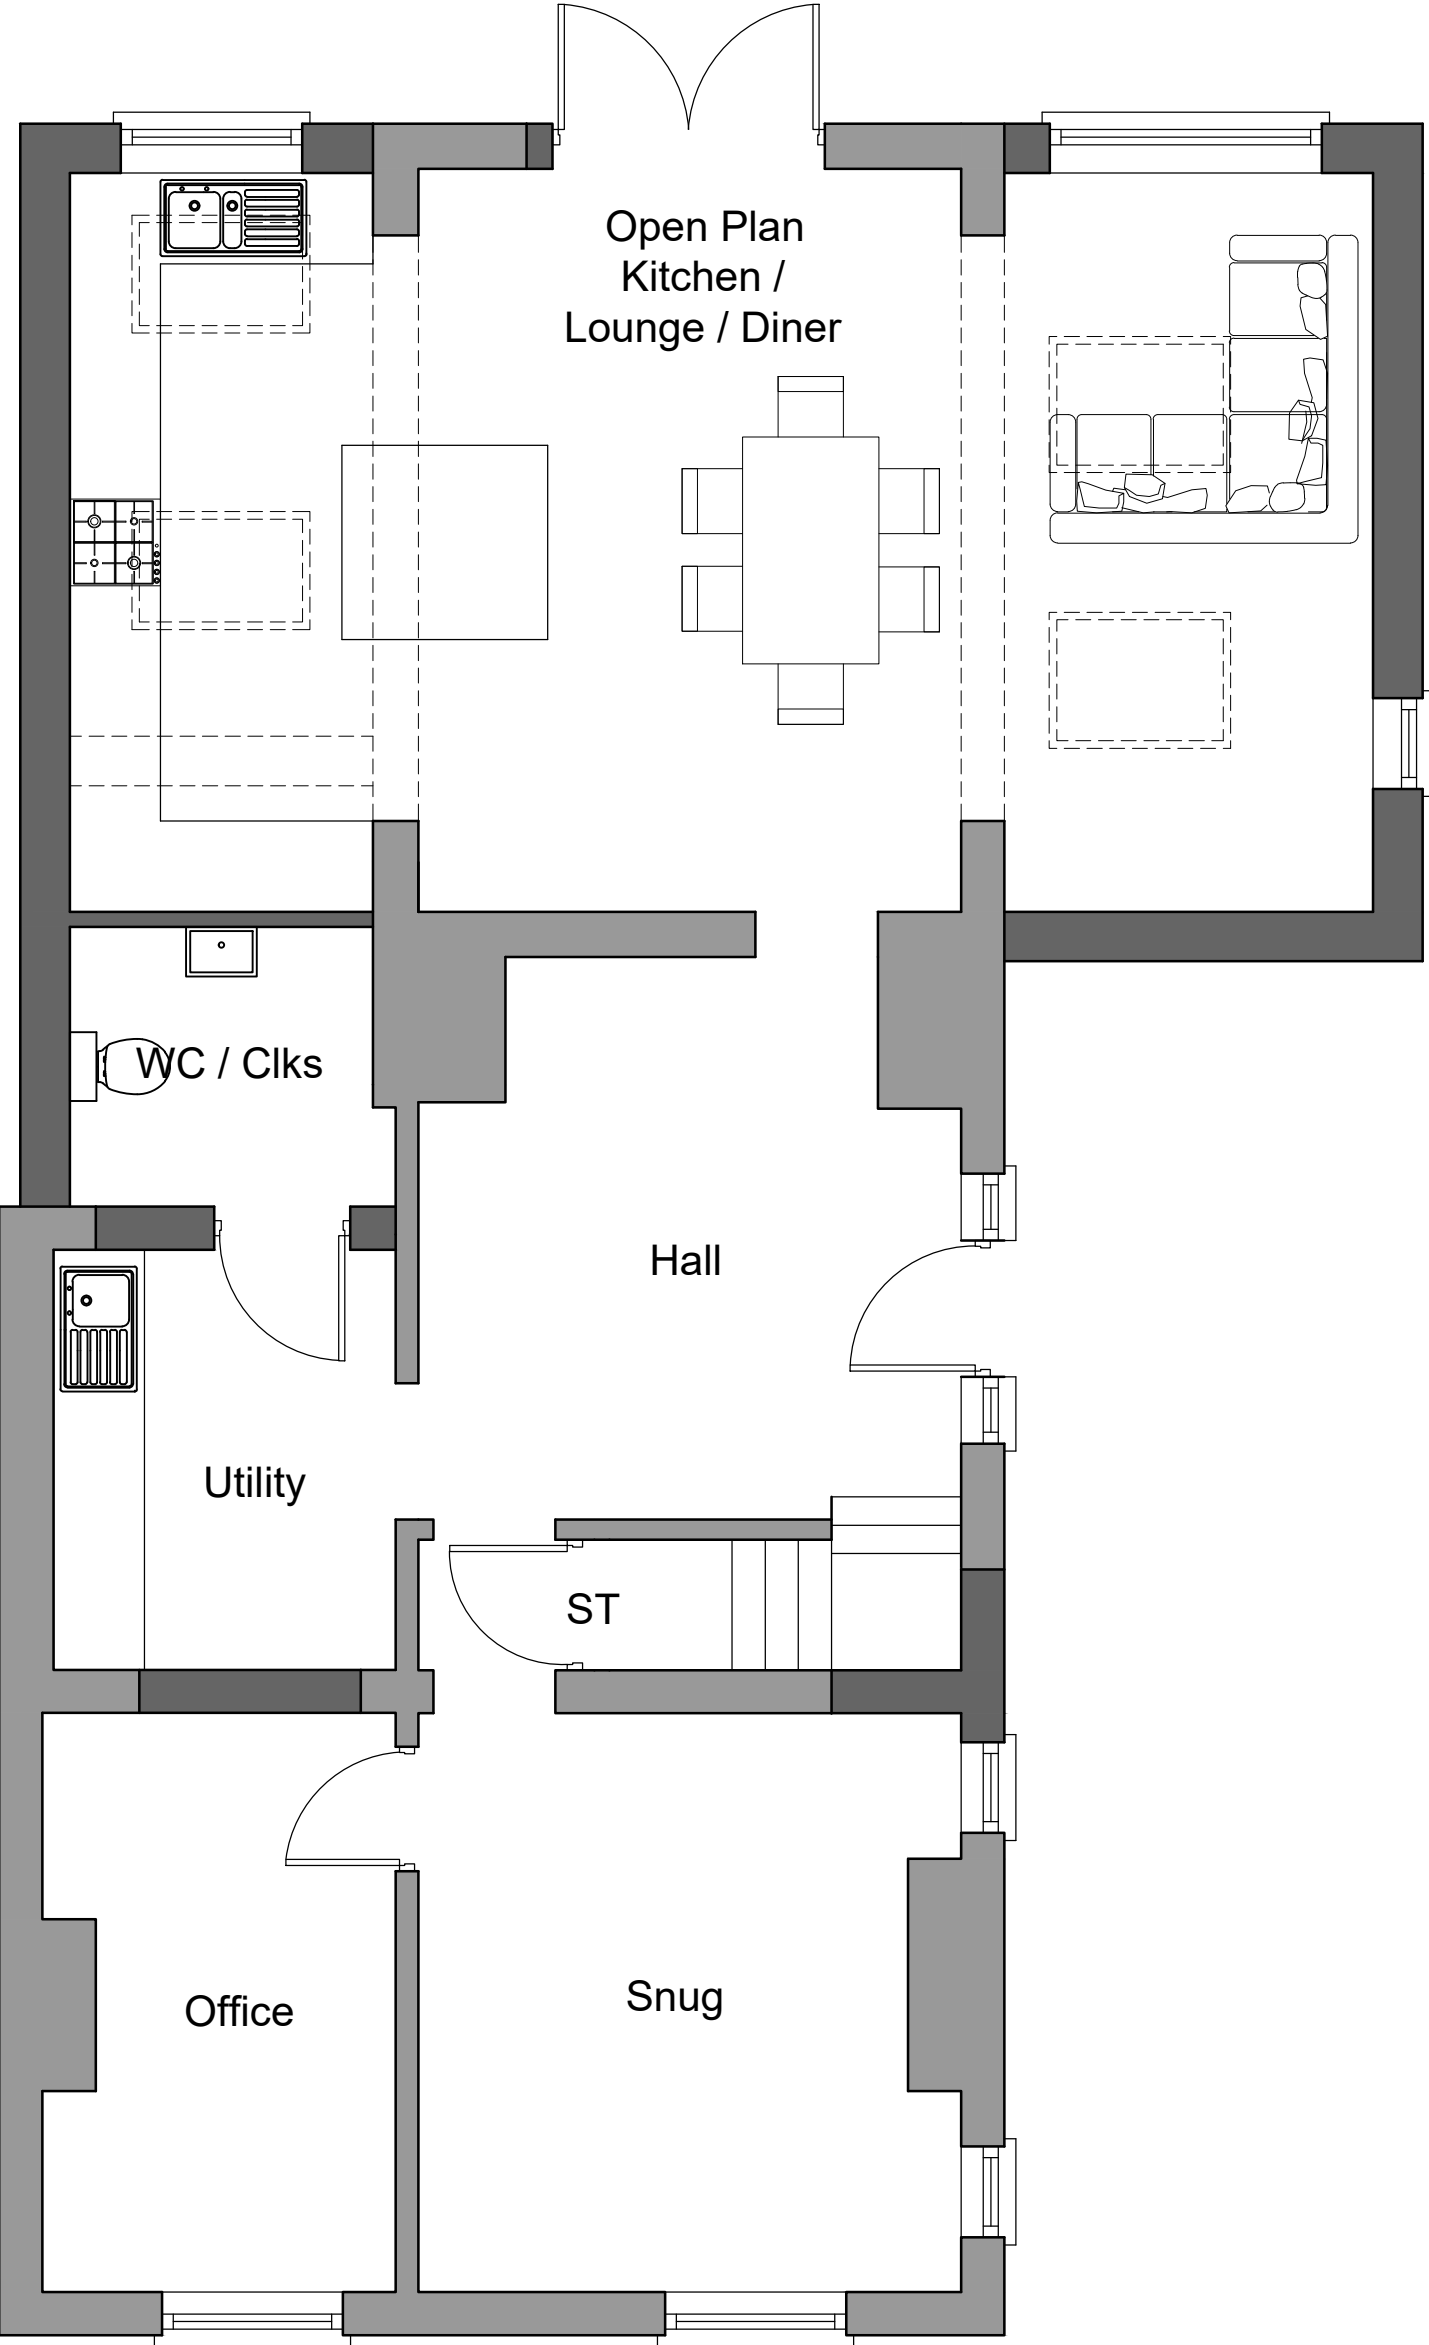

Ground floor plan 1:50

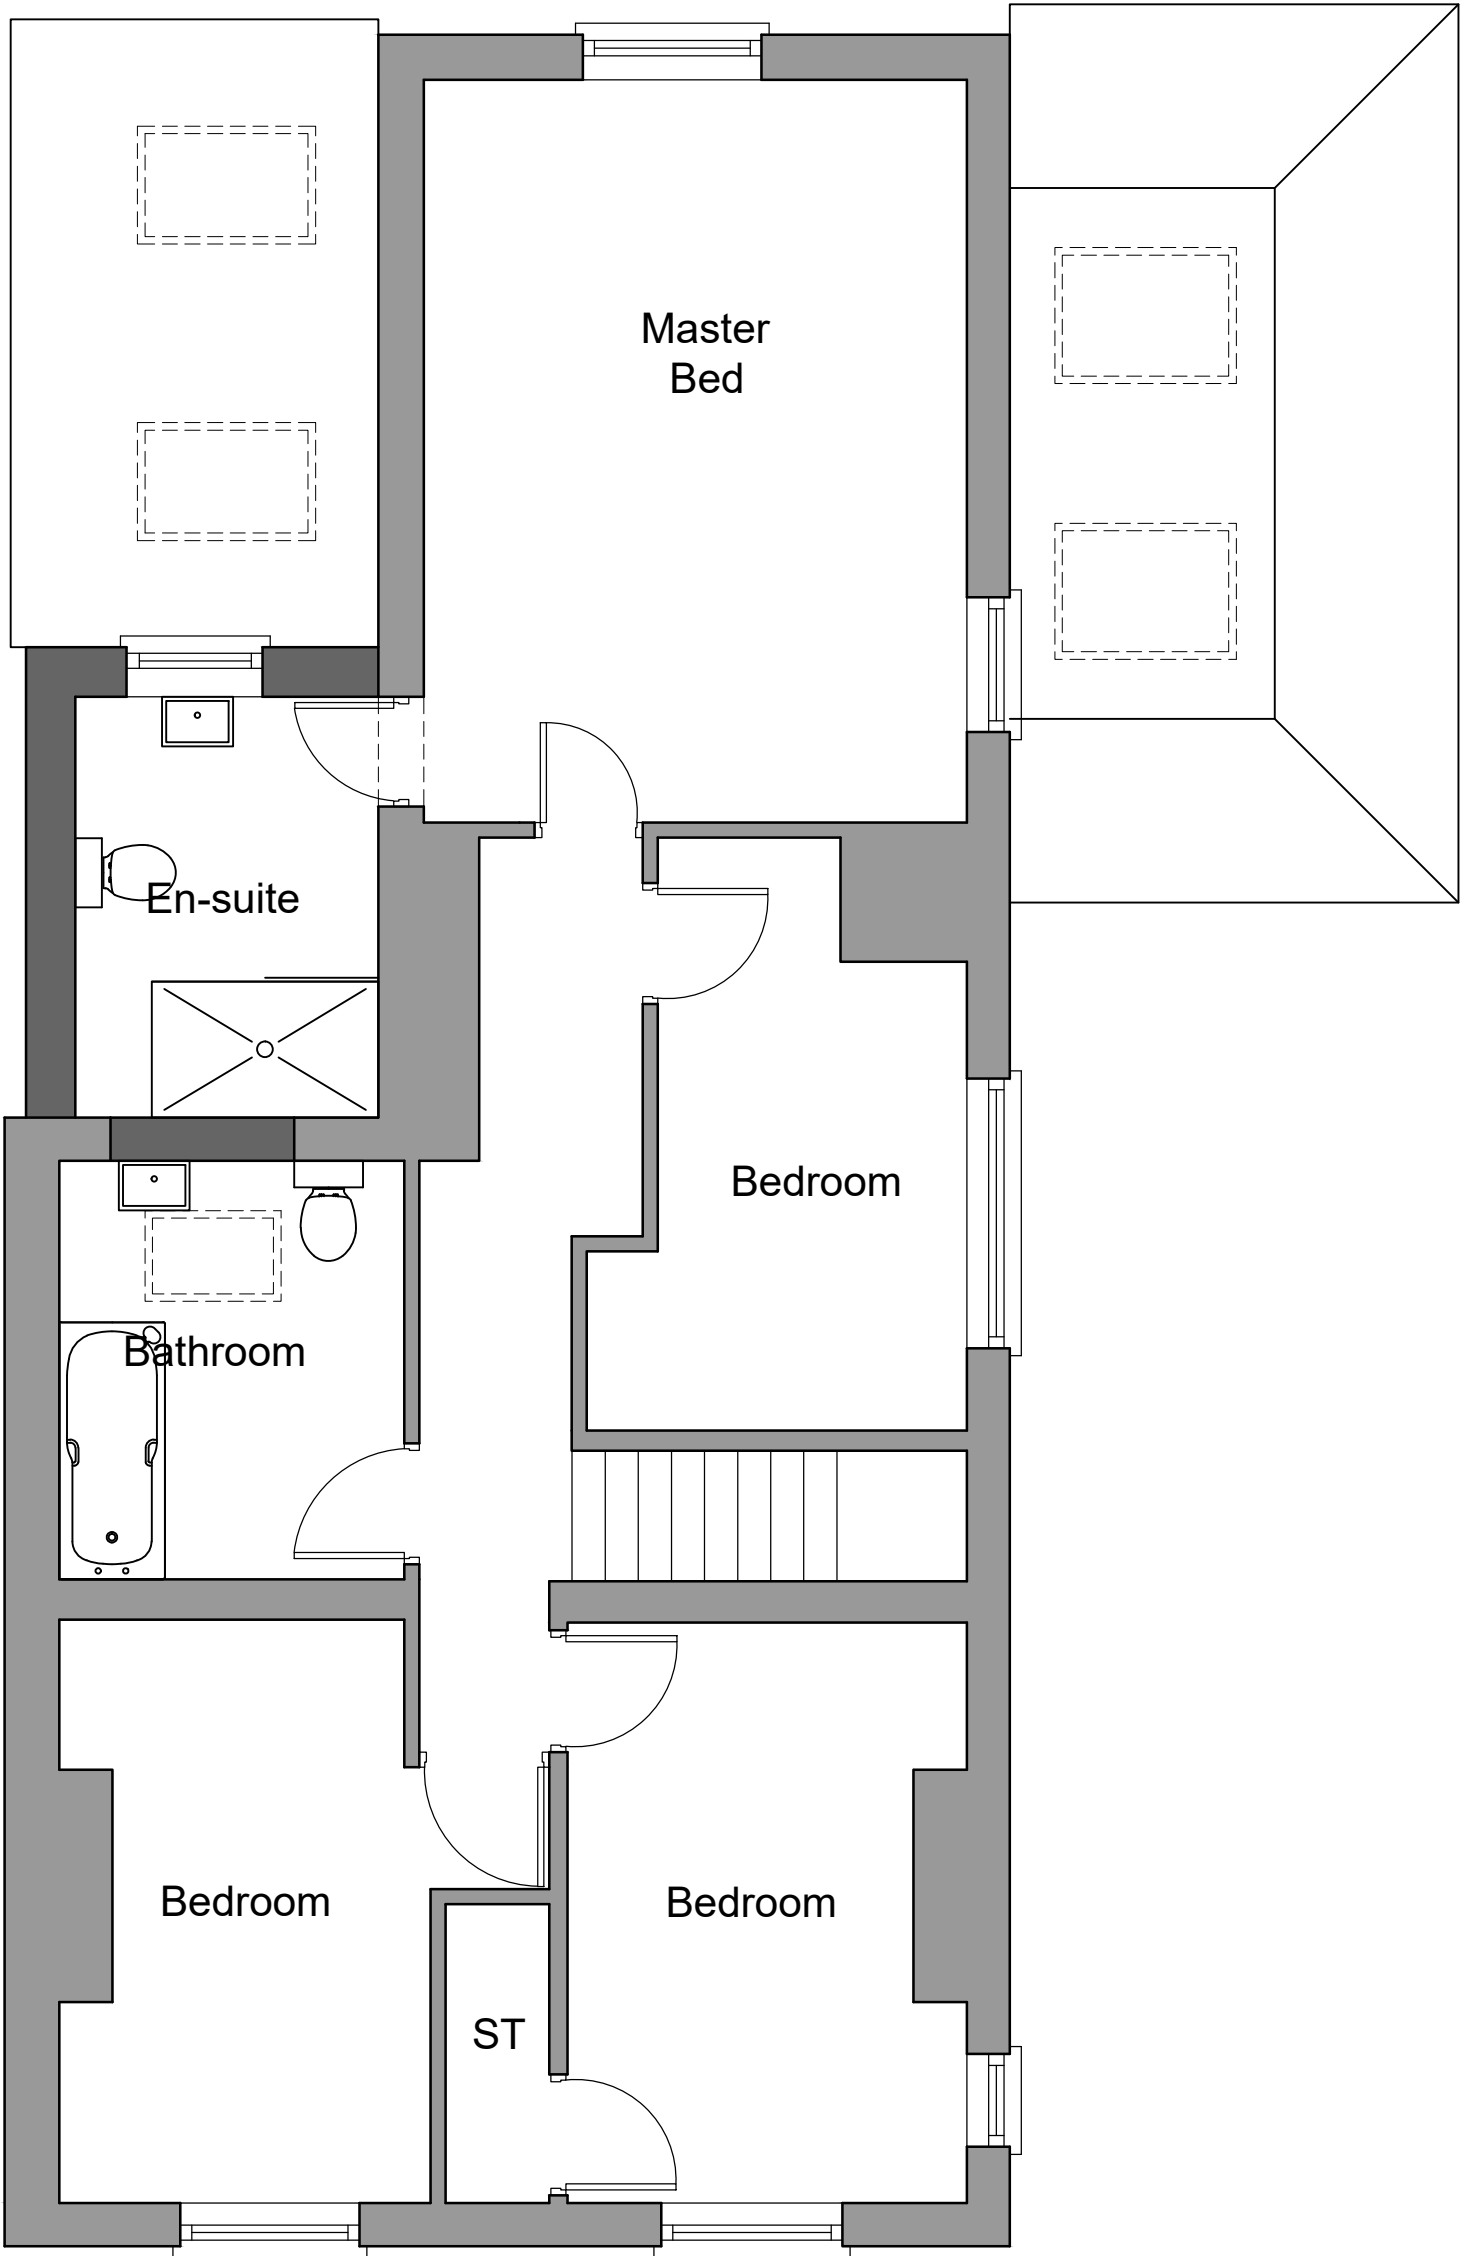

First floor plan 1:50



HDS Architectural Services, The Foundry,
15 Yorkie Street, Wrexham
LL13 8LW
Tel (01978) 345250
www.hdsarchitectural.co.uk

Project; Fraser Cottage, High Street, Bangor On Dee, Wrexham, LL13 0AU	
Title; Proposed Elevations	Scale (A3); 1:100
Dwg No; FC/PD/03	Date; July 2021
Revision; REV A - floor amended to suit clients comments (25-08-21). REV B - drawing amended to suit clients comments (02-09-21). REV C - drawing amended (08-10-21). REV D - drawing amended to clients comments (24-11-21). REV E - drawing amended to clients comments (25-11-21).	