




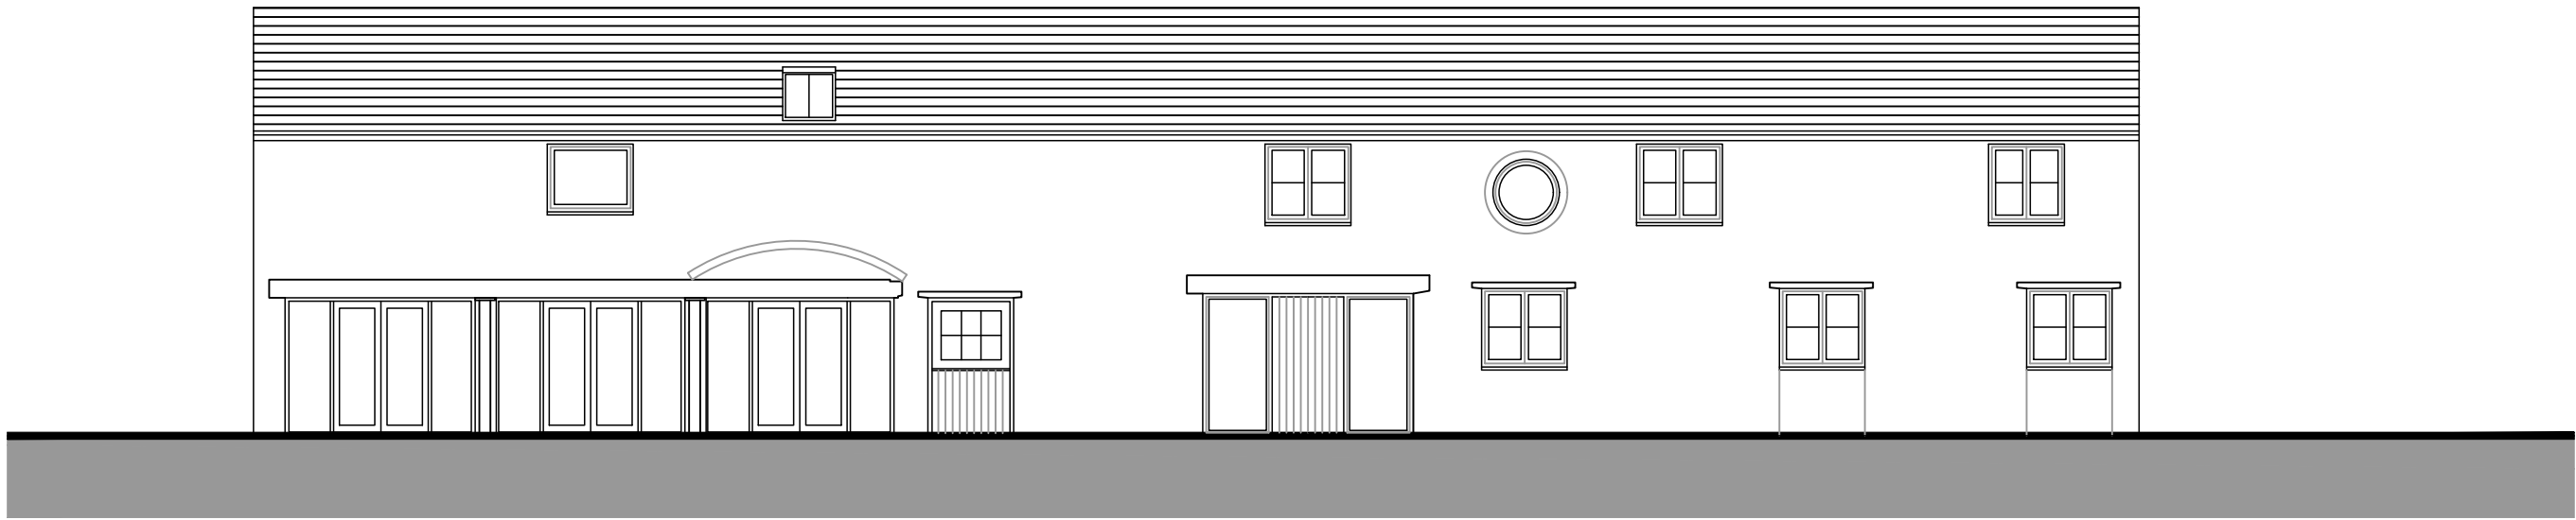


FRONT ELEVATION FACING SOUTH EAST

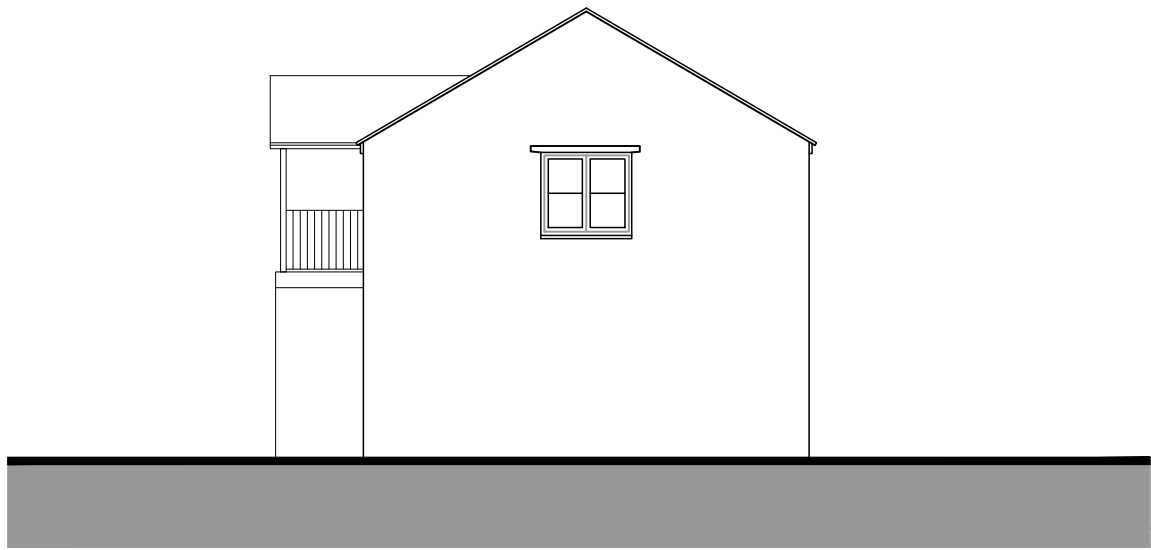


FRONT ELEVATION FACING SOUTH WEST

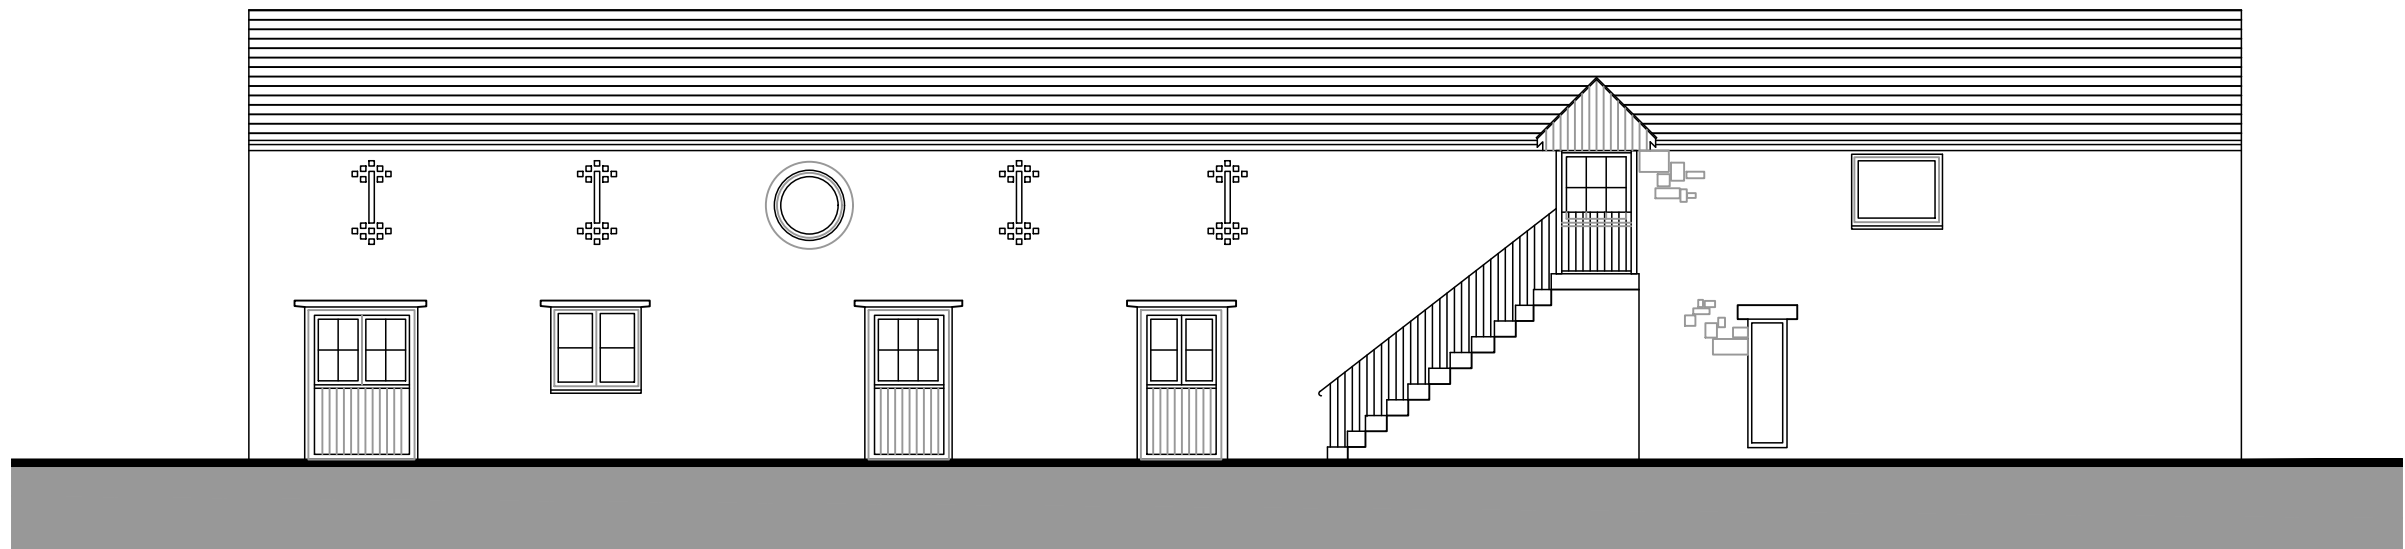


REAR ELEVATION FACING NORTH WEST

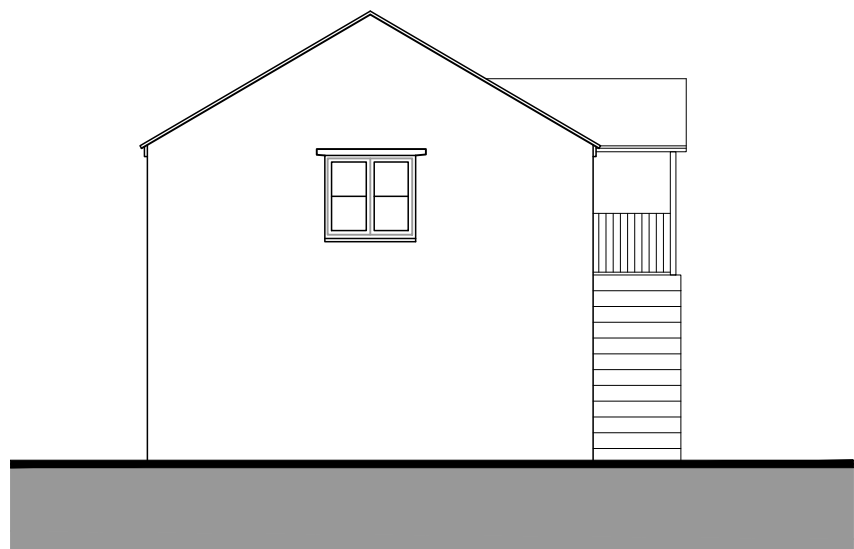


REAR ELEVATION FACING NORTH WEST

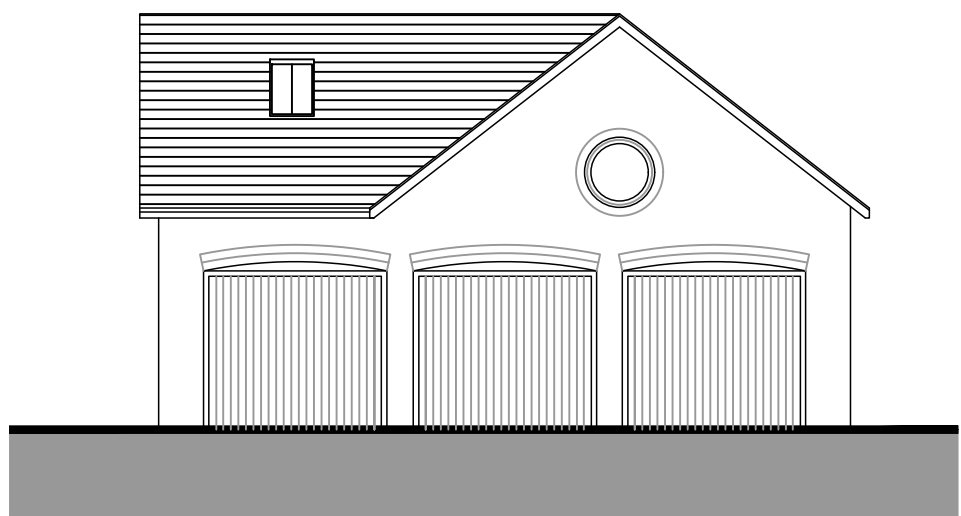


GARAGE FRONT ELEVATION FACING NORTH WEST

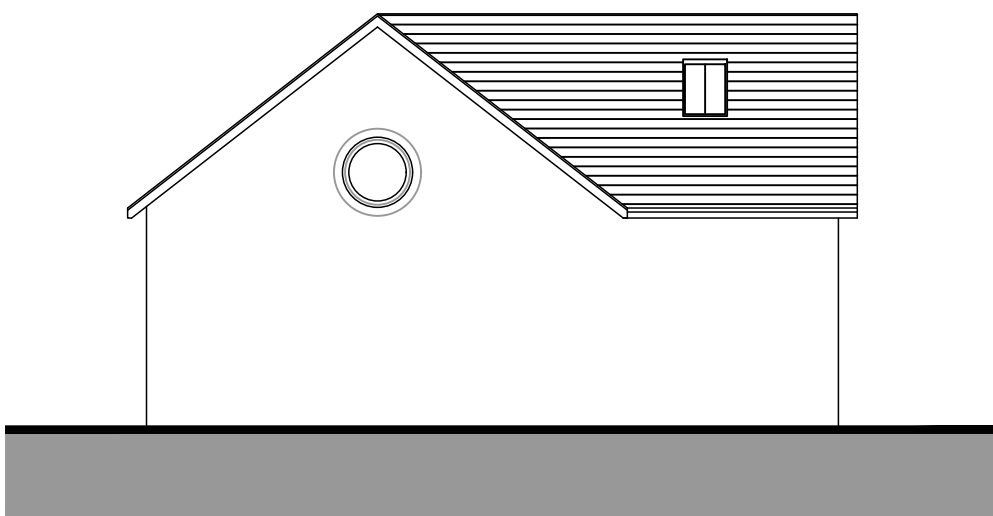

GARAGE REAR ELEVATION FACING SOUTH EAST

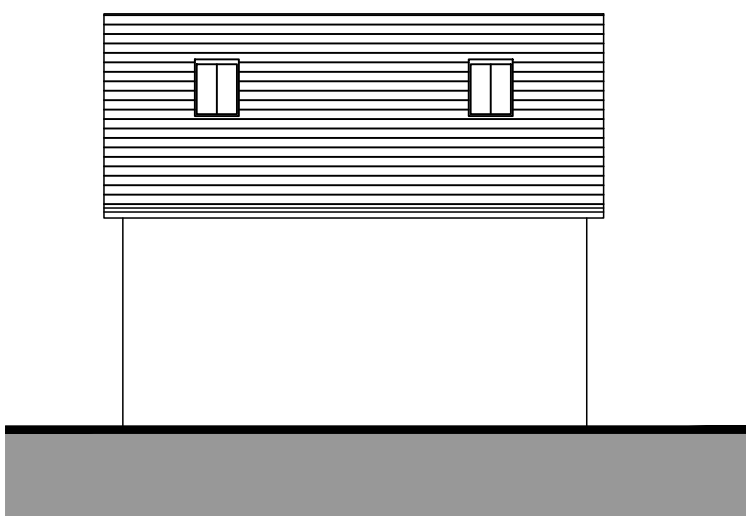

GARAGE SIDE ELEVATION FACING SOUTH WEST

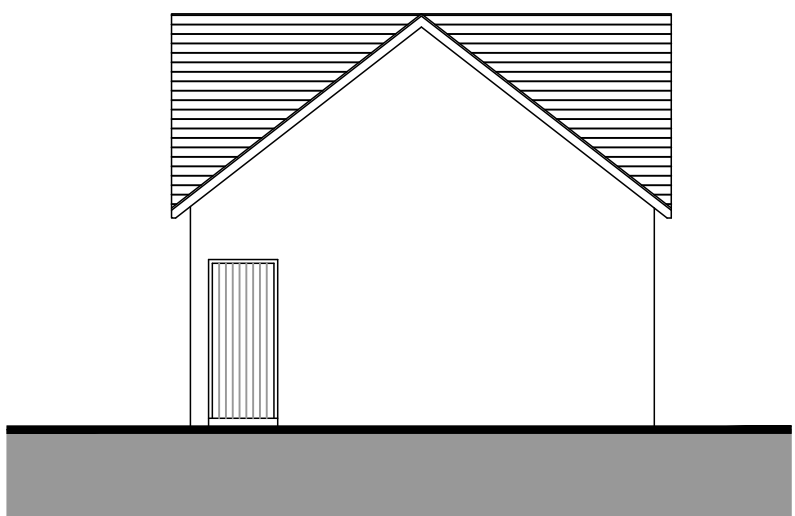

GARAGE SIDE ELEVATION FACING NORTH EAST

willacy horsewood architects

client
MR & MRS CARL EVANS

job
PROPOSED ALTERATIONS TO SANDFORD BARN, DARLAND LANE
ROSSETT LL12 0BD

title
EXISTINGELEVATIONS

scale
1 : 100/A1

date
07 FEB 22

job no.
WH1259

drawing no.
EXEL01

rev
☐

penmon house, 76, hoole road, hoole, chester ch2 3nl
www.willacyhorsewood.co.uk
Tel: 01244 853891 07973322953 E-Mail: mark@willacyhorsewood.co.uk