



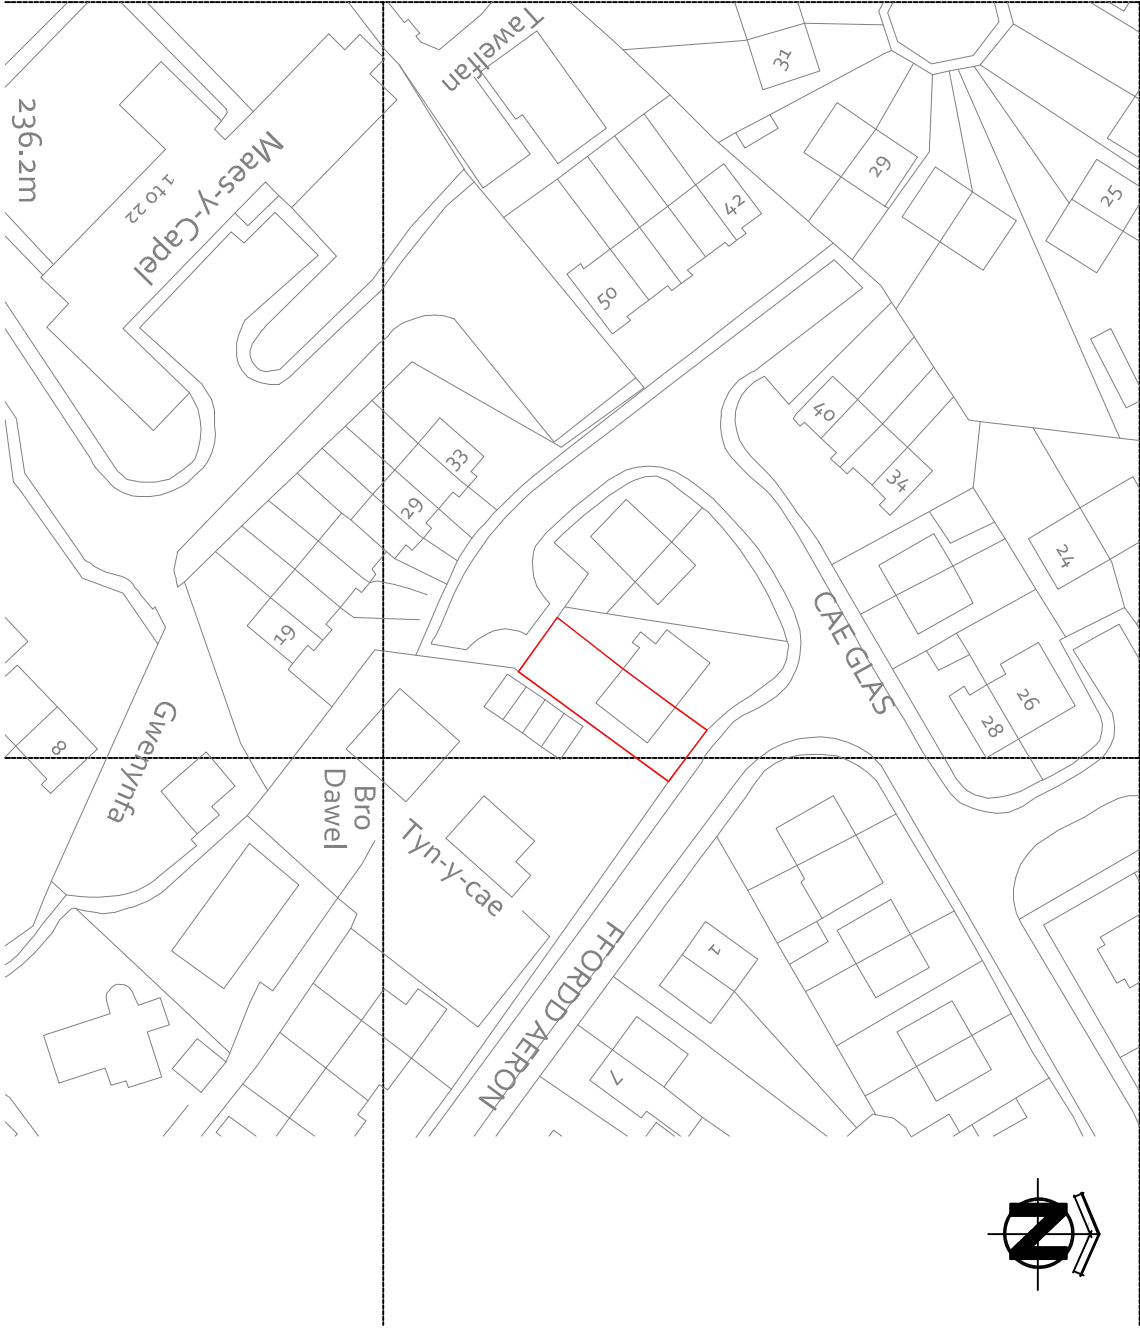

SITE LOCATION PLAN
Scale 1:1250

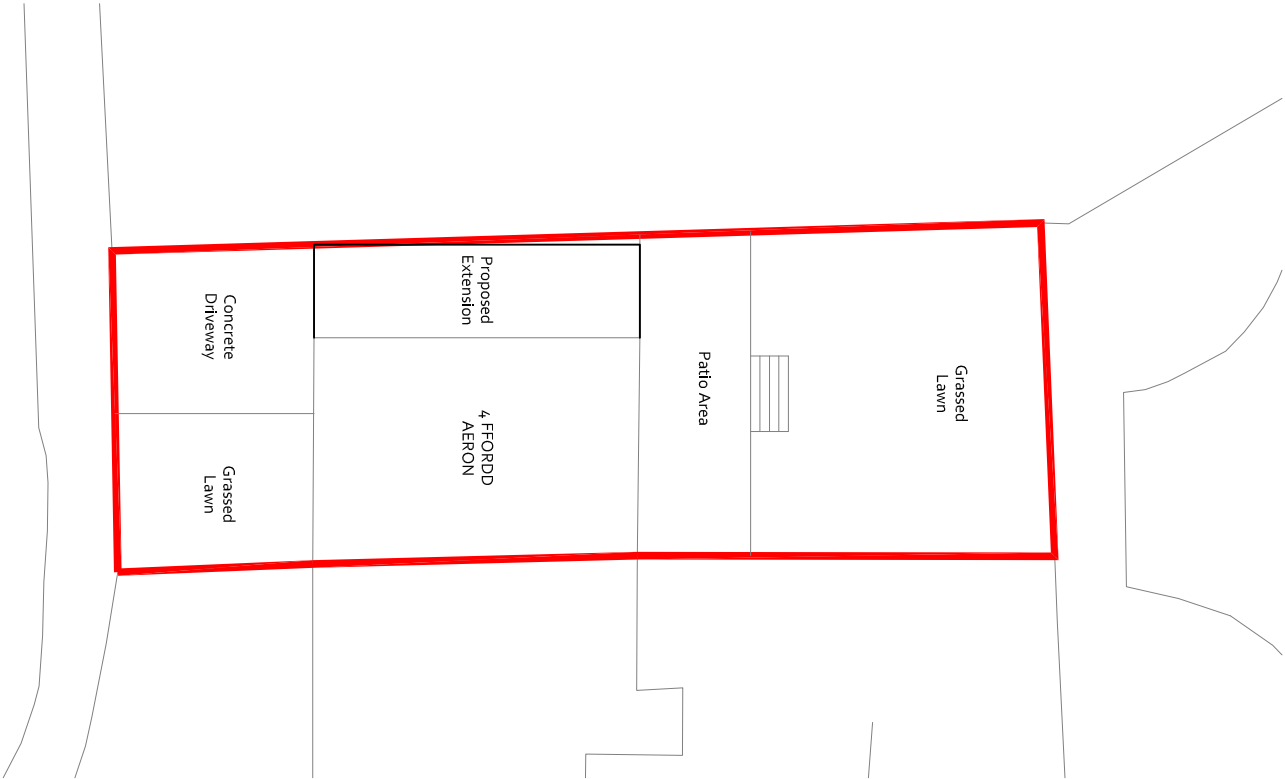

SITE BLOCK PLAN
Scale 1:200

REVISION				DATE	DESCRIPTION
DESIGN IN SAFETY CIAT ISO 9001:2015 LABC DESIGN IN SAFETY OLD WICKHAM COTTAGE, CHURCH ROAD, WREXHAM, WREXHAM, LL13 3JA www.designinsafety.co.uk david@digninsafety.co.uk 07734097463					
CLIENT: MR & MRS ROBERTS					
ADDRESS: 4 Ffordd Aeron, Coedpoeth, Wrexham LL11 3NY					
DRAWING TITLE: PROPOSED SITE PLAN					
PROJECT NO: DIS_AD_0120		DRAWING NO: DIS_AD_0120_SLO2			
SCALE AT A3: 1:1000		DATE: 29/03/2022		REVISION: /	