

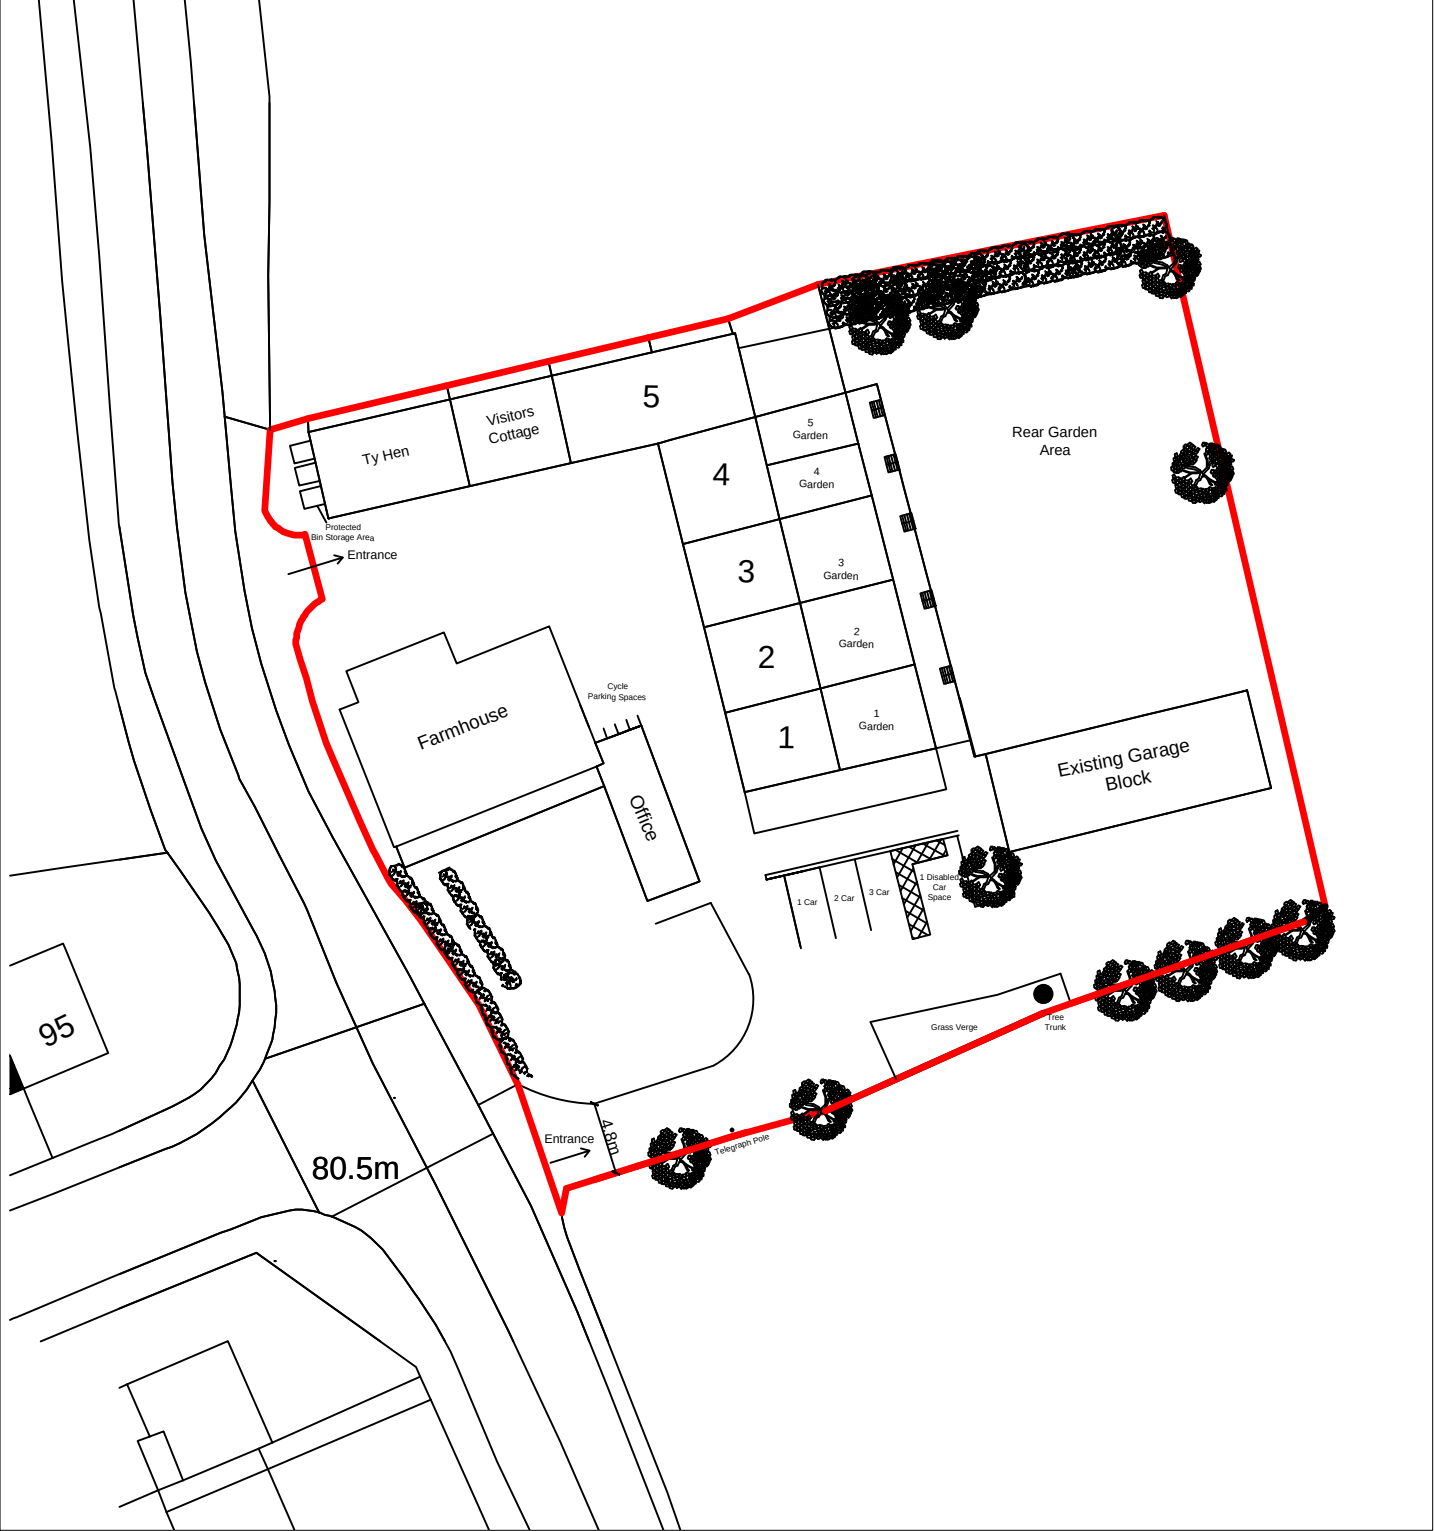


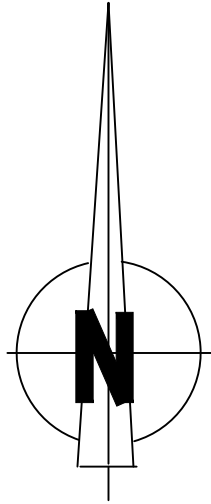

SCALE BAR 1:500

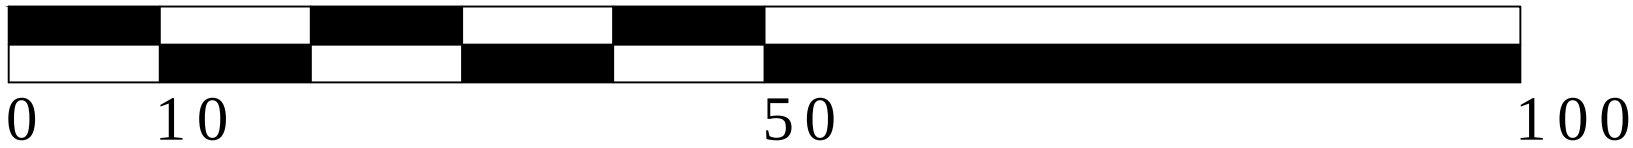

Grantley Lowe
chartered surveyors

34 St Anne Street
Liverpool
L3 3DS

t:0151 298 9669
f:0151 298 9670

www.grantleylowe.co.uk

A	18.03.22	Client amends
Rev	Date	Revisions

Client
Fairpark Care Limited

Job Title
Hullah Farm

Drawing Title
Site Plan - Proposed

- Draft / initial / schematic ☐
plan ☒
Planning ☒
Building Regulations ☐
Structural ☐
Construction ☐
As Built ☐

Scale
1:500 @ A3

Date **Nov 2021** Drawn By **WJJ**

Drawing No.	Rev
3513-10	A