


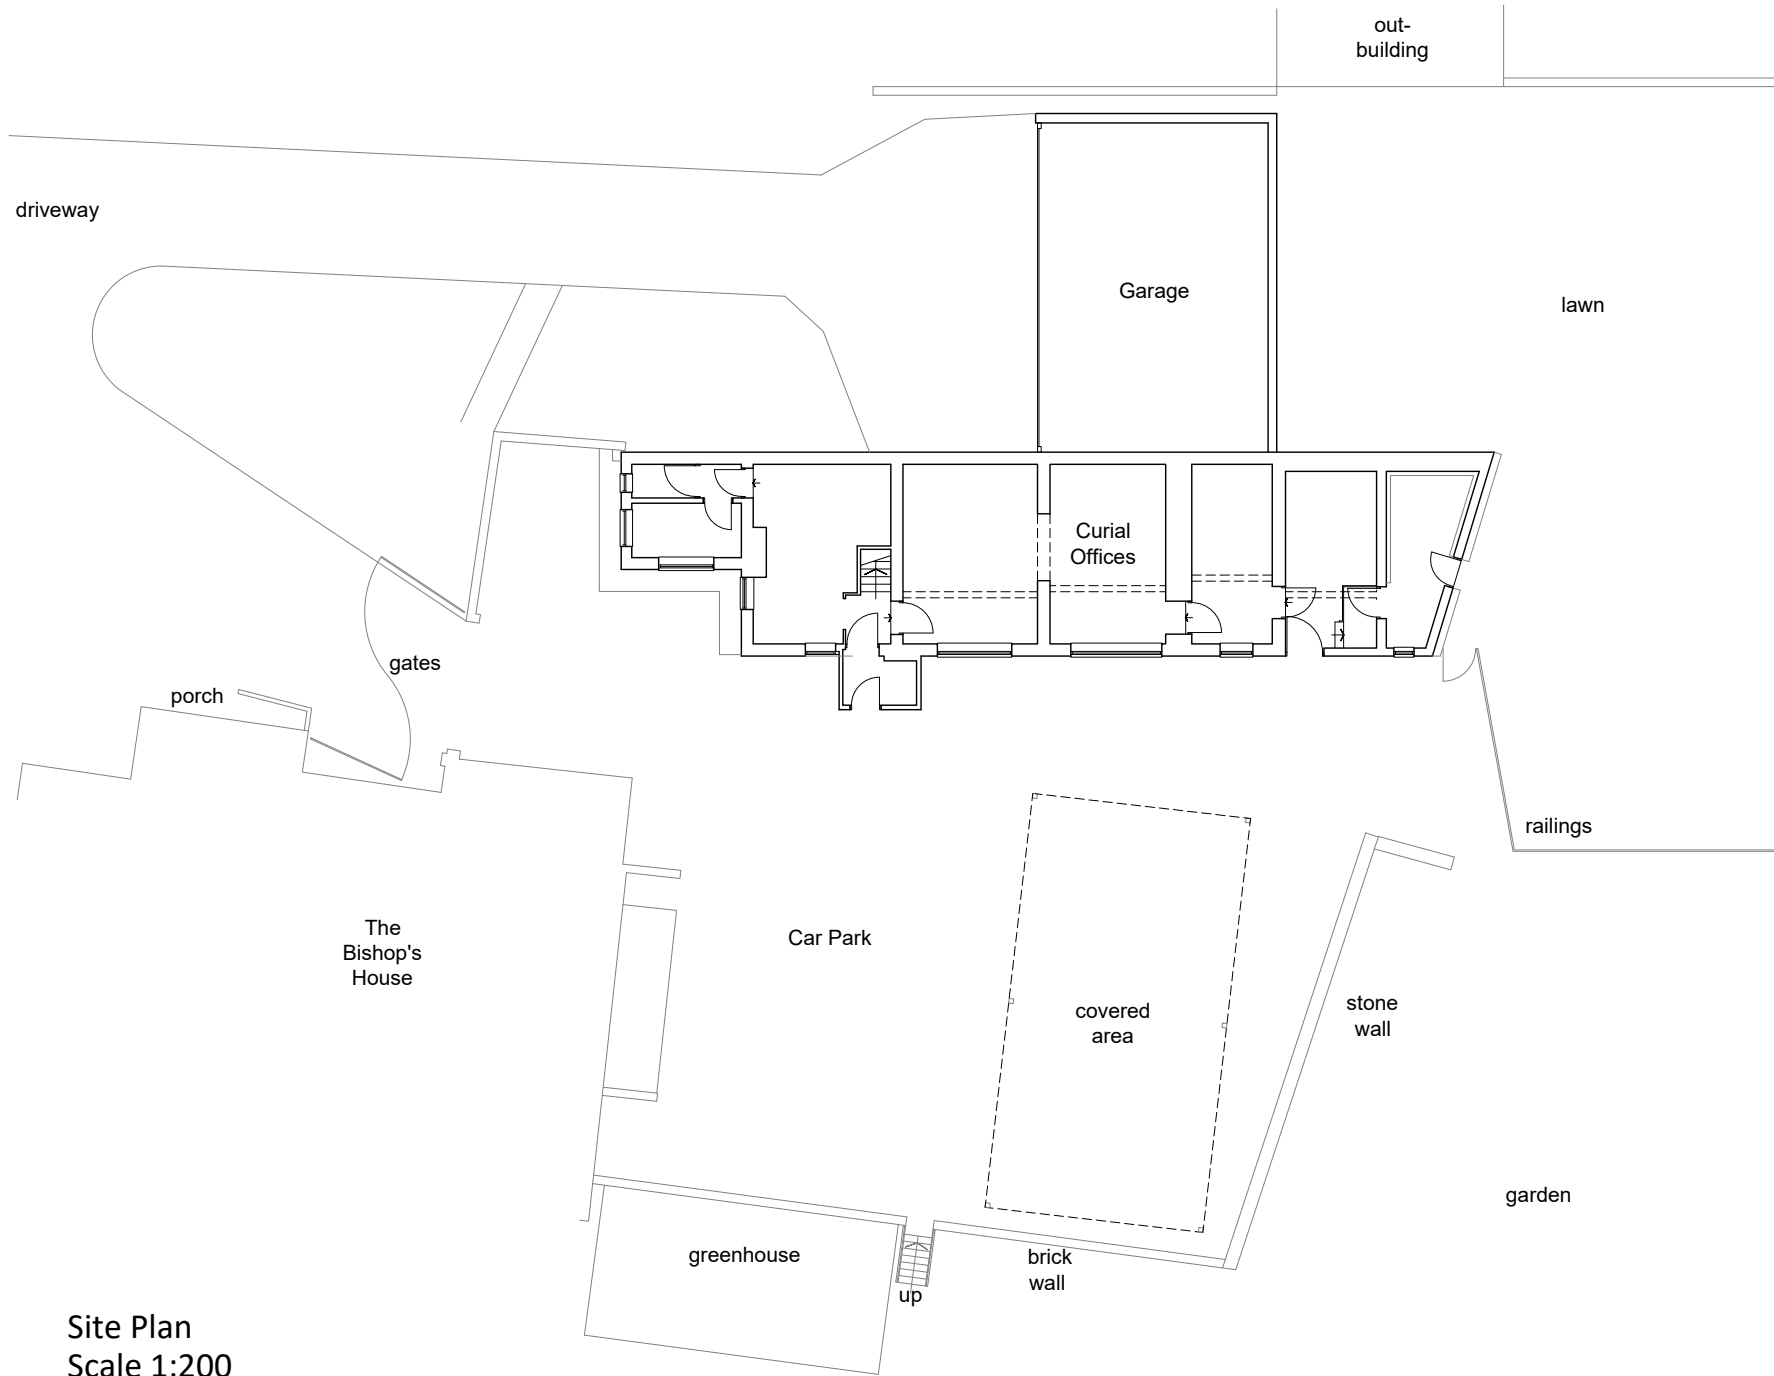

Site Plan
Scale 1:200




Location Plan
Scale 1:2500


Construction (Design & Management) Regulations 2015

Design risk assessments are carried out throughout the design stage of this project in accordance with company procedures and manuals. Where reasonably possible all areas of risk applicable to design and end use of the construction have been identified and then eliminated, mitigated or recorded as a residual risk.

Note that general risks of which a competent designer or contractor should be aware are not included. This drawing is to be read in conjunction with the Pre Construction Information and all related documents prepared in accordance with the current Construction (Design and Management) Regulations 2015 and all applicable Health and Safety legislation as currently amended.

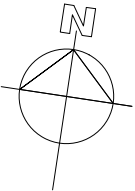

P1	Initial Issue	28.04.17
REV	DESCRIPTION BY CHK APP	DATE
RIBA PLAN OF WORK 2013 WORKSTAGE LEVEL OF MODEL DEFINITION (LOD)		
PURPOSE OF ISSUE - FIT FOR ...		STATUS

 

lawray architects

CARDIFF
029 2076 2511
www.lawray.co.uk

LONDON
0207 138 3560

WREXHAM
01978 357 887

CLIENT
Diocese of Wrexham

PROJECT TITLE
Curial Offices
Sontley Road, Wrexham


DRAWING TITLE
Existing Site Plan & Location Plan

DATE 05.17	SCALE @ A3 1:200	DRAWN KOH	CHECKED -	APPROVED -
PROJECT NO N1817	DRAWING NO WCO-LAW-X-X-DSP-AR-910001	LEVEL - ZONE - TYPE - ROLE - CLASSNUMBER P1	REV -	REV -


DO NOT SCALE Any discrepancy or query concerning this drawing should be referred to the Architect

Copyright © LAWRAY LIMITED

Registered Office: Greenmeadow Springs, CARDIFF CF15 5AB Reg. Co. No. 2724178, VAT Reg. No. 134 2146 06

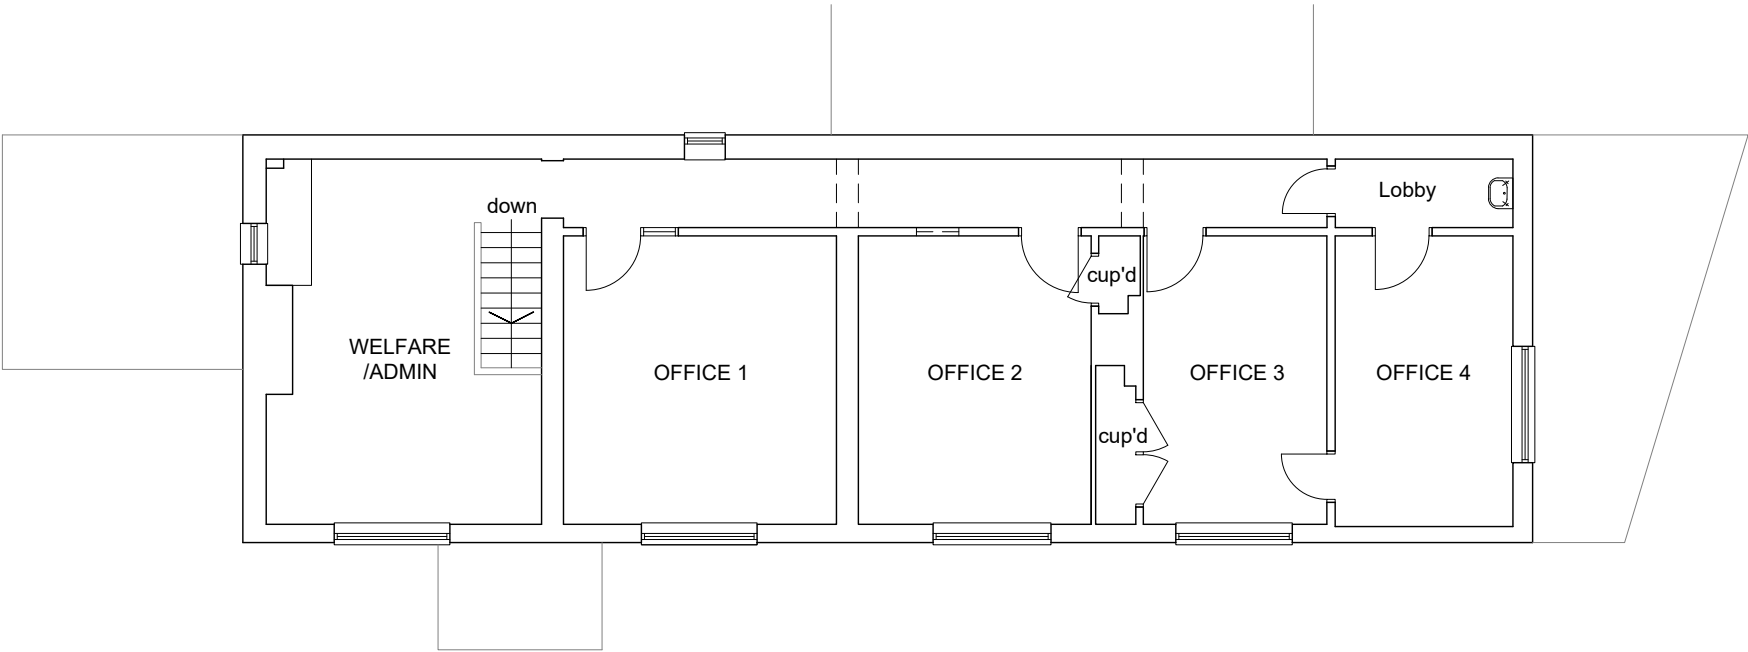

First Floor Plan

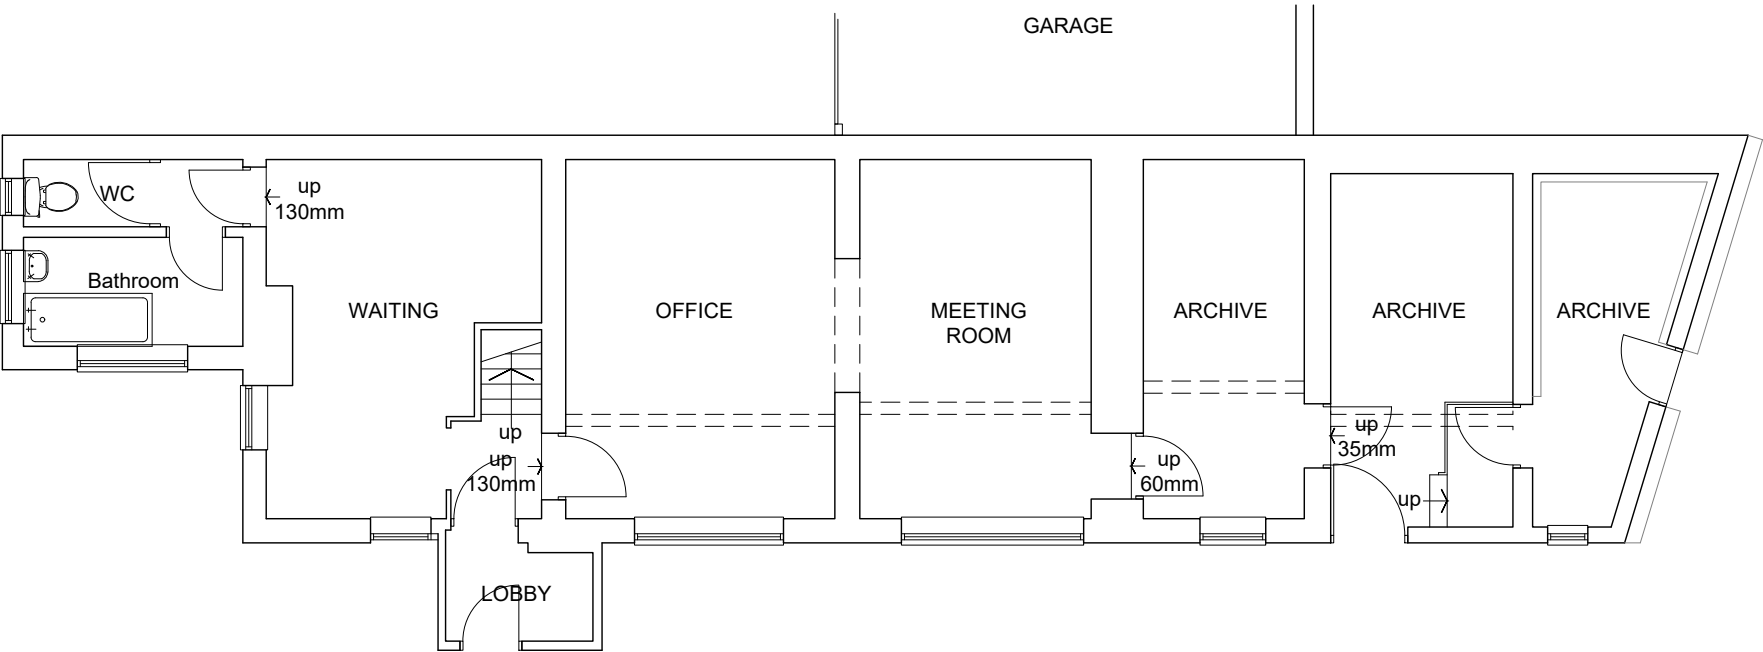

Ground Floor Plan

Construction (Design & Management) Regulations 2015

Design risk assessments are carried out throughout the design stage of this project in accordance with company procedures and manuals. Where reasonably possible all areas of risk applicable to design and end use of the construction have been identified and then eliminated, mitigated or recorded as a residual risk.

Note that general risks of which a competent designer or contractor should be aware are not included. This drawing is to be read in conjunction with the Pre Construction Information and all related documents prepared in accordance with the current Construction (Design and Management) Regulations 2015 and all applicable Health and Safety legislation as currently amended.

P1	Initial Issue	28.04.17
REV	DESCRIPTION BY CHK APP	DATE
RIBA PLAN OF WORK 2013 WORKSTAGE		
LEVEL OF MODEL DEFINITION (LOD)		
PURPOSE OF ISSUE - FIT FOR ...		STATUS



lawray architects

CARDIFF
029 2076 2511

LONDON
0207 138 3560

WREXHAM
01978 357 887

www.lawray.co.uk

CLIENT
Diocese of Wrexham

PROJECT TITLE
Curial Offices
Sontley Road, Wrexham


DRAWING TITLE
Existing Floor Plans

DATE	SCALE @ A3	DRAWN	CHECKED	APPROVED
05.17	1:100	KO'H	-	-
PROJECT NO	DRAWING NO (B51192.2007)	REV		
PROJECT - ORIGINATOR - ZONE - LEVEL - TYPE - ROLE - CLASSNUMBER				
N1817	WCO-LAW-X-X-DFP-AR-061001	P1		
DO NOT SCALE Any discrepancy or query concerning this drawing should be referred to the Architect				
Copyright © LAWRAY LIMITED				
Registered Office: Greenmeadow Springs, CARDIFF CF15 5AB Reg. Co. No. 2724178, VAT Reg. No. 134 2146 06				




Front Elevation


- Facing brick chimneys with terracotta pots
- Natural slate roofing with matching ridge
- UPVC rainwater goods
- Pebble dash render finish to walls with smooth render plinth
- Timber doors, timber/steel windows

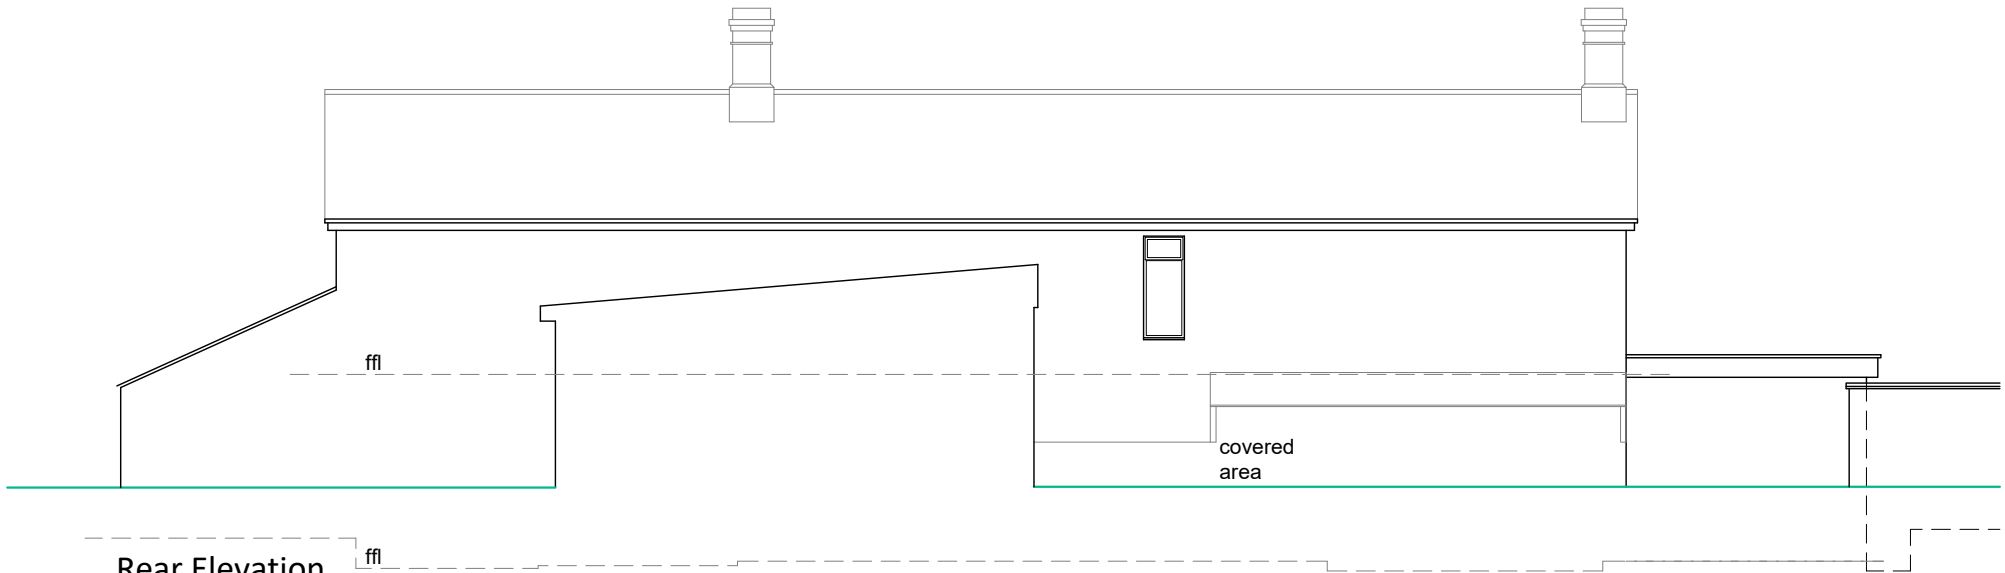


Rear Elevation

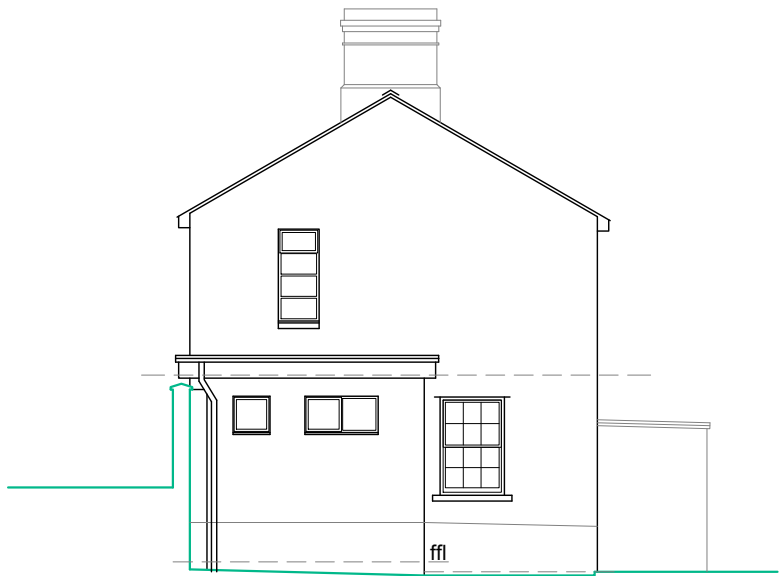

Gable Elevation

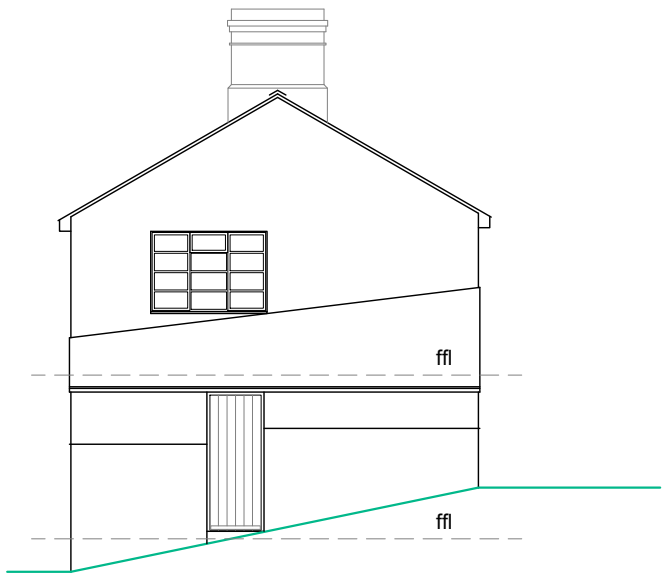

Gable Elevation

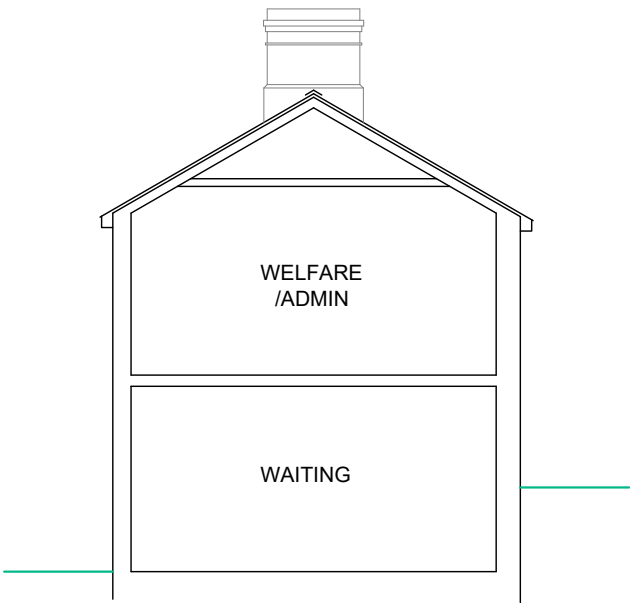

Typical Section

Construction (Design & Management) Regulations 2015

Design risk assessments are carried out throughout the design stage of this project in accordance with company procedures and manuals. Where reasonably possible all areas of risk applicable to design and end use of the construction have been identified and then eliminated, mitigated or recorded as a residual risk.

Note that general risks of which a competent designer or contractor should be aware are not included. This drawing is to be read in conjunction with the Pre Construction Information and all related documents prepared in accordance with the current Construction (Design and Management) Regulations 2015 and all applicable Health and Safety legislation as currently amended.

P1	Initial Issue	28.04.17
REV	DESCRIPTION BY CHK APP	DATE
RIBA PLAN OF WORK 2013 WORKSTAGE LEVEL OF MODEL DEFINITION (LOD)		
PURPOSE OF ISSUE - FIT FOR ...		STATUS



lawray architects

CARDIFF
029 2076 2511

LONDON
0207 138 3560

WREXHAM
01978 357 887

www.lawray.co.uk

CLIENT
Diocese of Wrexham

PROJECT TITLE
Curial Offices
Sontley Road, Wrexham

DRAWING TITLE
Existing Elevations & Section

DATE 05.17	SCALE @ A3 1:100	DRAWN KOH	CHECKED -	APPROVED -
---------------	---------------------	--------------	--------------	---------------

PROJECT NO N1817	DRAWING NO WCO-LAW-X-X-DEL-AR-062001	REV P1
---------------------	---	-----------

DO NOT SCALE Any discrepancy or query concerning this drawing should be referred to the Architect

Copyright © LAWRAY LIMITED

Registered Office: Greenmeadow Springs, CARDIFF CF15 5AB Reg. Co. No. 2724178, VAT Reg. No. 134 2146 06