




Front Elevation
1 : 100

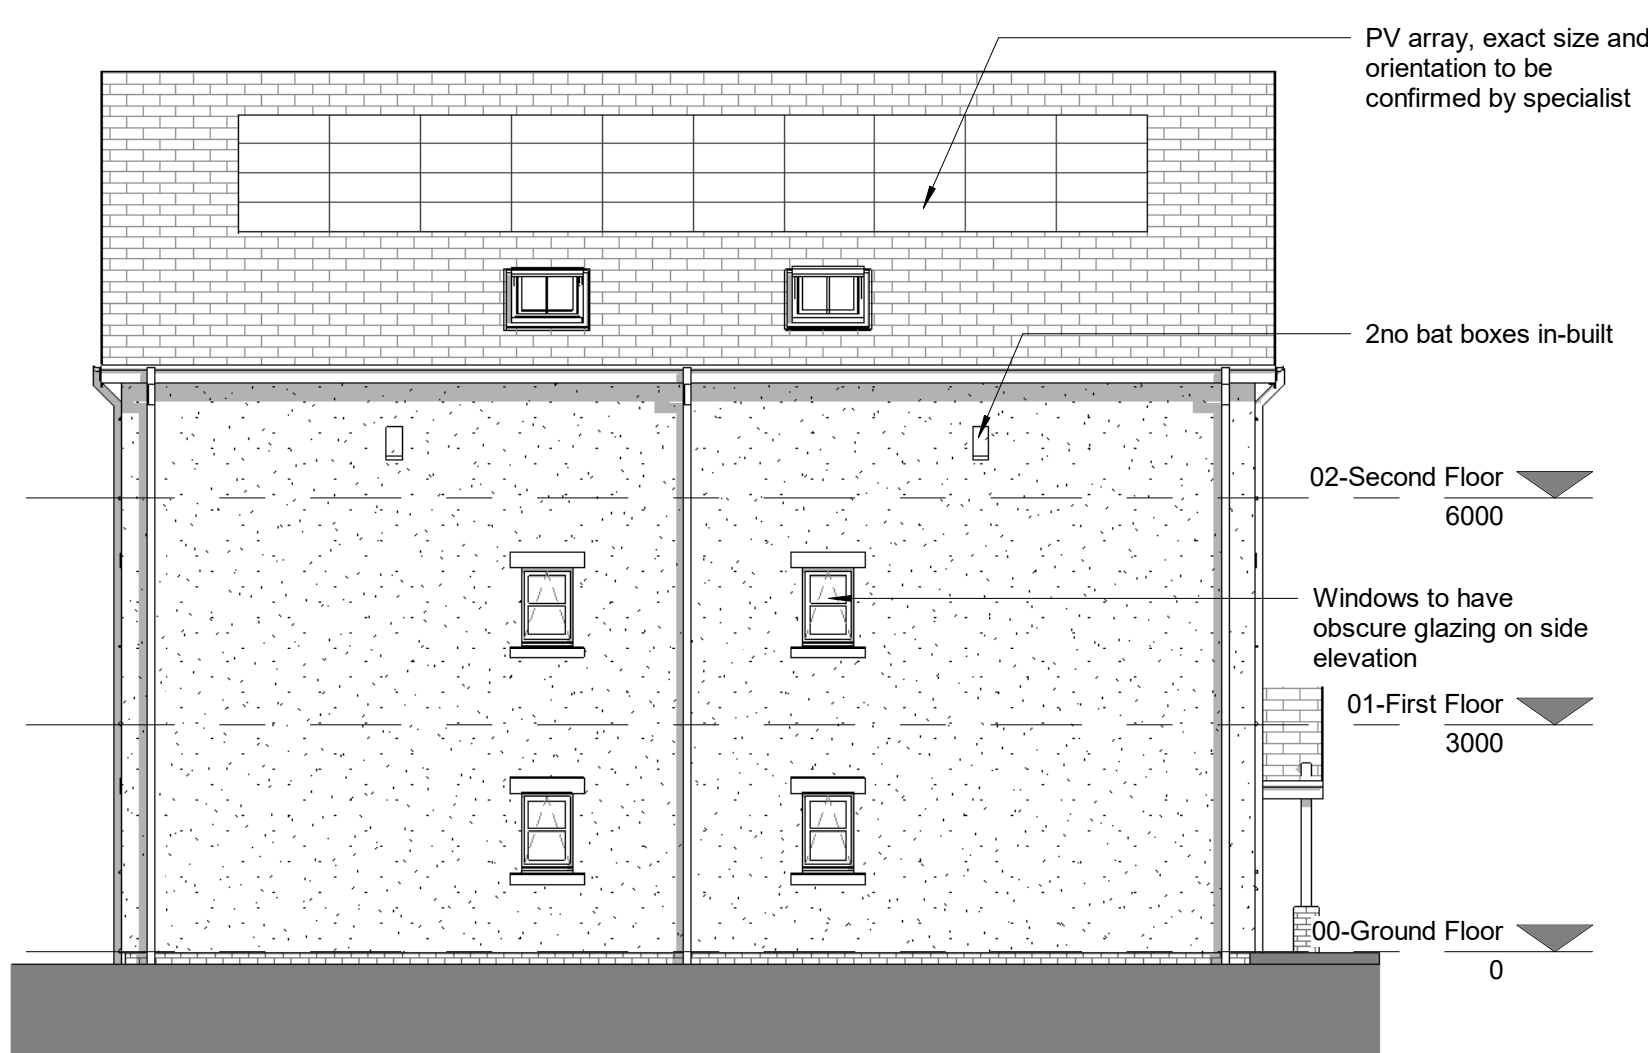

Side Elevation A
1 : 100



Rear Elevation
1 : 100



Side Elevation B
1 : 100

- General Notes
1. Contractor to verify all dimensions and check level datums on site
 2. All of the designs are the sole property of TACP Architects Ltd and may not be used without their written agreement
 3. All prints, specifications and their copyright are the property of TACP Architects Ltd
 4. Do not scale off drawings
 5. All dimensions shall be checked on site before commencement of shop drawings, manufacture and all discrepancies must be reported to TACP Architects Ltd

Revisions					
Rev	Date	Description	By	Check	
P01	06.08.21	Building mirrored and elevations updated to suit planning comments re over-looking distances	KA		
P02	09.09.21	Roof wall plate raised to better accomodate upper floor accommodation.	KA	IMG	
P03	10.09.21	PV array added to roof	KA		
P04	11.10.21	Floor levels increased to accomodate M&E services.	KA		
P05	25.11.21	In-built bird & bat boxes indicated as per ecologist recommendations	KA		

Consultants

Client
Wales & West Housing Association



Project Title
Eaton Drive, Wrexham

Drawing Title
GA Elevations

Scale	Date	Drawn By	Checked By	Office
1 : 100@A1	05/08/20	KA	GM	Wrexham

Job Number	Project•Originator•Zone•Level•Type•Role•Number	Revision
20022	EDW -TACP- PB- ZZ- DR- A-202	P05

TACP Architects Ltd
Pembroke House
Ellice Way, Wrexham Technology Park,
Wrexham, LL13 7YT
01978 291161

admin@tacparchitects.co.uk
www.tacparchitects.co.uk



Architecture • Interior Design • Healthcare Planning • Conservation • Masterplanning • Sustainable Design