





Front Elevation 1:100




Side Elevation 1:100

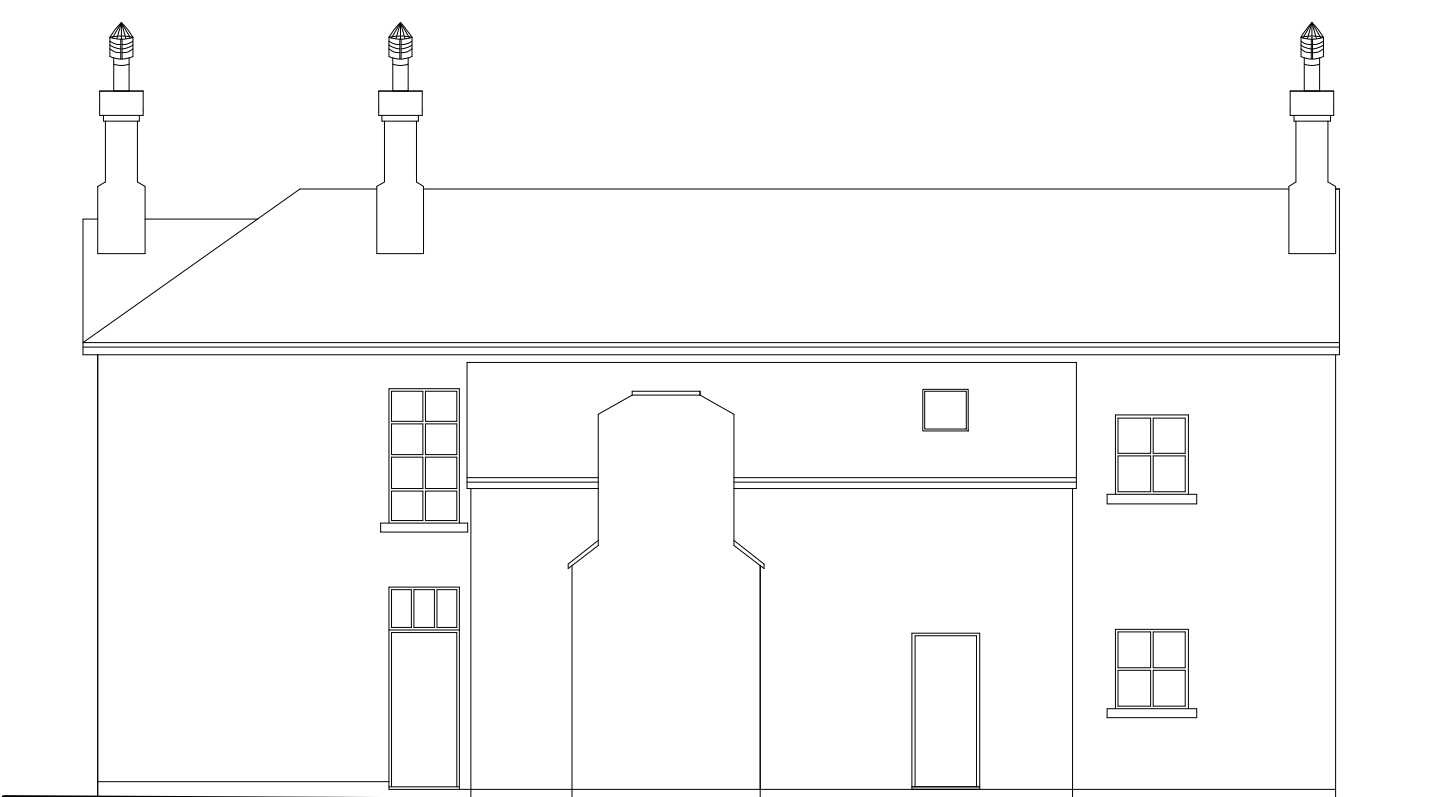

Rear Elevation 1:100

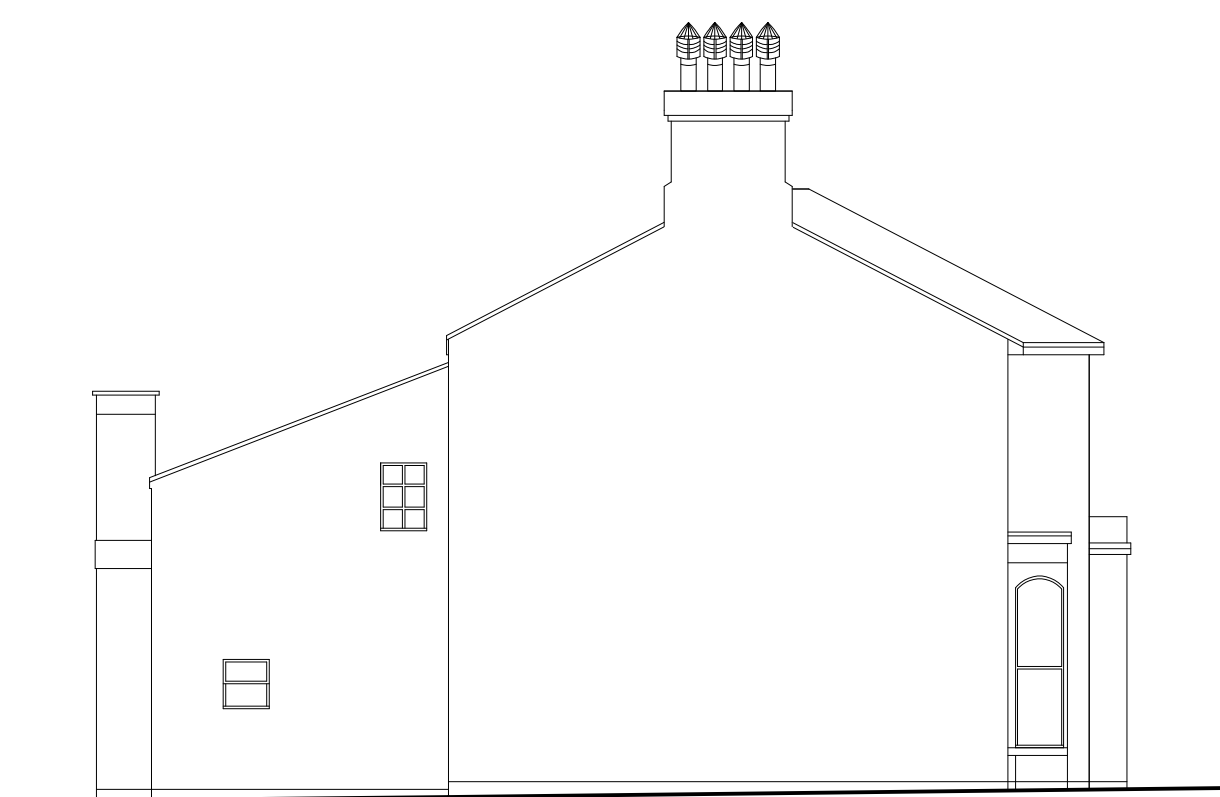

Side Elevation 1:100

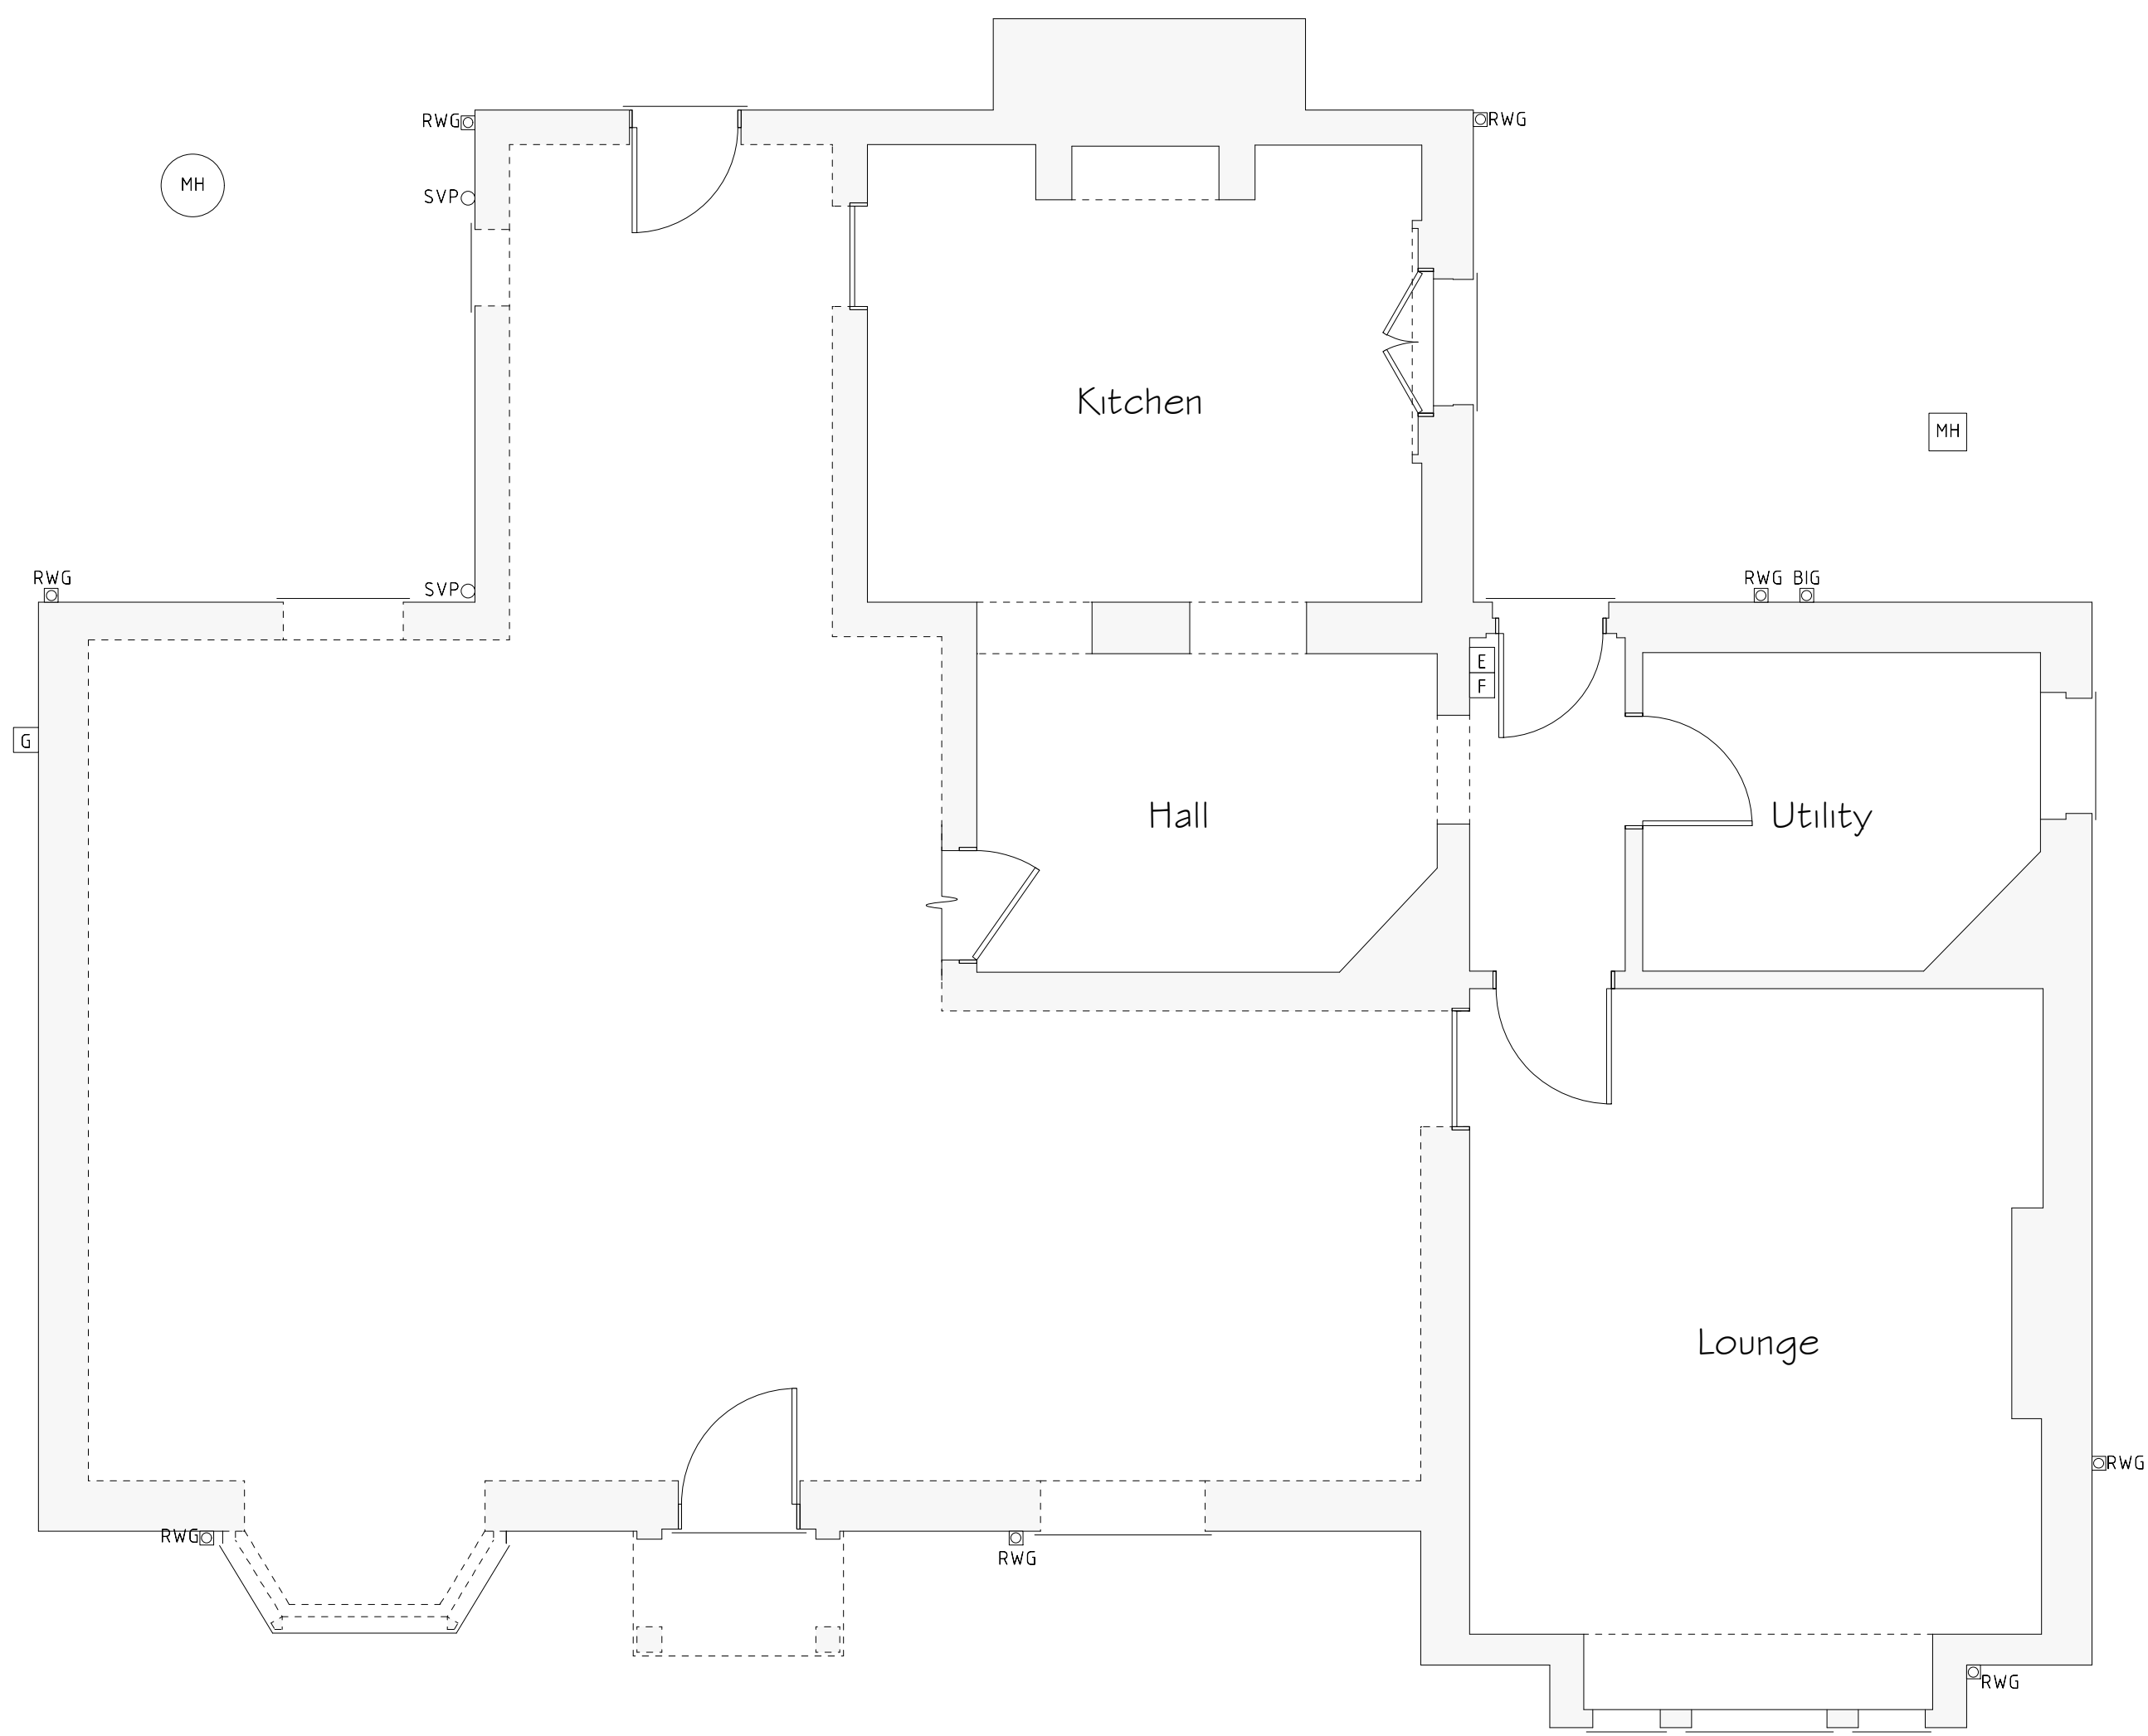

Ground Floor Plan 1:50

Services Key

G	Existing Gas Meter Position
E	Existing Electric Meter Position
F	Existing Fuse Box Position
MH	Existing Man Hole Position
X	Existing Rain Water Gully (RWG) Position
X	Existing Back Inlet (BIG) Gully Position
○	Existing Soil Vent Pipe (SVPI) Position

Rev	Date	Detail	Initial

Project: Proposed Alterations to, Glan Y Llyn House, High Street, Gresford, Wrexham, LL12 8PT	
Title: Existing	Scale: (A1) 1:50 & 1:100
Drawn By: A.Valentine	Date: Jan 2022
Drawing No: HCI 45/001	Sheet: 1 of 1

Office 3K4,
Redwither Business Tower,
Wrexham, LL13 9XT
Tel: 01978 356500
www.blueprintarchitectural.com
© copyright all rights reserved