




KEY



20' x 8' x 8'6" Container
(6m x 2.4m x 2.6m)

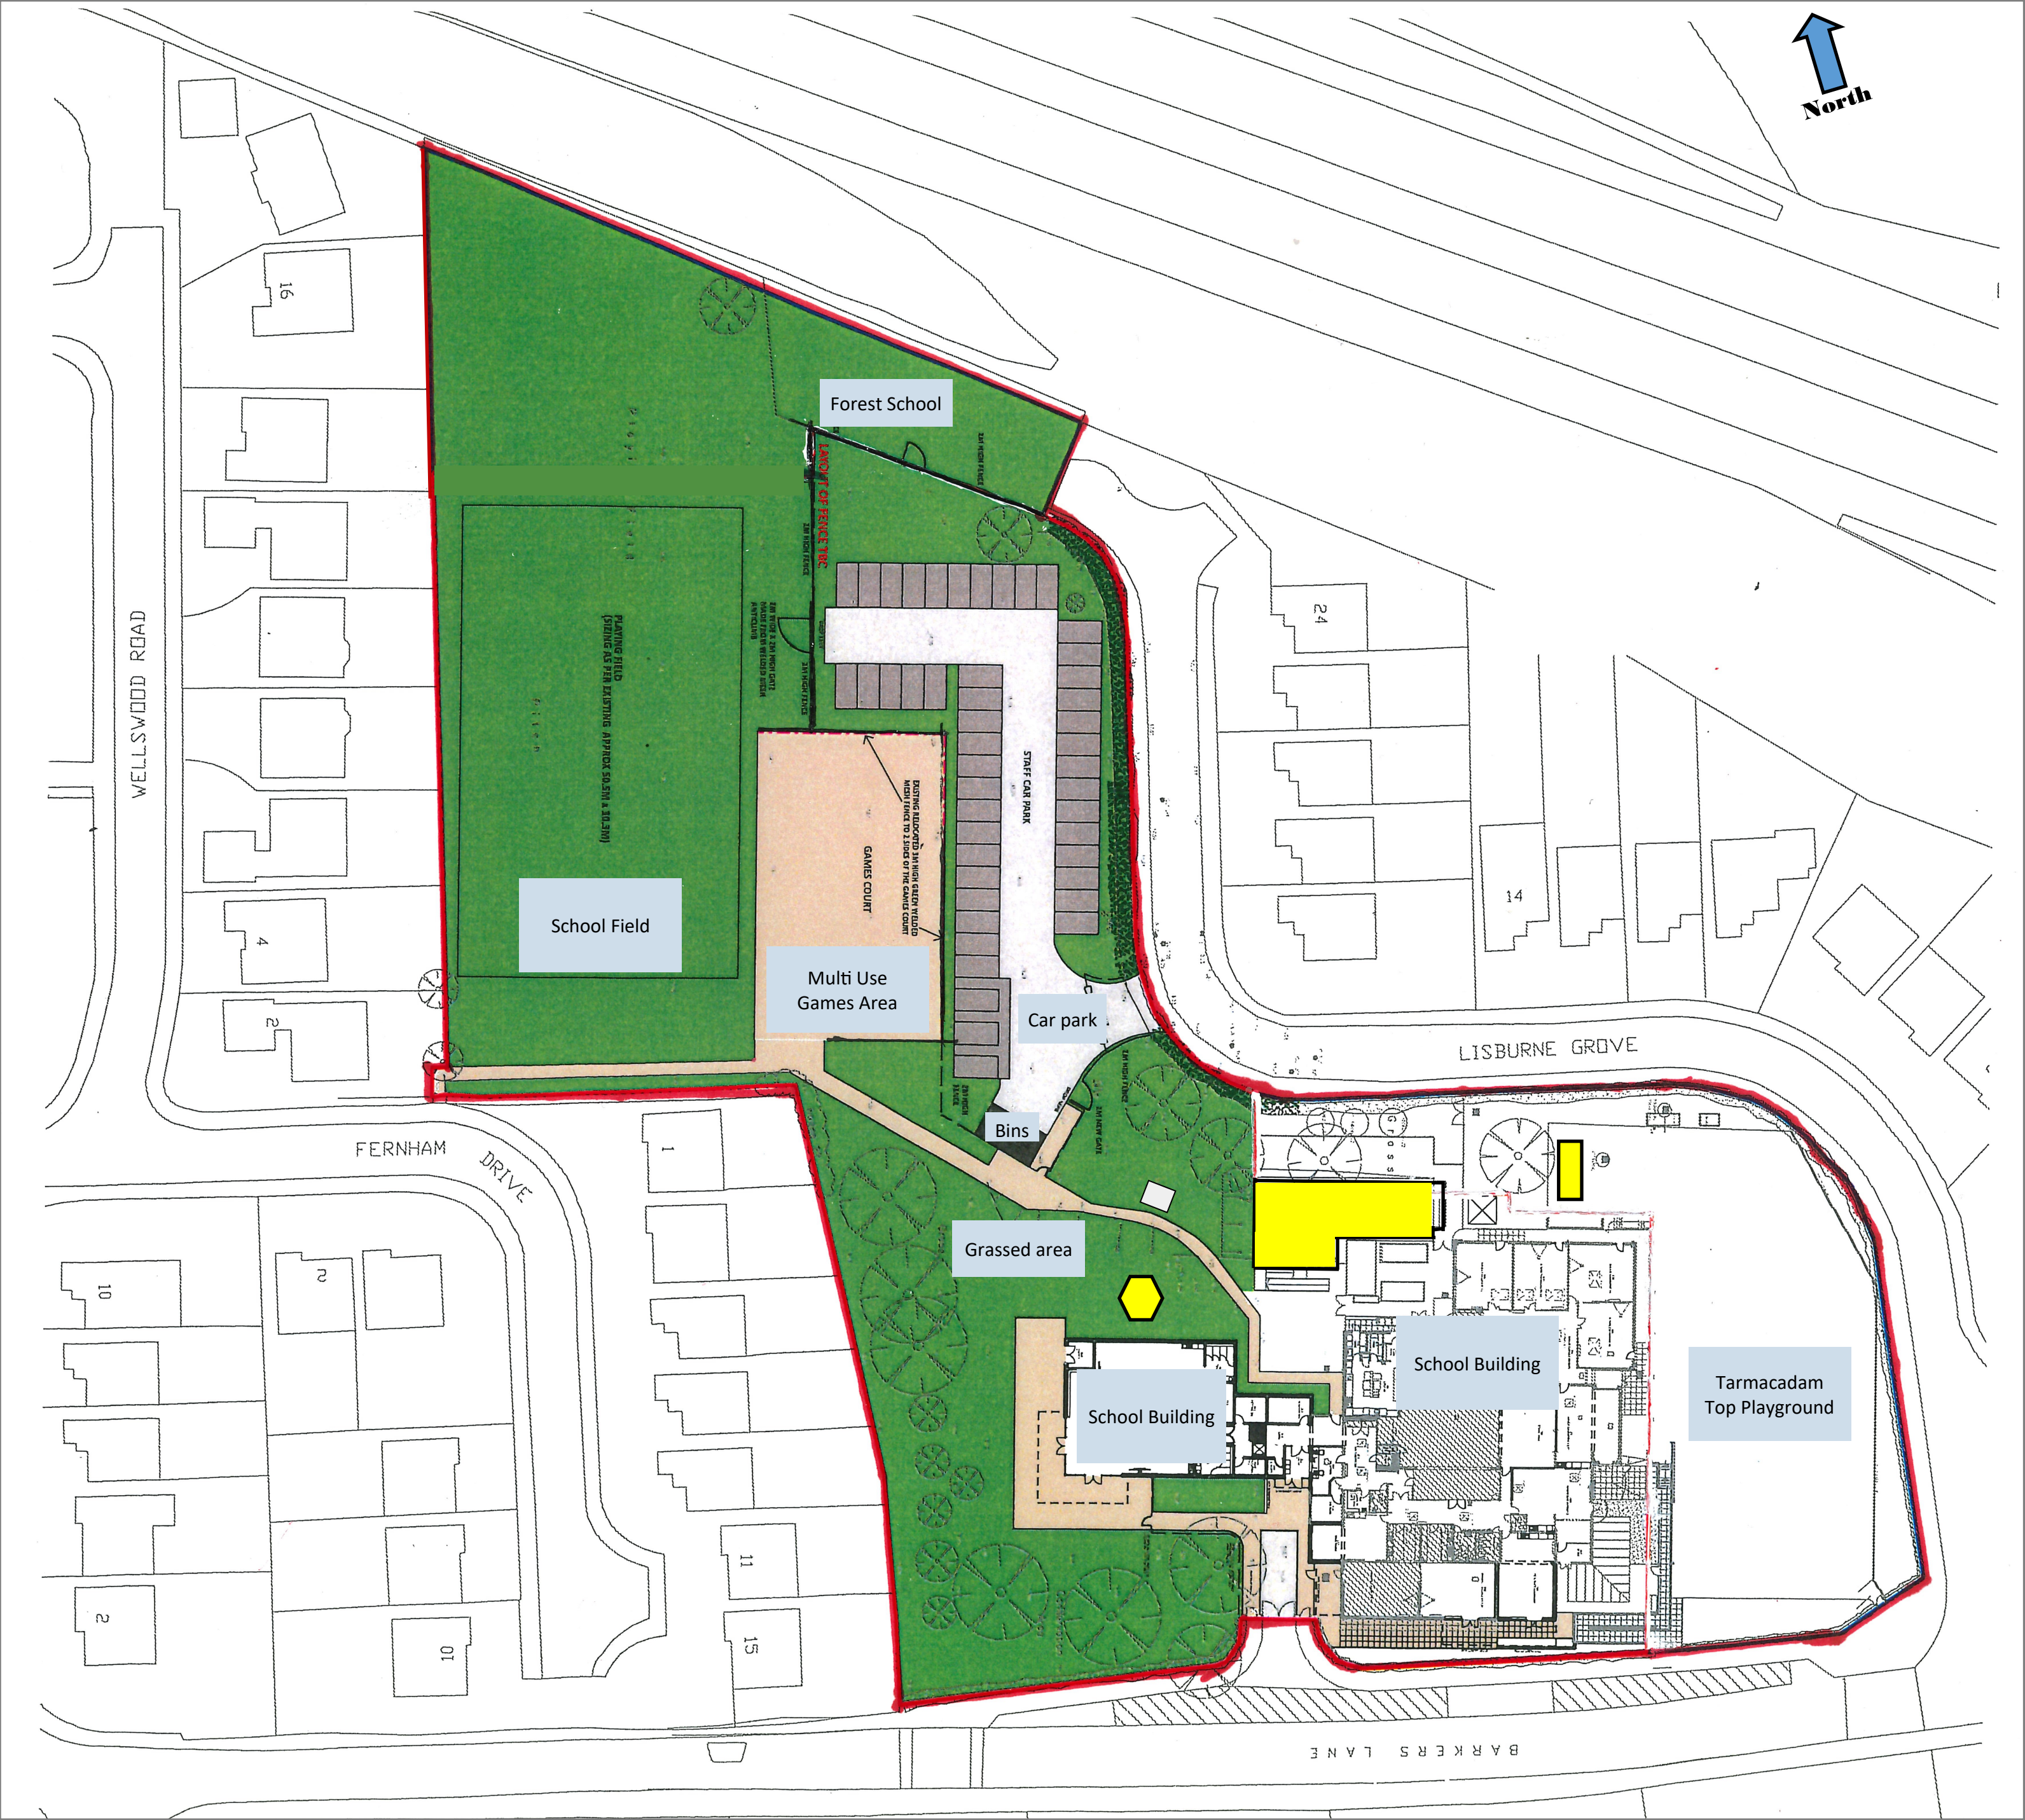

4.5m x 3.28m Octagonal Gazebo



Club Building



School boundary line

Project:	Proposed Gazebo & Storage Container. Retained Club building.	
Address:	Barkers Lane Community School Barkers Lane Wrexham LL13 9UN	
Drawing:	Site Plan and Proposed Locations	
Date:	10/02/2022	Drawing No: 002
Scale:	1:500 @ A2	Revision: 2