



P2018/1041

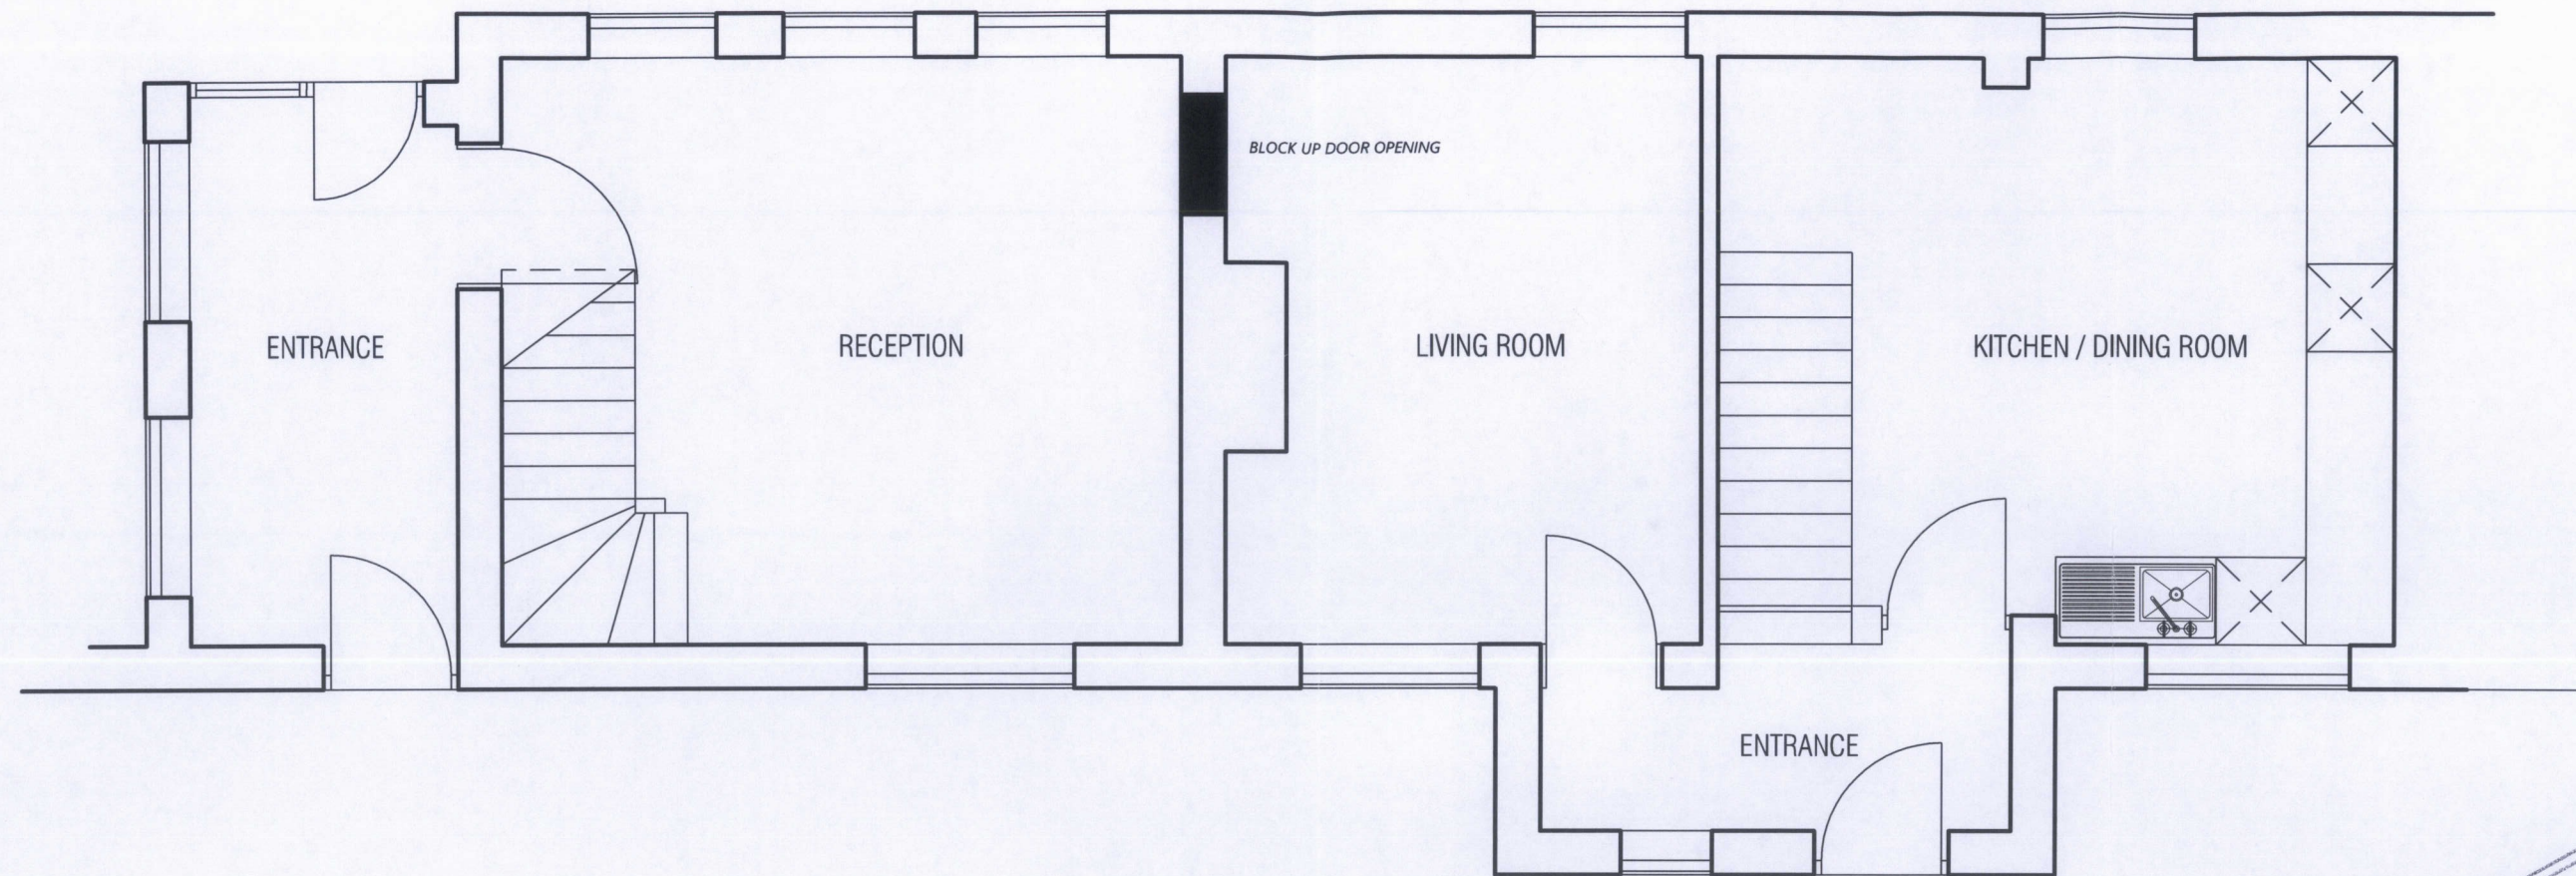

GROUND FLOOR PLAN
NO 15


NO 16

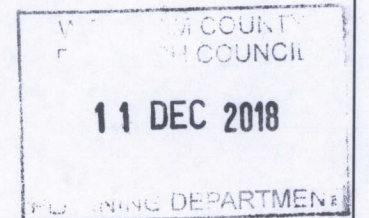



© COPYRIGHT. DO NOT SCALE. CHECK DIMENSIONS ON SITE. REPORT ANY ERRORS OR OMISSIONS TO ARCHITECT. PLANNING PURPOSE ONLY

Parry Davies Architects.				Chartered Architects.			
PROJECT TITLE 16 DEE COURT BANGOR ON DEE				DATE DEC 2018	SCALE 1:50@A3	DRWN RSG	CHK
DRWG. TITLE PROPOSED FLOOR PLANS				DRWG. NOS. 18.5924/3			REV A
Studio 55:20 North Wales Buisness Park Abergele LL18 7LJ				Tel:01745 585517 E-mail: PDPArchitects@aol.com			

P2018/1041

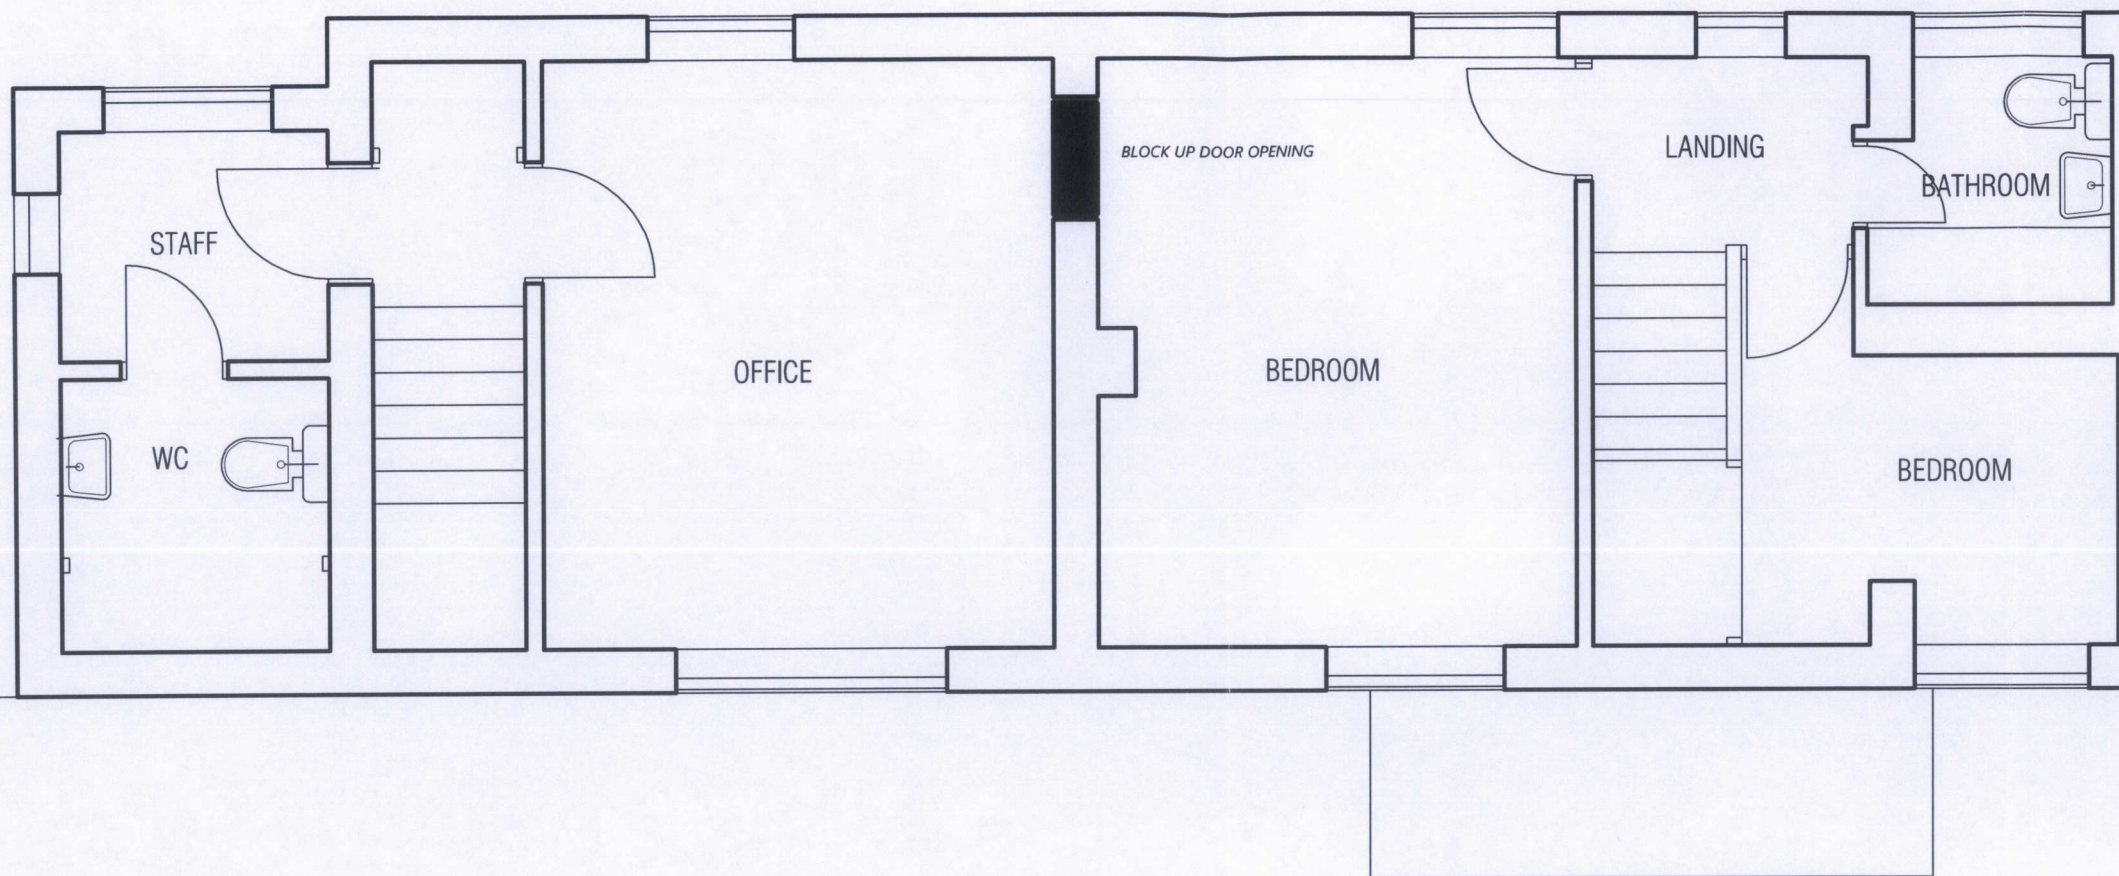


FIRST FLOOR PLAN

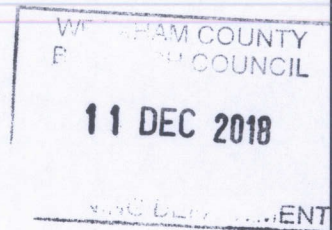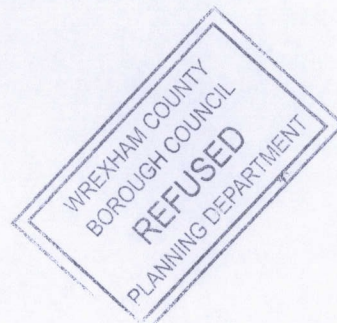



© COPYRIGHT. ~~DO NOT SCALE~~. CHECK DIMENSIONS ON SITE. REPORT ANY ERRORS OR OMISSIONS TO ARCHITECT. PLANNING PURPOSE ONLY

Parry Davies Architects.		Chartered Architects.			
PROJECT TITLE		DATE	SCALE	DRWN	CHK
16 DEE COURT BANGOR ON DEE		DEC 2018	1:50@A3	RSG	
DRWG. TITLE		DRWG. NOS.			REV
PROPOSED FLOOR PLANS		18.5924/4			A
Studio 55:20 North Wales Buisness Park Abergele LL18 7LJ		Tel:01745 585517 E-mail: PDPArchitects@aol.com			

P2018/1041

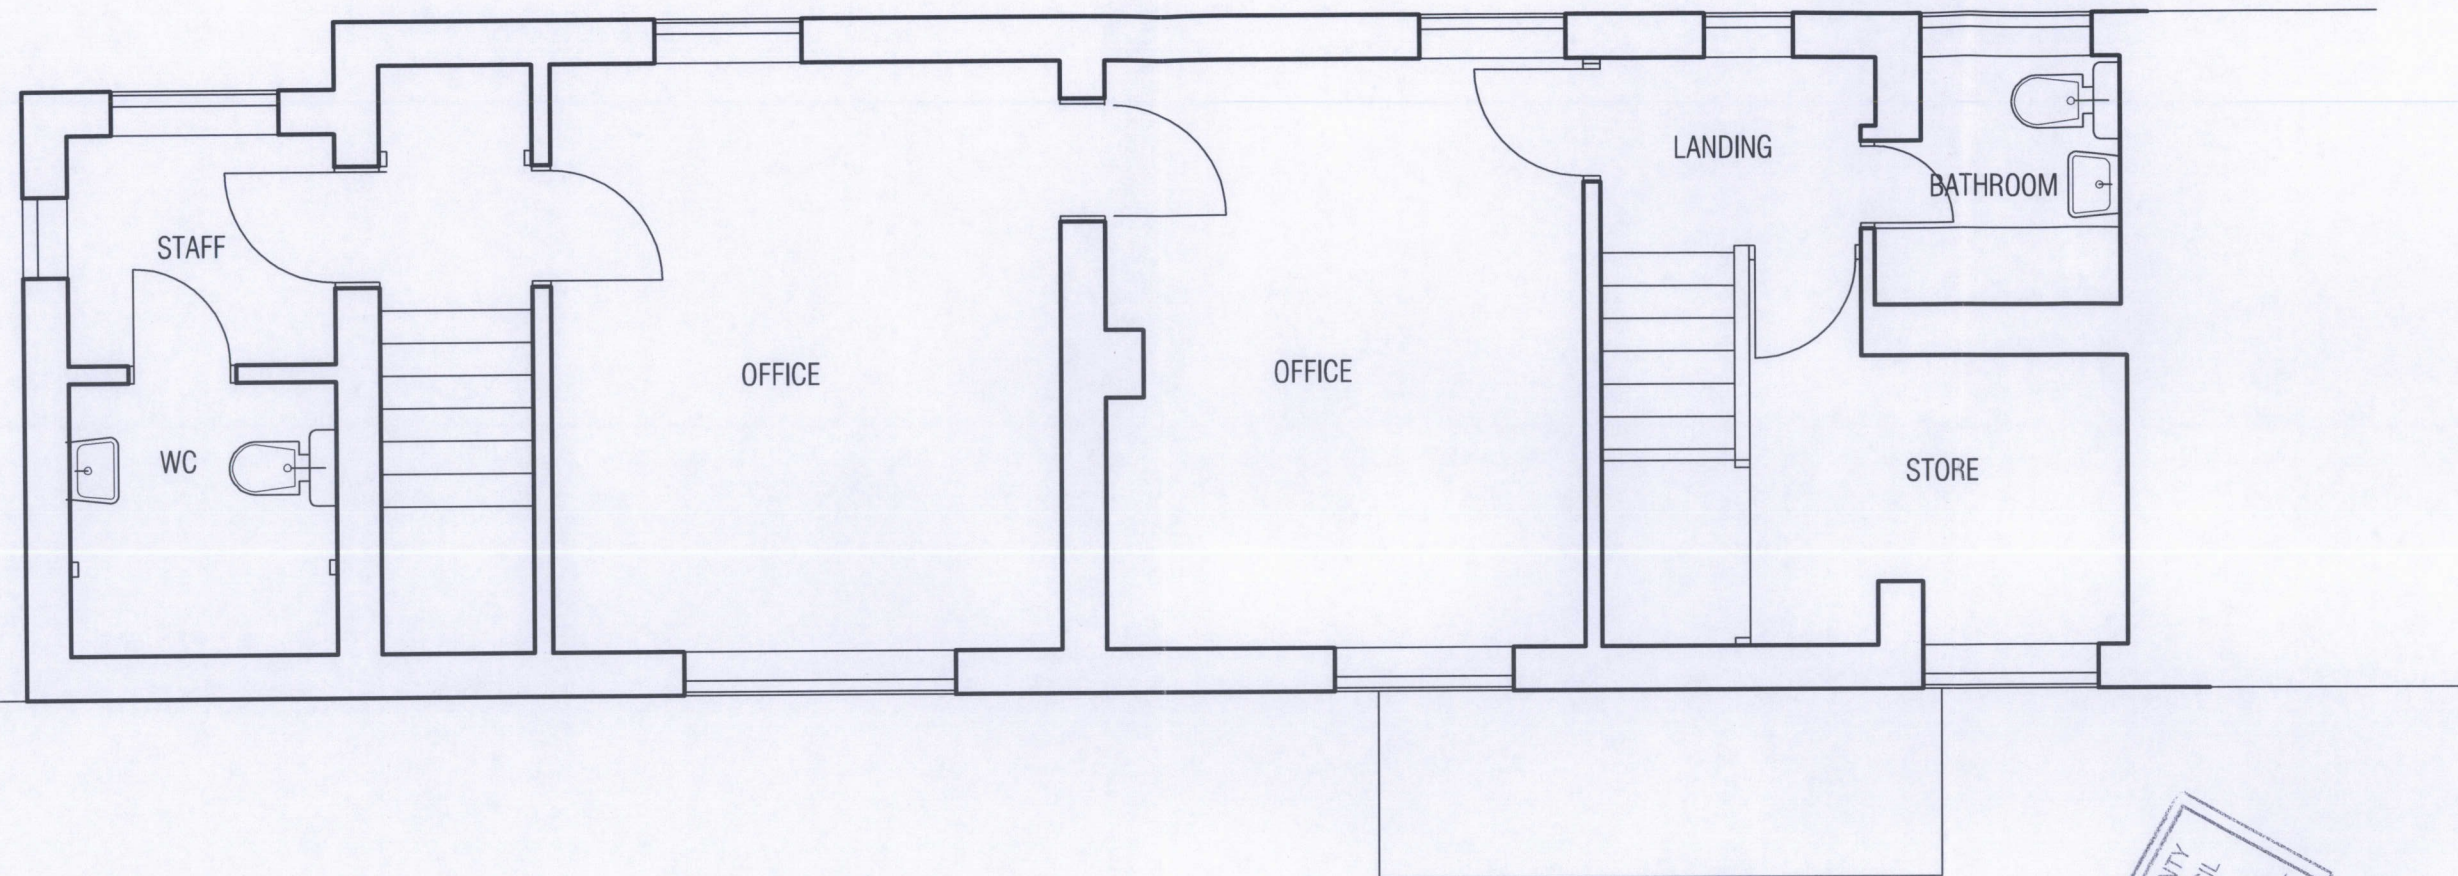

FIRST FLOOR PLAN

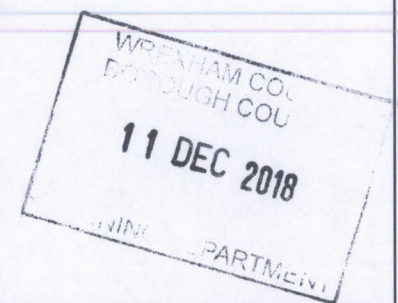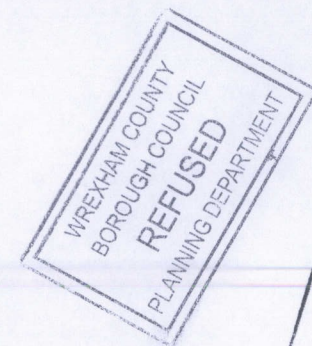

© COPYRIGHT. ~~DO NOT SCALE~~ CHECK DIMENSIONS ON SITE. REPORT ANY ERRORS OR OMISSIONS TO ARCHITECT. PLANNING PURPOSE ONLY

Parry Davies Architects.

Chartered Architects.

PROJECT TITLE
16 DEE COURT BANGOR ON DEE

DATE DEC 2018	SCALE 1:50@A3	DRWN RSG	CHK
------------------	------------------	-------------	-----

DRWG. TITLE
EXISTING FLOOR PLANS

DRWG. NOS. 18.5924/2	REV A
--------------------------------	-----------------

Studio 55:20 North Wales Buisness Park Abergele LL18 7LJ

Tel:01745 585517 E-mail: PDPArchitects@aol.com