




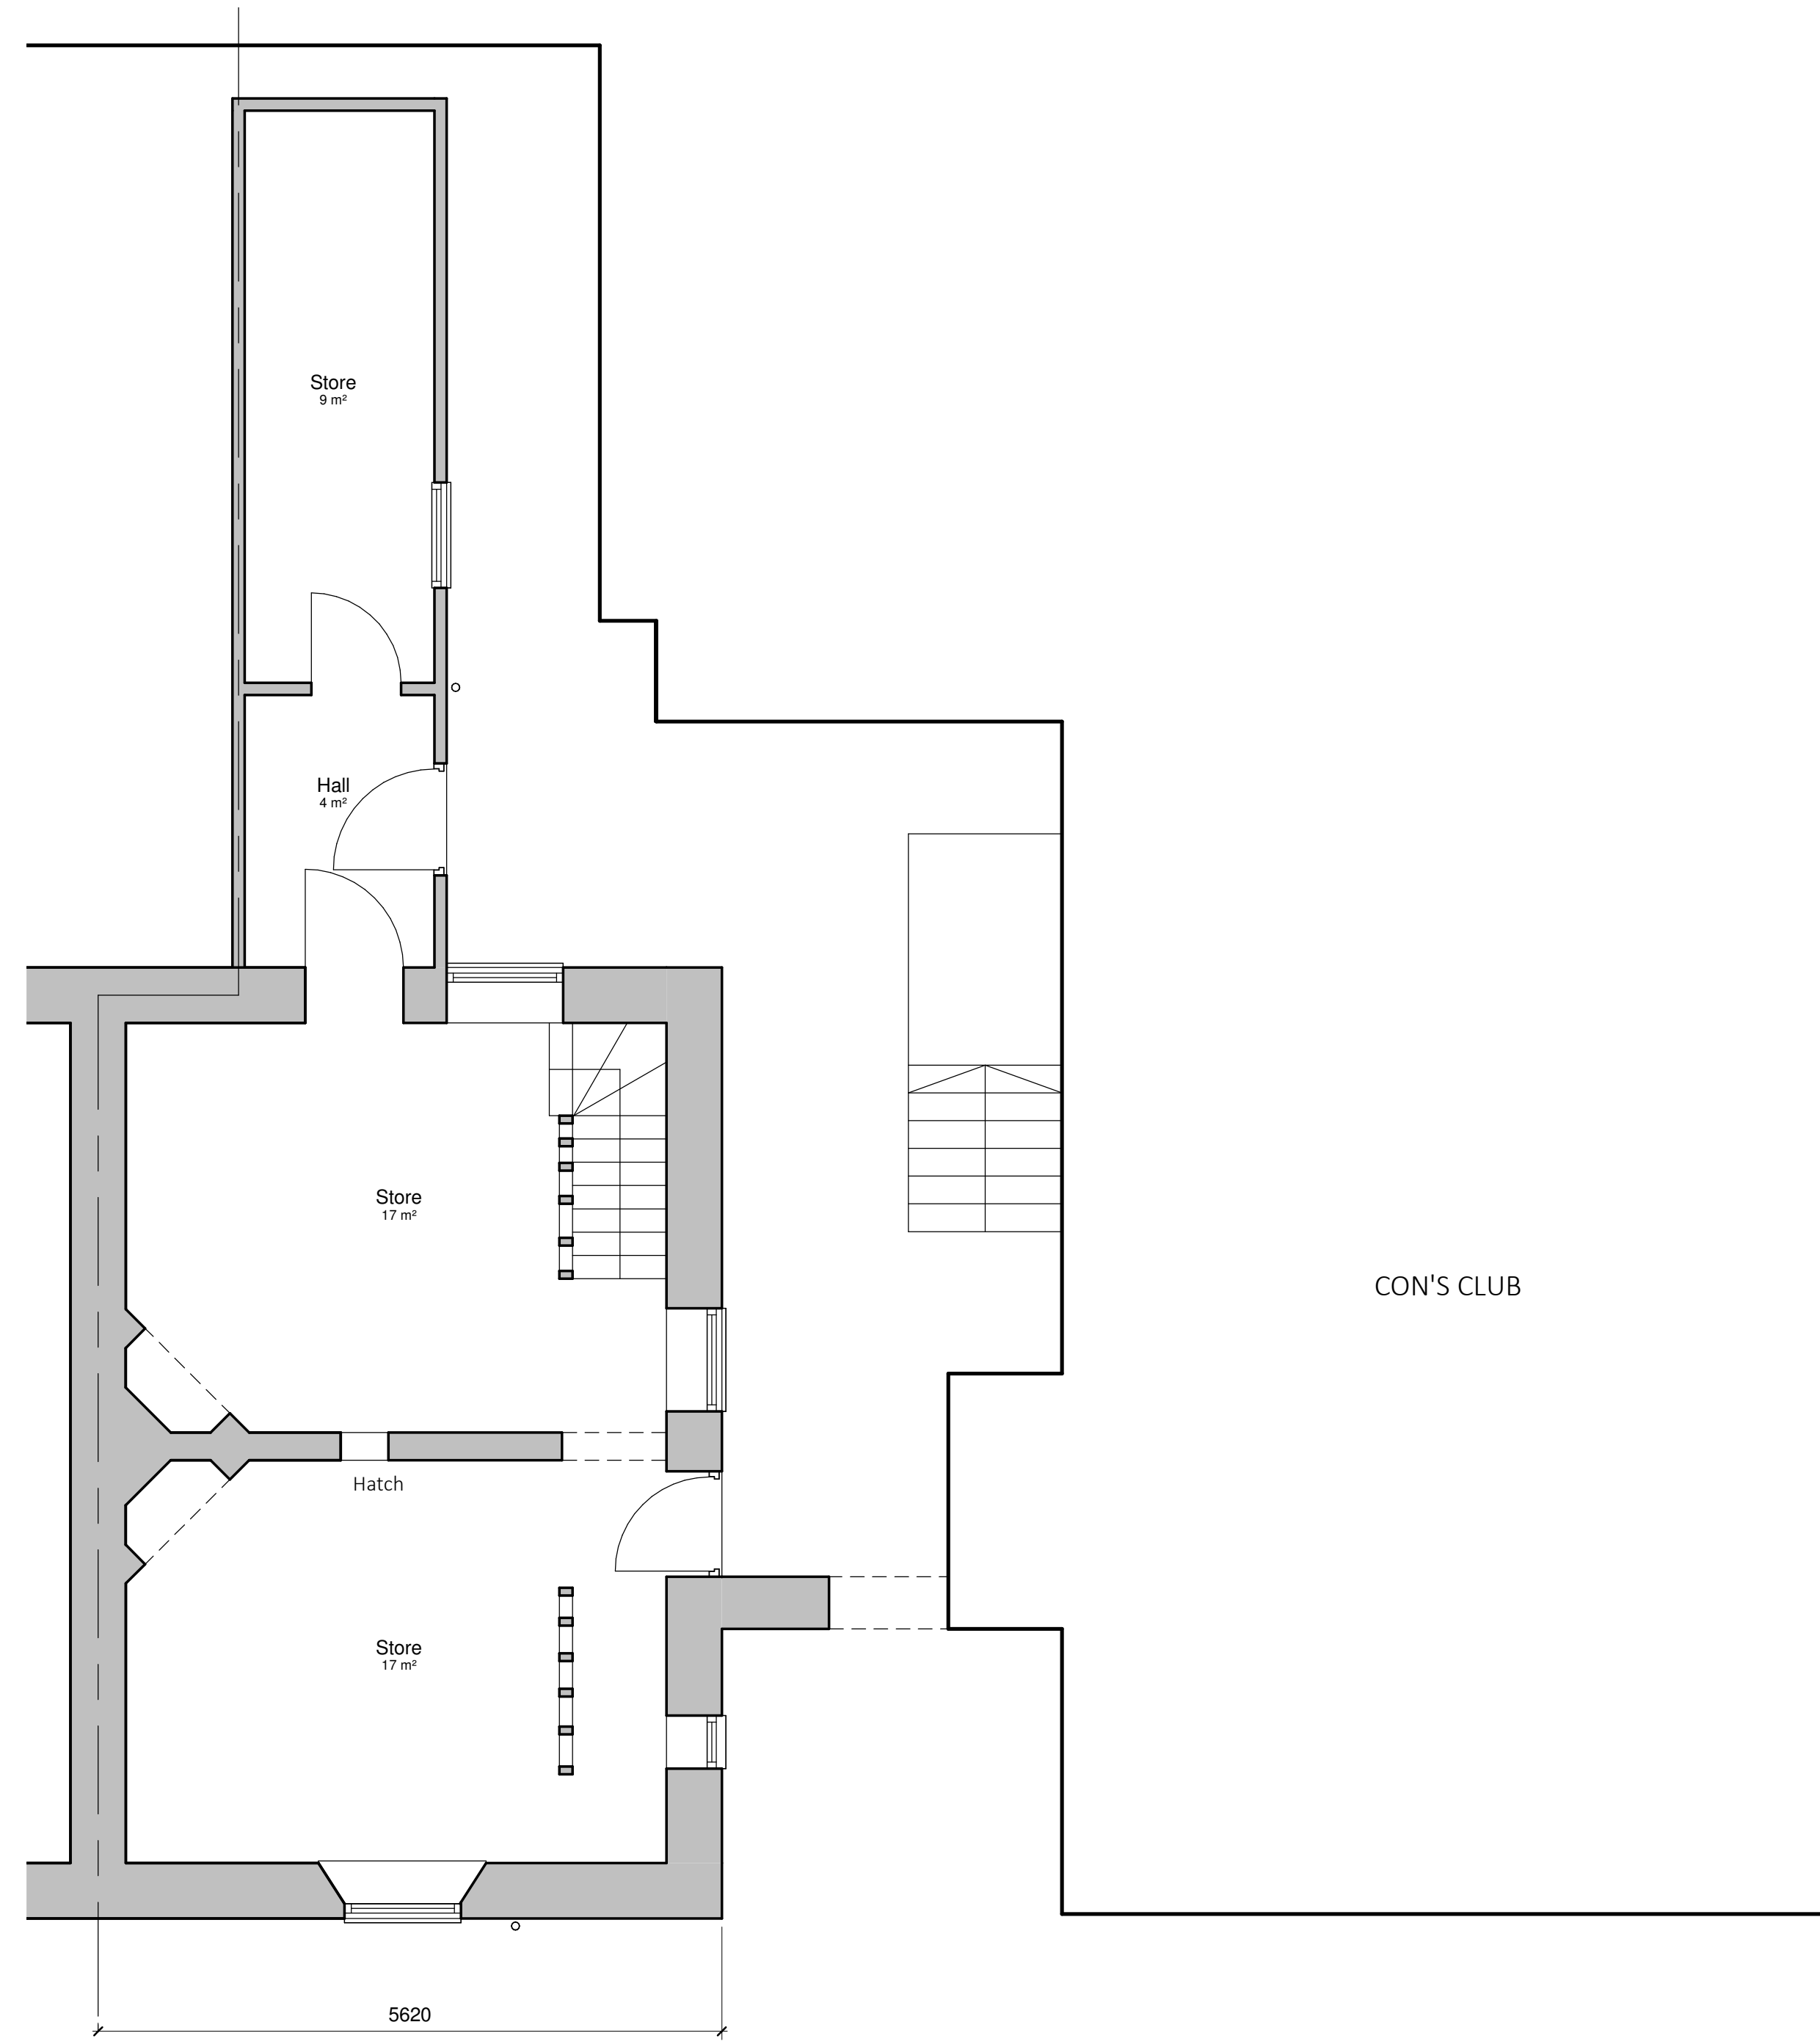

Existing Ground Floor Plan
1 : 50

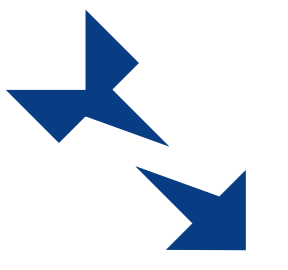

Existing First Floor Plan
1 : 50

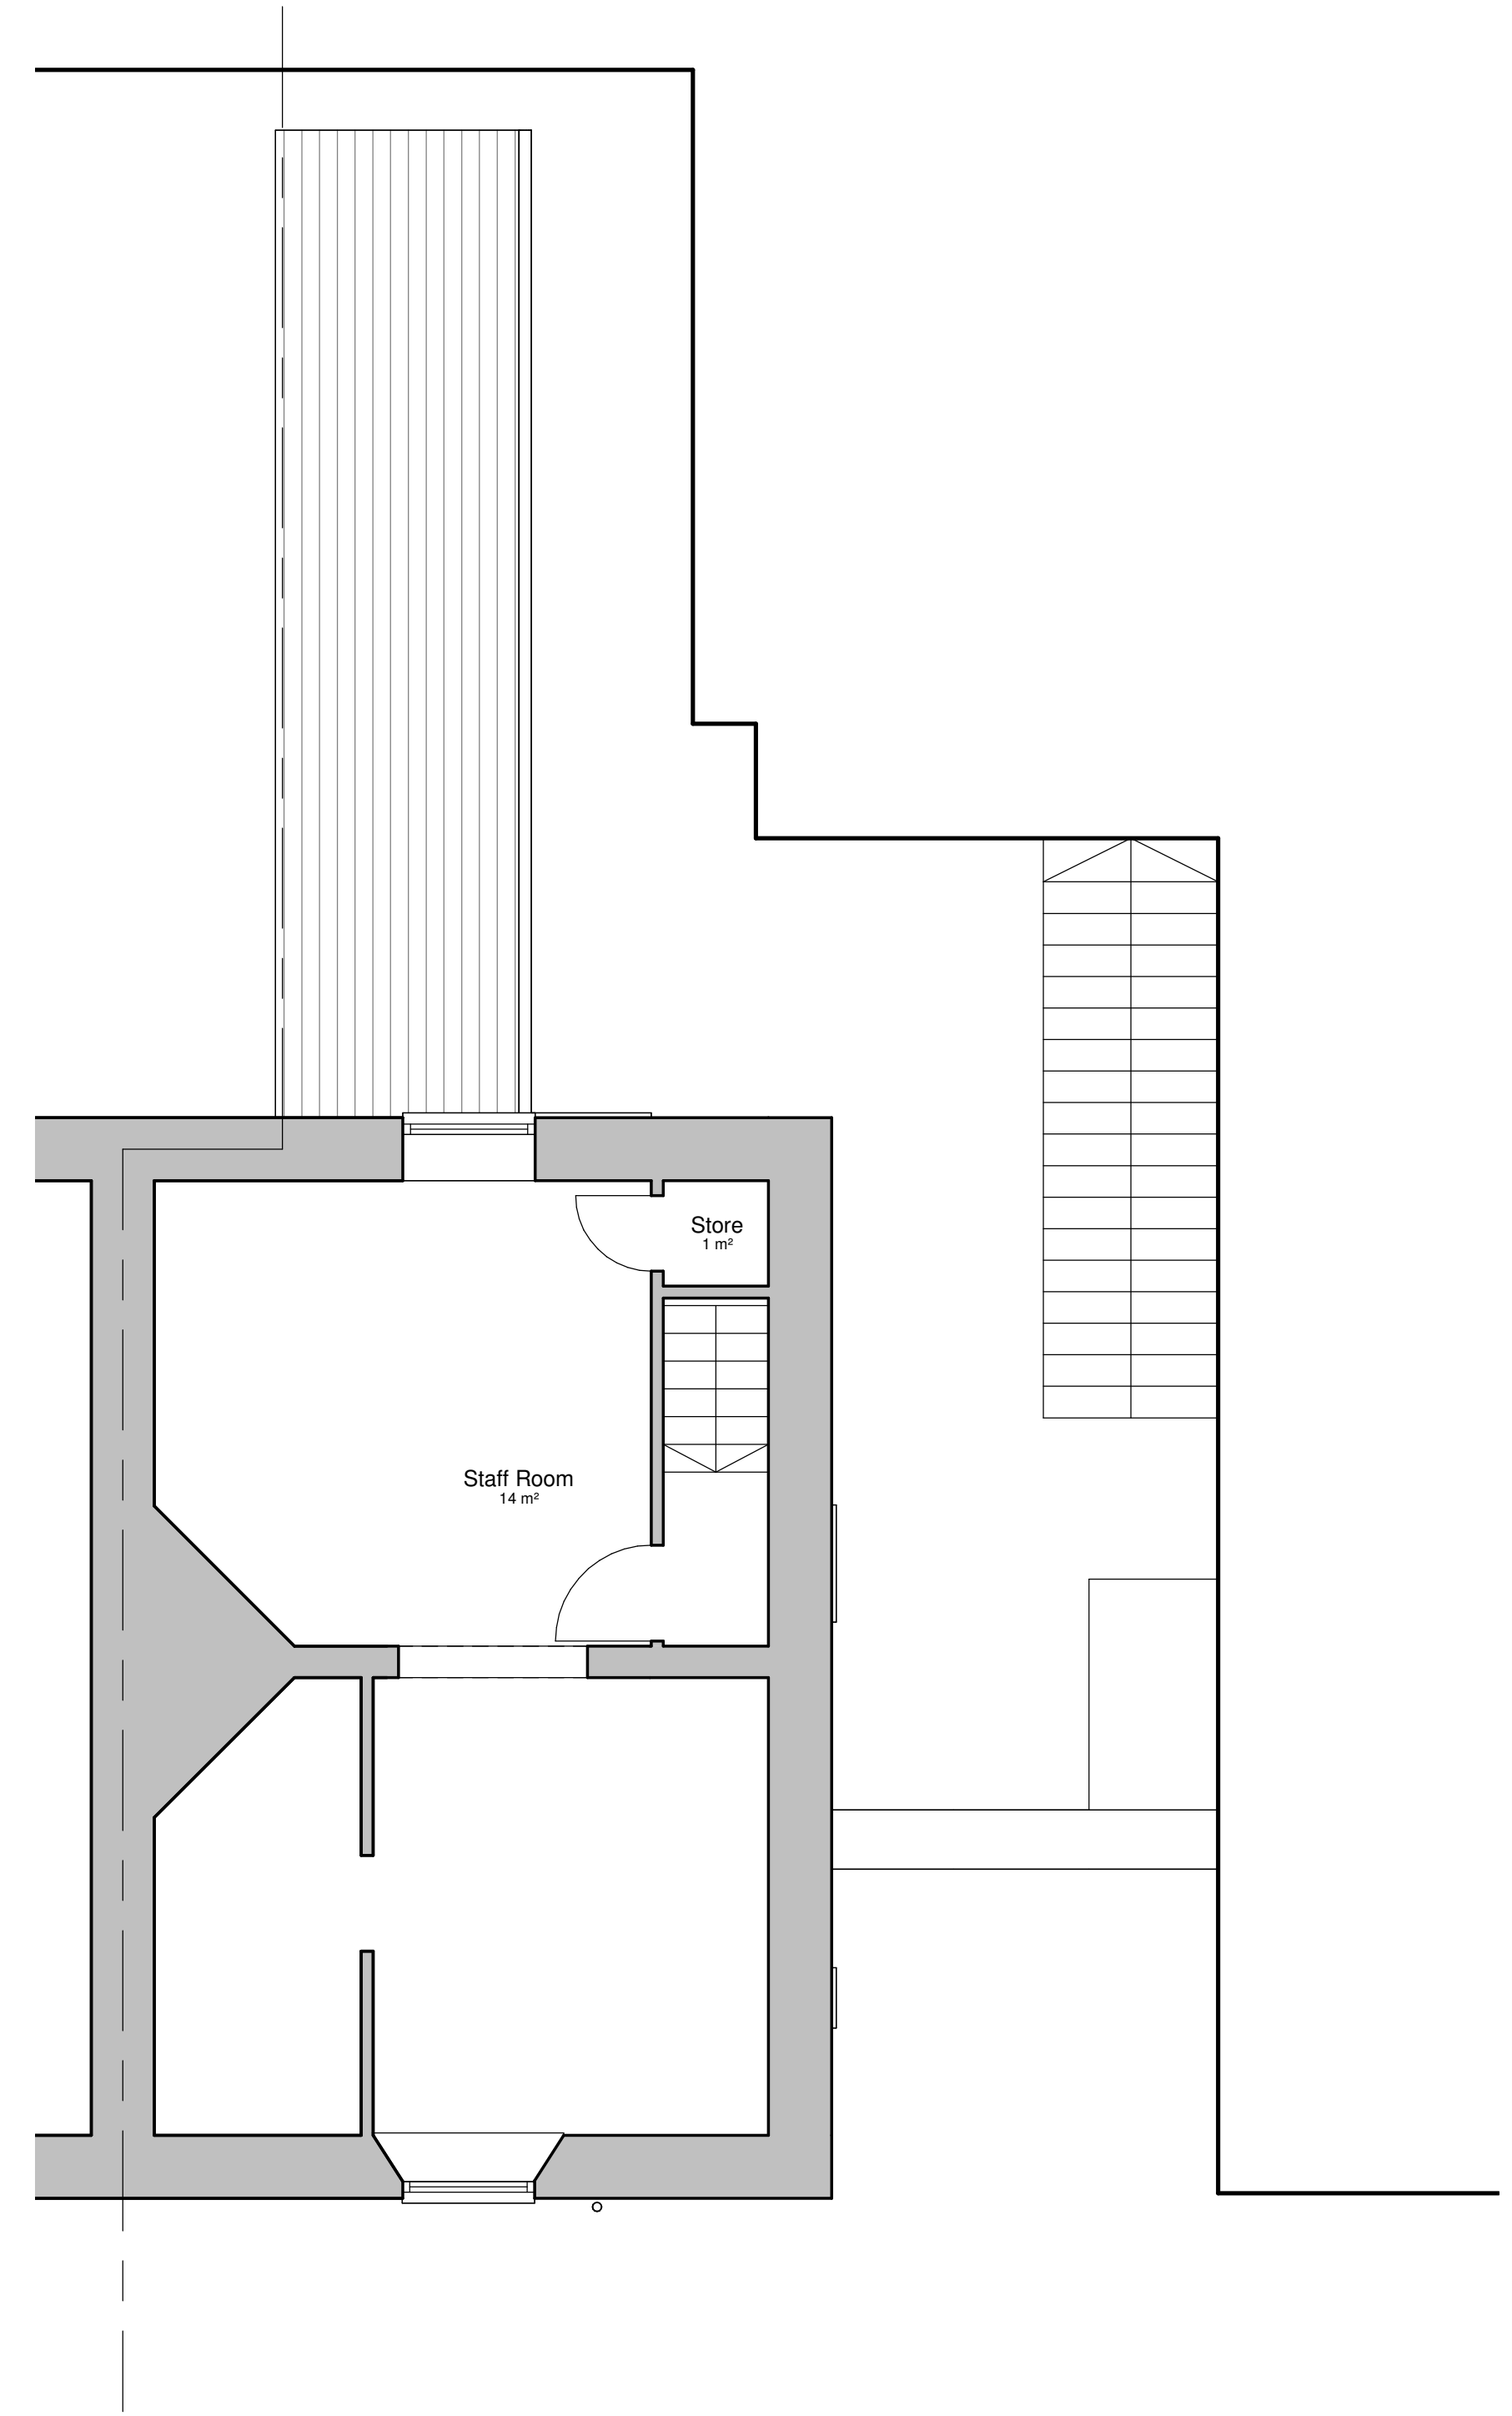

Project: Con's Club, Ruabon			
Title: Existing Floor Plans			
Scale @ A1: 1 : 50	Scale @ A3: 1:100	Author: GE	Date: 22.05.22
Project Ref: 22-27	Drawing No: A003	Rev: -	