




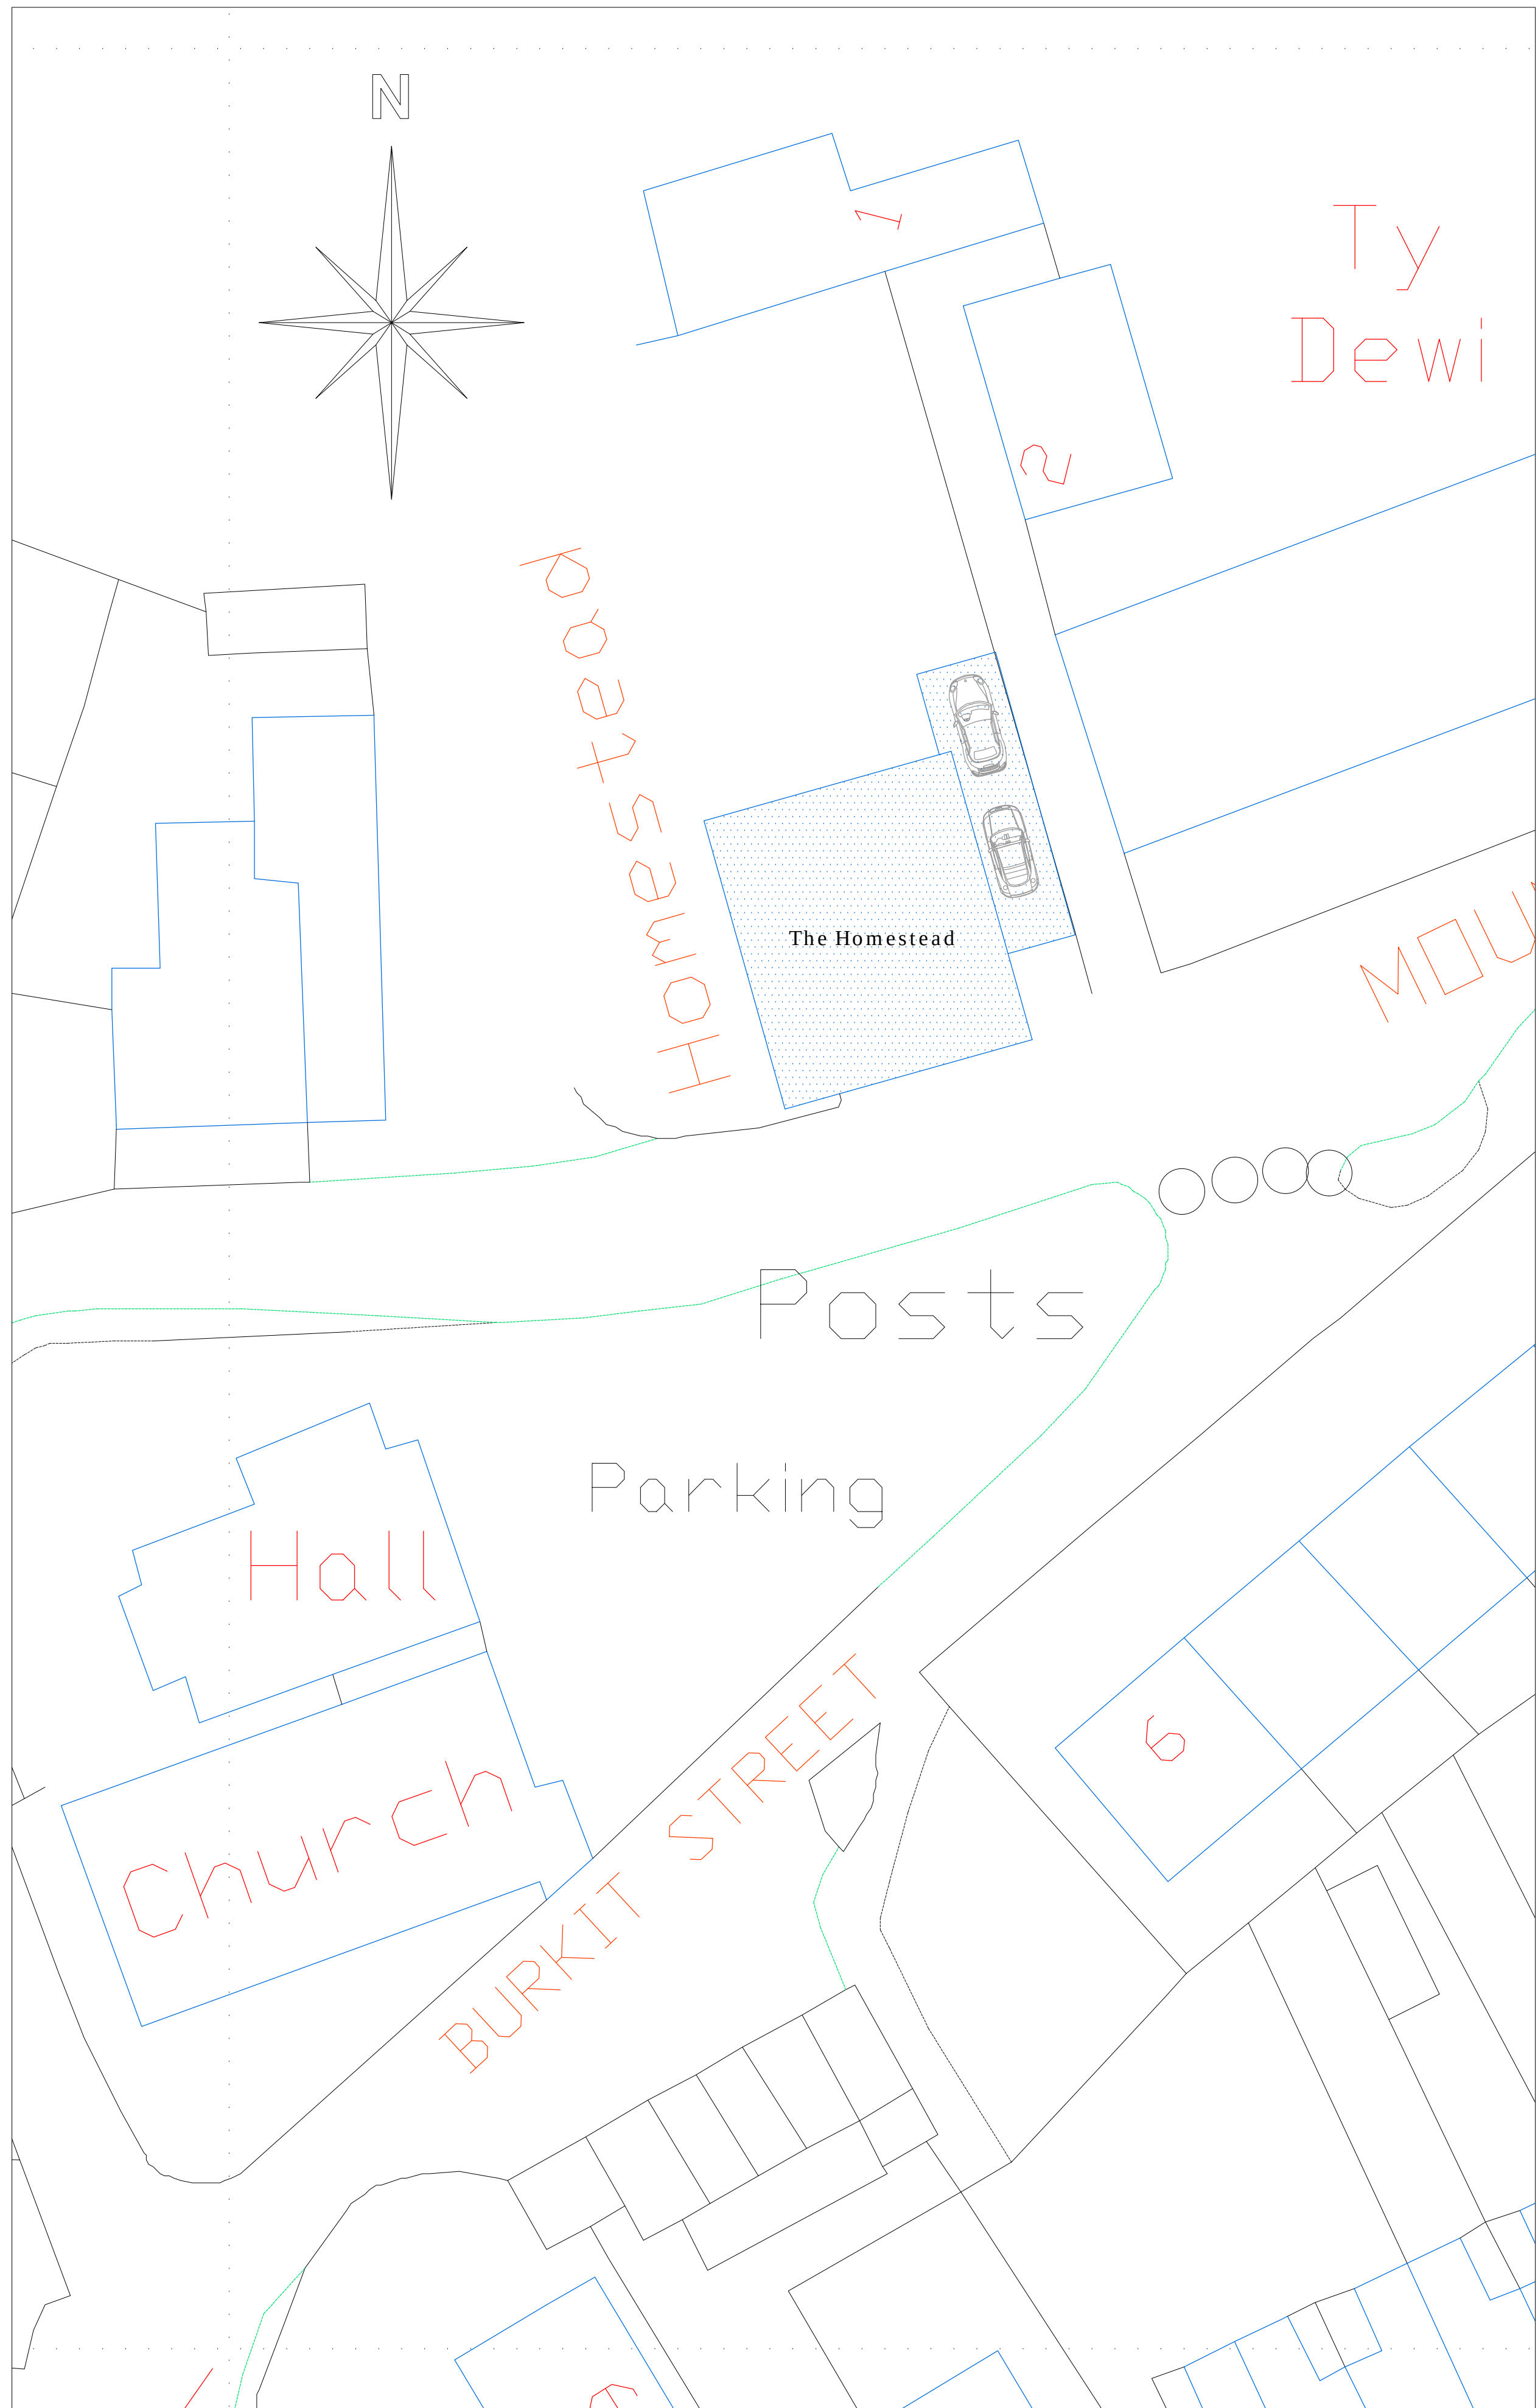

Existing Site Plan
Scale 1:200

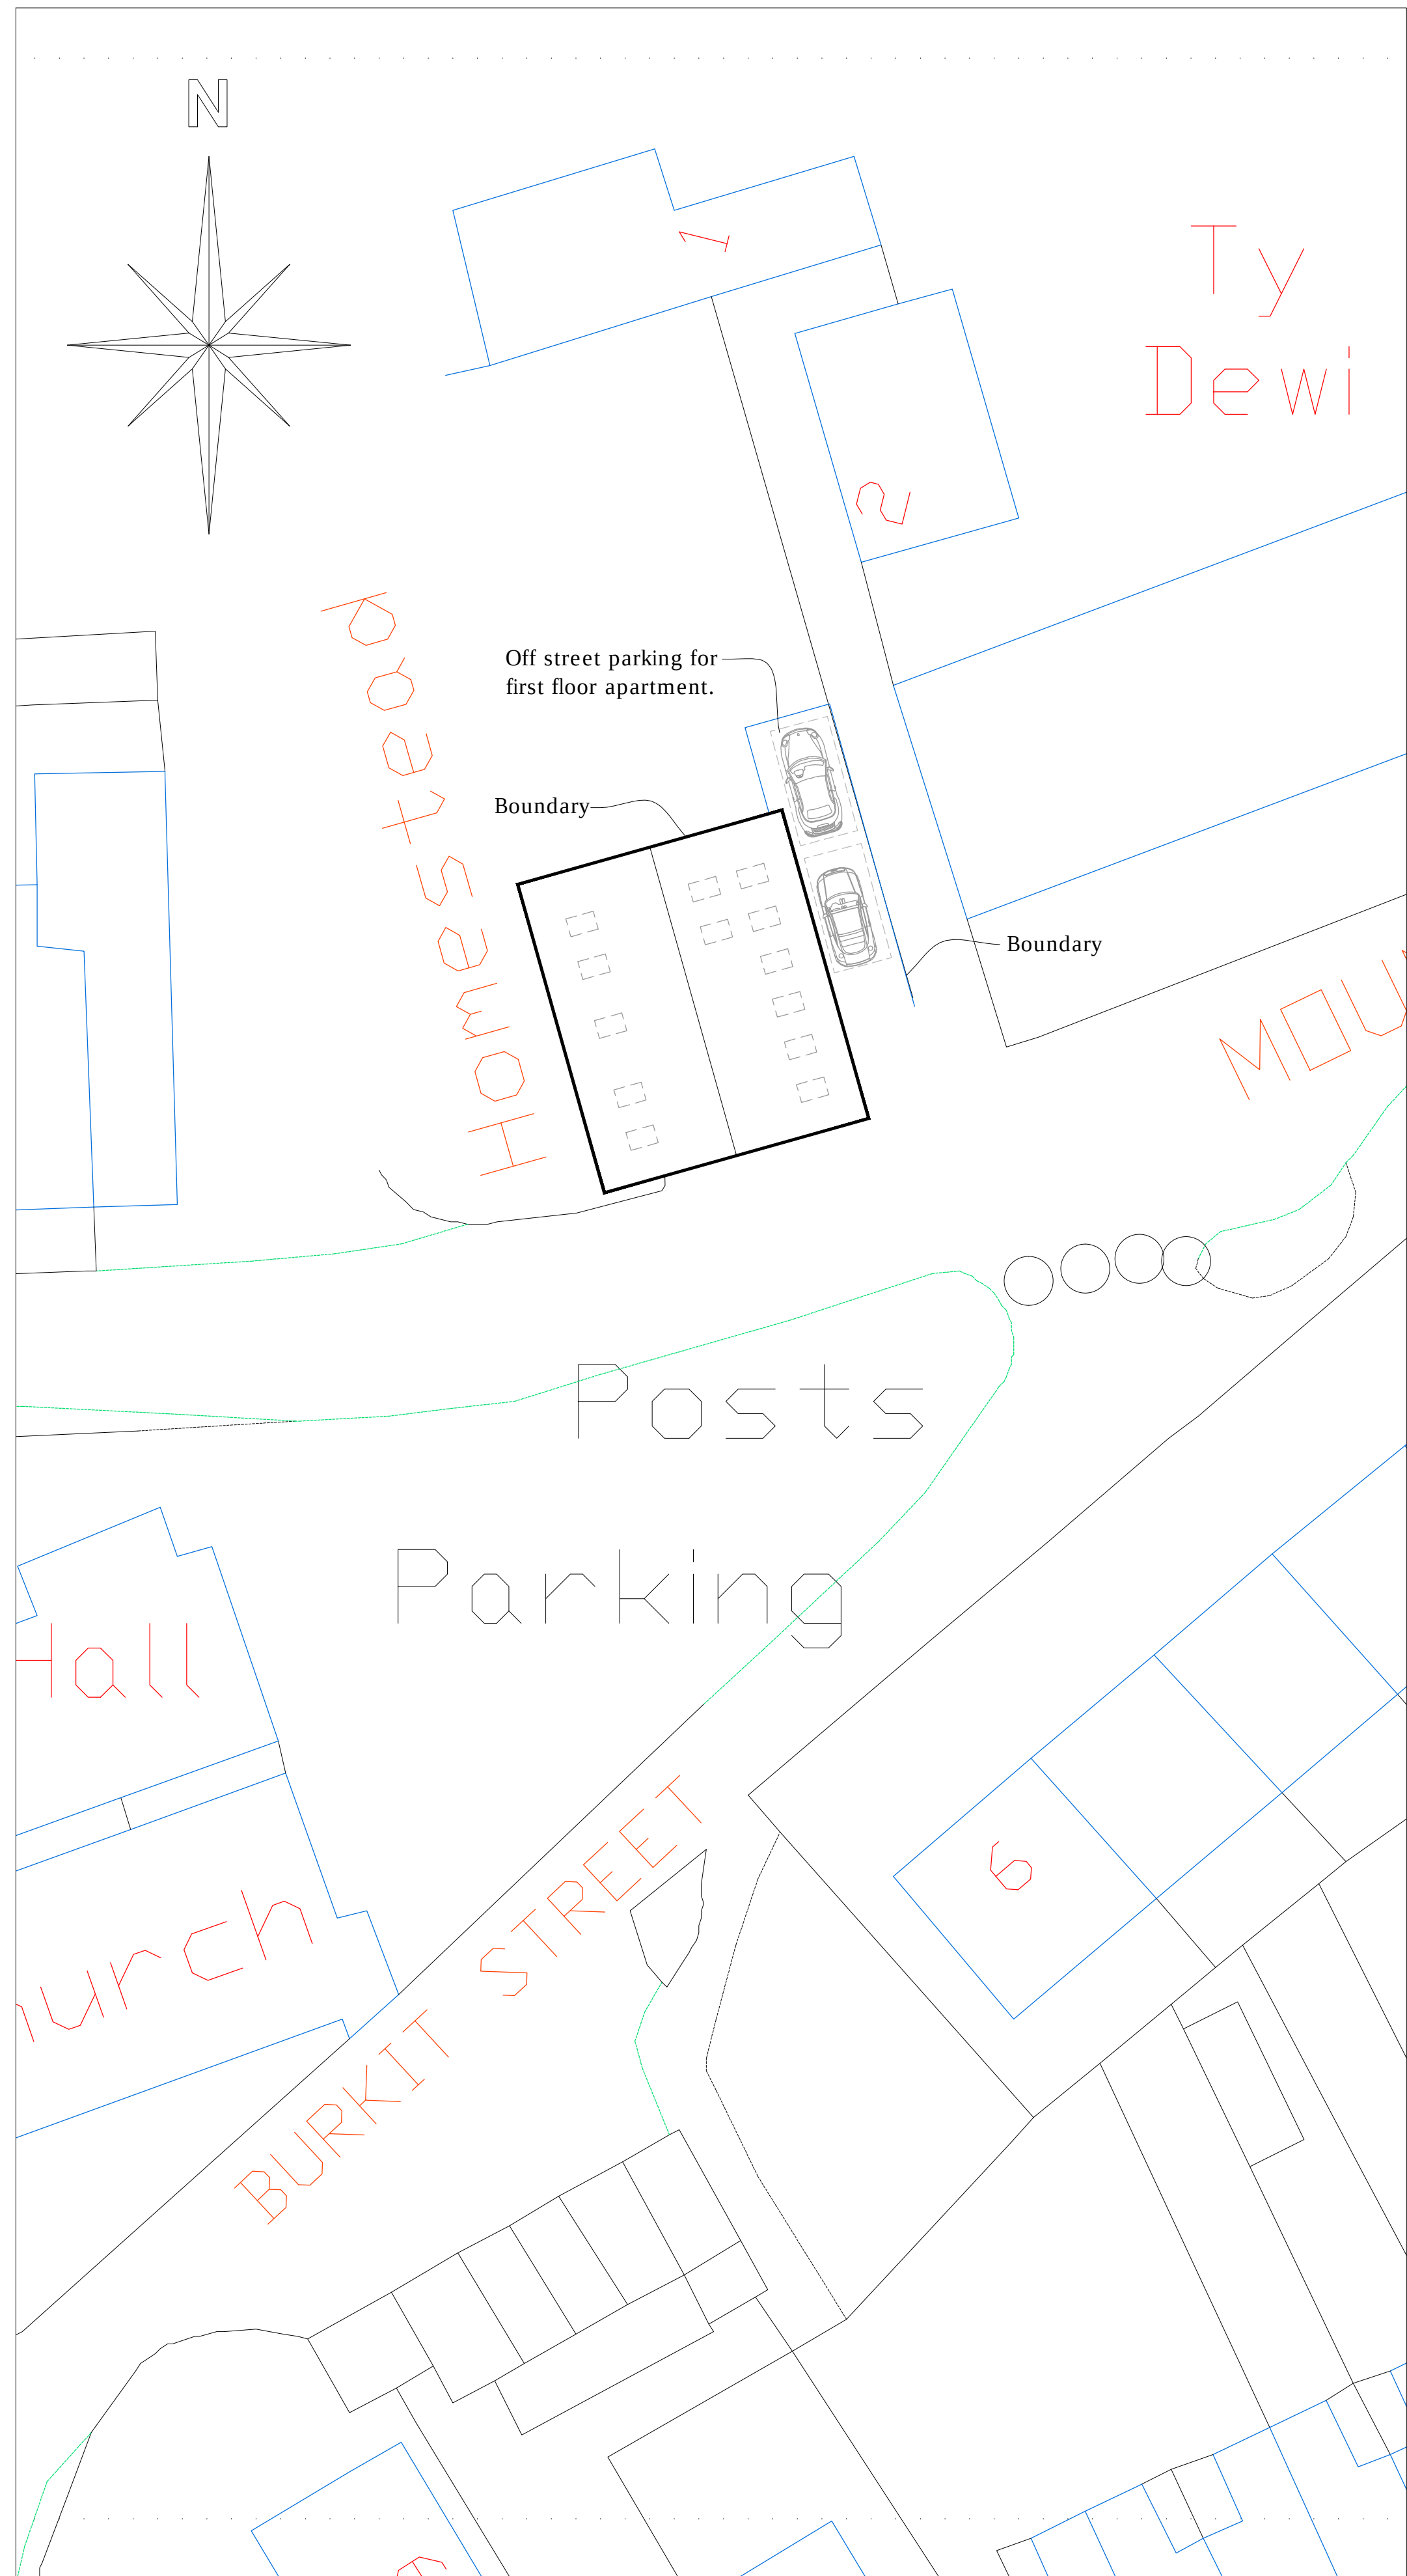

Proposed Site Plan
Scale 1:200

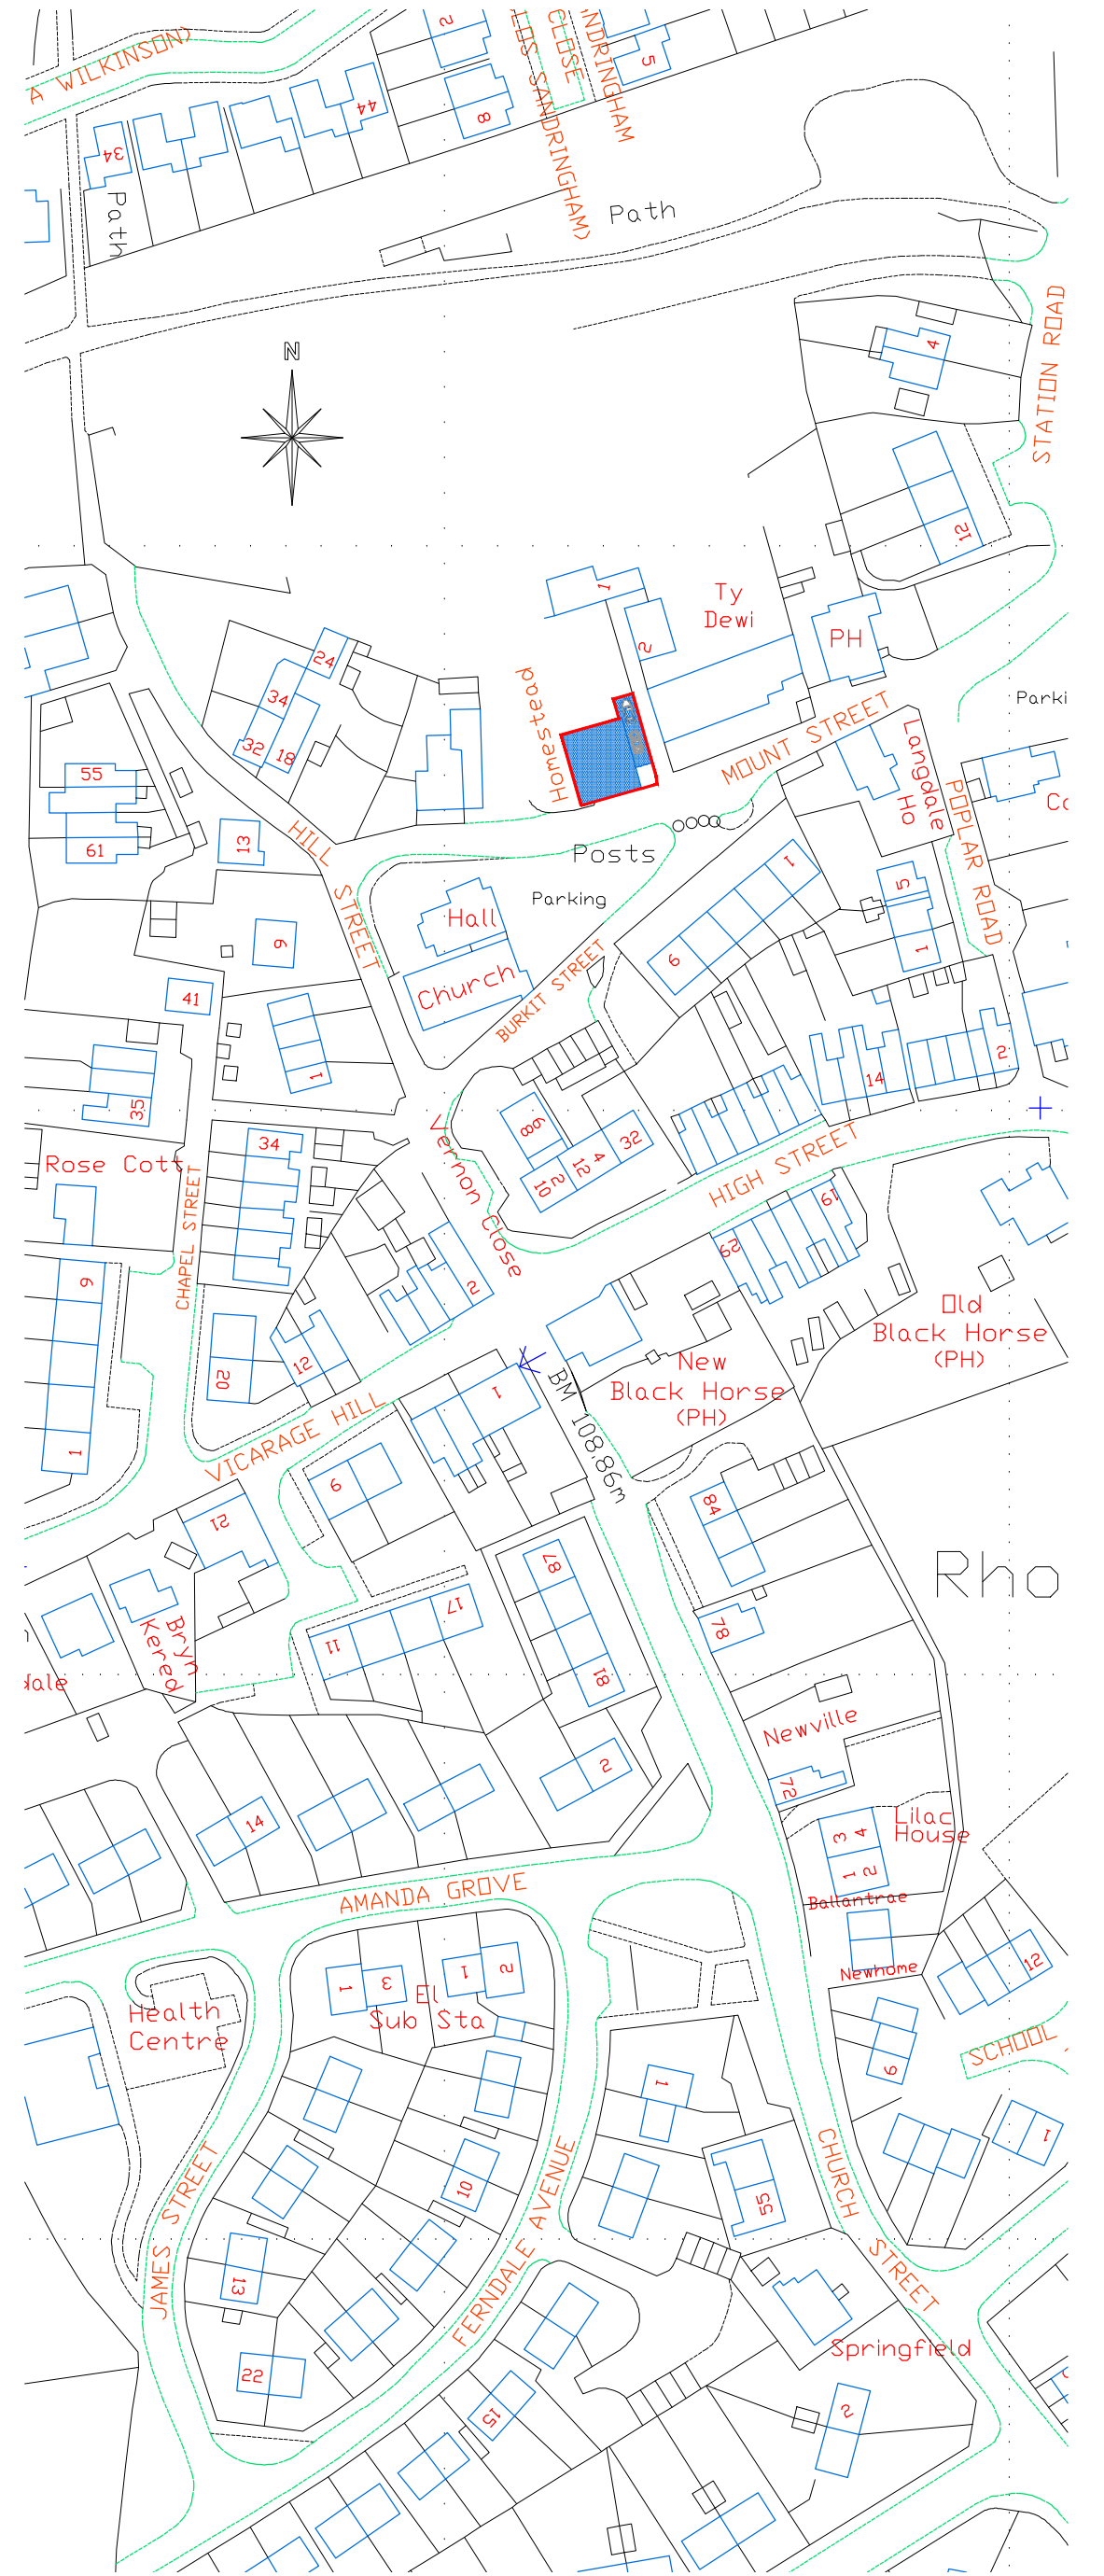

Location Plan
Scale 1:1250