

The content of this drawing is subject to the provision of the Copyright Act 1956.
Work to figured dimensions only. Site dimensions are to be checked before work is started.
Any discrepancy whatsoever between any information contained on this drawing and any other document or drawing must be drawn to the attention of the Architect by the contractor before the work is executed.
IF IN DOUBT ASK IMMEDIATELY.

0 1m 2m 3m 4m 5m


SCALE BAR
1 : 50



FRONT ELEVATION
1 : 50



REAR ELEVATION
1 : 50

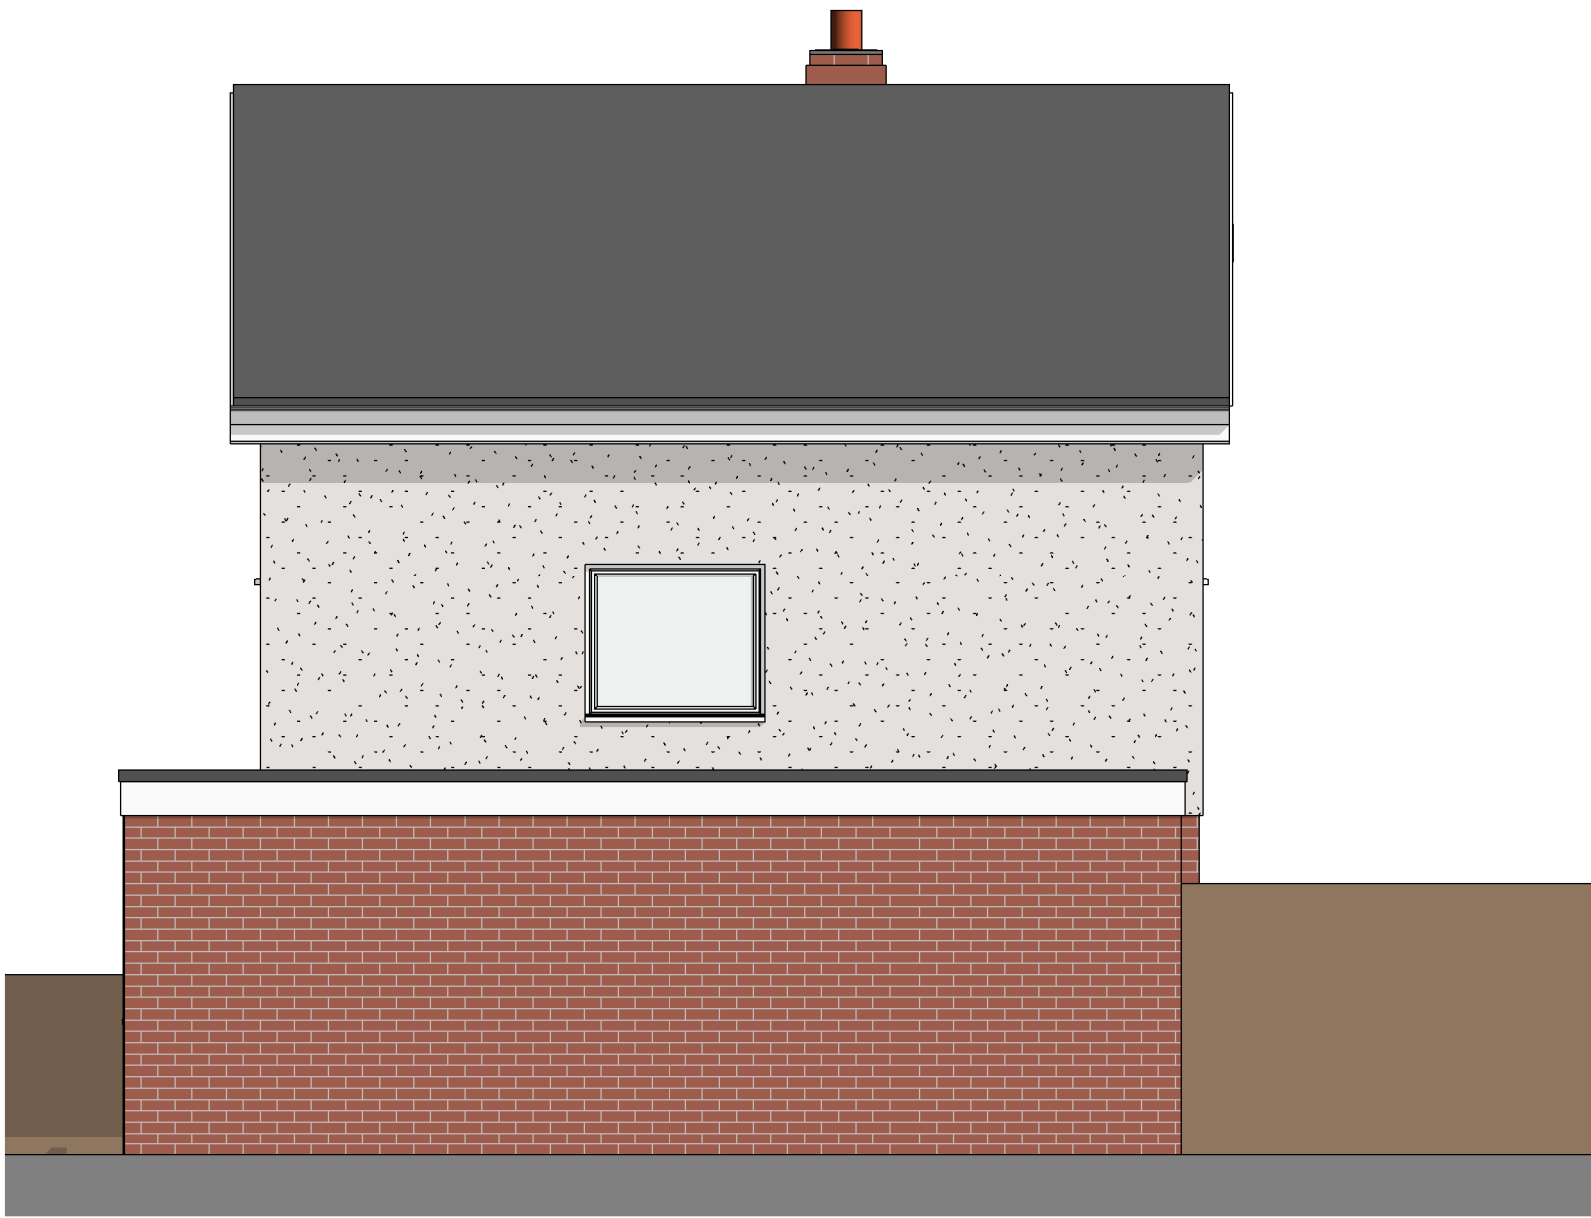

SIDE ELEVATION (LINKED)
1 : 50



SIDE ELEVATION
1 : 50

CLIENT
MR & MRS ROBERTS

PROJECT
11 ALYN DRIVE, ROSSETT, WREXHAM. LL12 0HQ

TITLE
ELEVATIONS AS EXISTING

SCALE (@ A1)
AS NOTED

DATE
FEB'22

JOB NO.
RSE311

DRAWING NUMBER
311-002

REV
P1



Architecture & Design Studio
28 Arnhem Way, Saighton
Chester. Tel: 07895723342