


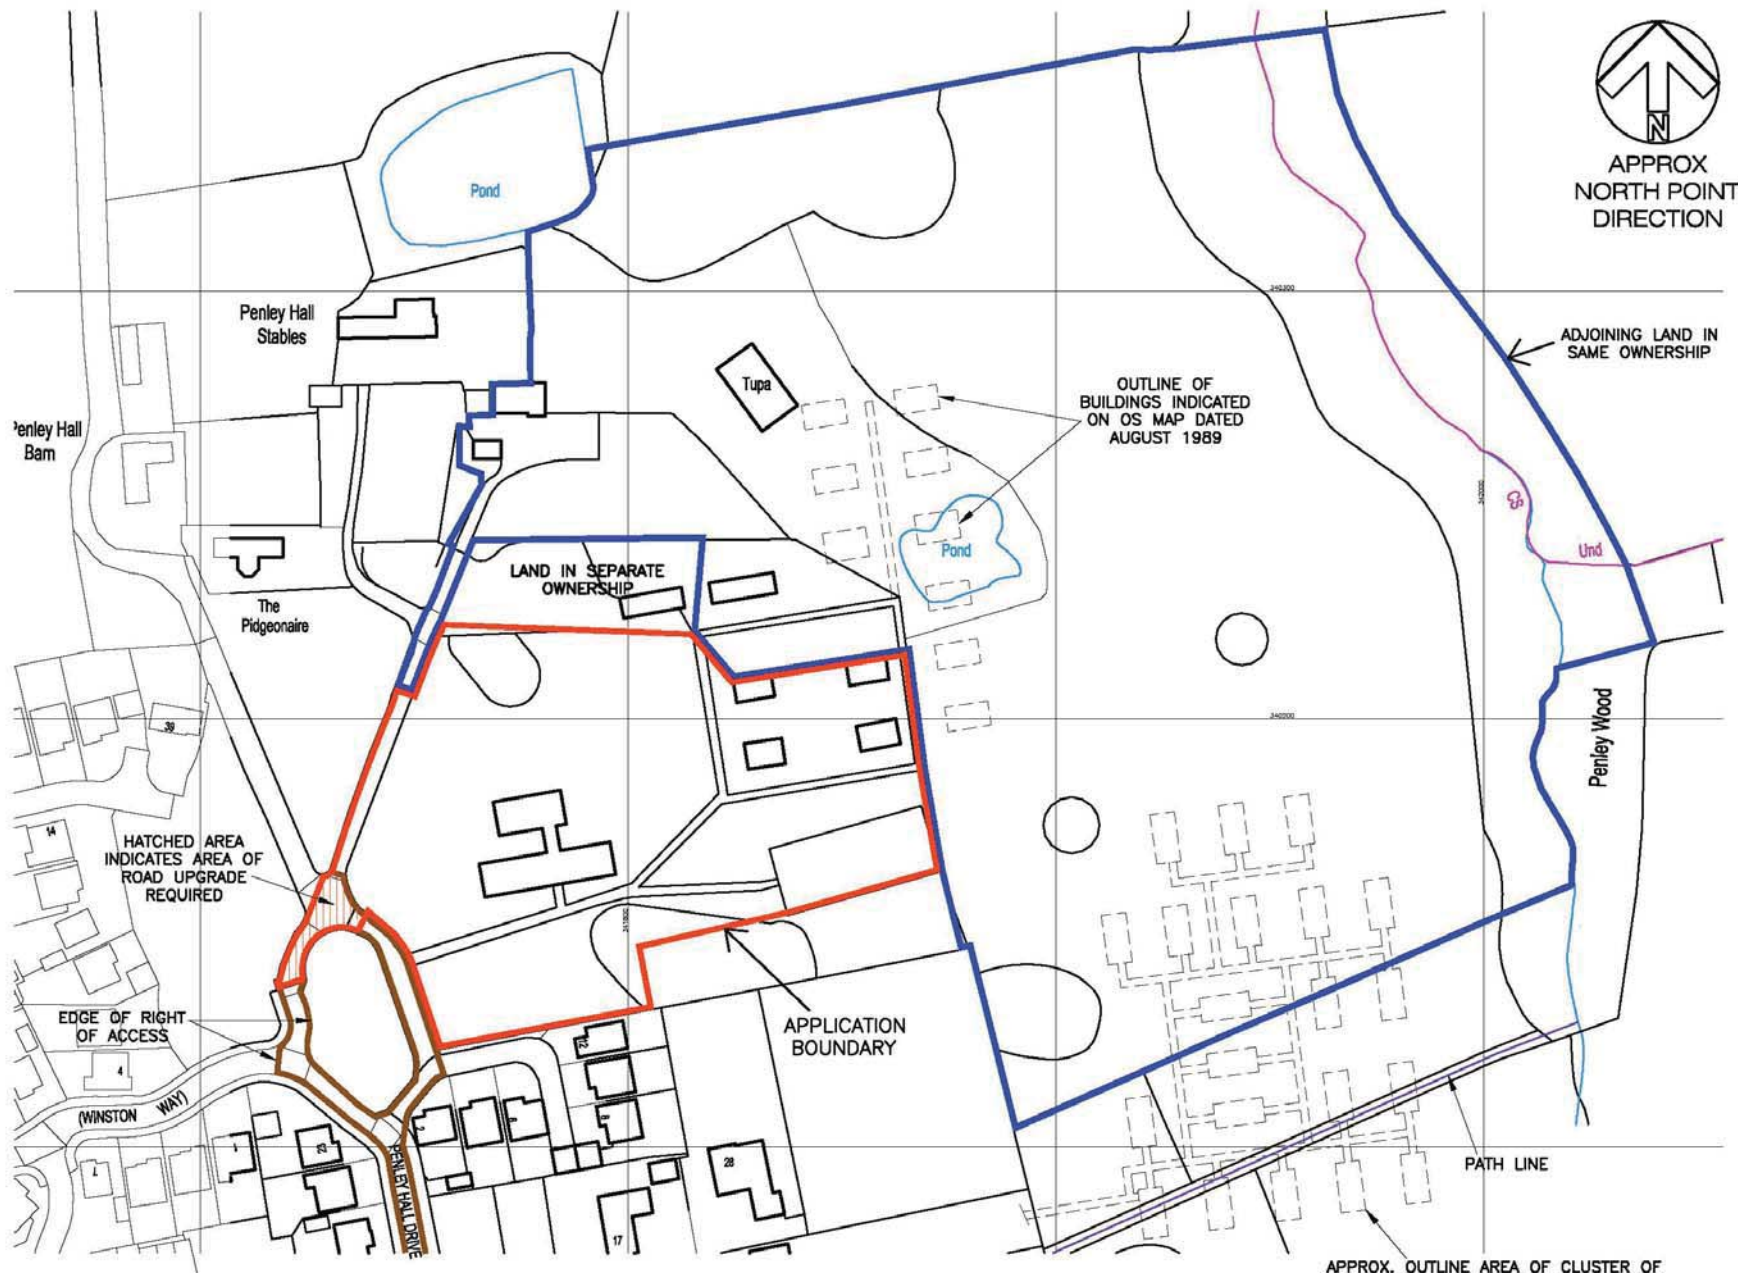

LOCATION PLAN SCALE 1:1250

Crown Copyright.
All rights reserved.
Licence Number 100005046

APPLICATION AREA: 0.981 hectares (2.424 acres)
BASED ON BOUNDARY ON TOPOGRAPHICAL SITE PLAN



APPROX
NORTH POINT
DIRECTION

NOTES:

THIS DRAWING IS THE PROPERTY OF MCCORMICK ARCHITECTURE LTD AND COPYRIGHT IS RESERVED BY THEM. THE DRAWING IS NOT TO BE COPIED OR DISCLOSED BY OR TO ANY UNAUTHORISED PERSONS WITHOUT THE WRITTEN CONSENT OF MCCORMICK ARCHITECTURE LTD. DO NOT SCALE FROM THIS DRAWING. CONTRACTORS TO CHECK ALL DIMENSIONS ON SITE AND TO REPORT ANY DISCREPANCIES. ELECTRONIC ISSUE VERSIONS OF THIS DRAWING ARE NOT TO BE CHANGED BY RECIPIENTS OR 3rd PARTIES.

NOTE: THIS DRAWING IS FOR INFORMATION AND PLANNING APPLICATION PURPOSES ONLY

DRAWING PREPARED FROM PROMAP DRAWING AND NOT FROM TOPO SURVEY (APPROXIMATE ONLY)

Revision: C	By: EWR	Date: 30/07/18	Checked: WR
APPLICATION AREA AMENDED FOLLOWING HPS COMMENTS			
Revision: B	By: EWR	Date: 25/07/18	Checked: WR
APPLICATION AREA AMENDED			
Revision: A	By: EWR	Date: 17/07/18	Checked: WR
APPLICATION AREA AMENDED FOLLOWING CLIENT COMMENTS 15.07.18			

MCCORMICK
ARCHITECTURE
THE MOORINGS, ROWTON BRIDGE ROAD,
CHRISTLETON, CHESTER, CH3 7AE
TEL: 01244 332020
email: info@mccormick-architecture.co.uk
web: www.mccormick-architecture.co.uk

Client:
MR K. BARKER & MRS T. WILSON

Project:
**LAND AT TUPA, PENLEY HALL DRIVE,
PENLEY, WREXHAM, LL13 0LU**

Detail:
**OUTLINE PLANNING APPLICATION
LOCATION PLAN**

Status:
FOR INFORMATION

Drawn By:	Date:	Scale:
OS	19/08/2018	1:1250 @ A3
Checked By:	Date:	Signature:
WR	19/08/2018	W. ROBERTS

Job No:	Dwg No:	Revision:
4184/1	A(050)07	C