




KEY	
HARDWORKS	
	MACCAM - Vehicle Access Dark Grey
	MACCAM - Pedestrian Access Light Grey
	PAVING FLAG - 450mm sq. Tolermore Hygiene natural colour TBC
	PERMANIBLE RESIN BONDED GRAVEL
	Tactile paving to top and base of ramps & steps
	Drop kerb locations
	1.5m high green PVC coated steel V mesh fence with matching 60mm sq posts
	Knee fence to perimeter
	Bench Seat Bailey Stedstone 1150 L
	Timber clad planter Bailey Stedstone Stone planter 1200 L x 1000 x 800 H
	Litter bin Bailey Stedstone 500 Litres Round
	Drainage channel to thresholds and gullies
SOFTWORKS	
	PROPOSED TREE PLANTING
	PROPOSED MULTI-SHRUB PLANTING
	LAWN

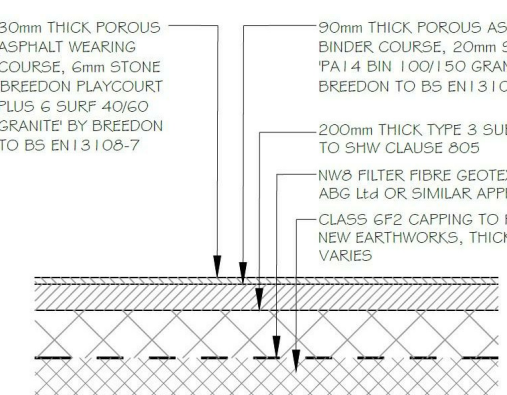


Asphalt Carriageway (parking & crossovers)
Indicative detail
Final construction details to be agreed with Structural Engineer

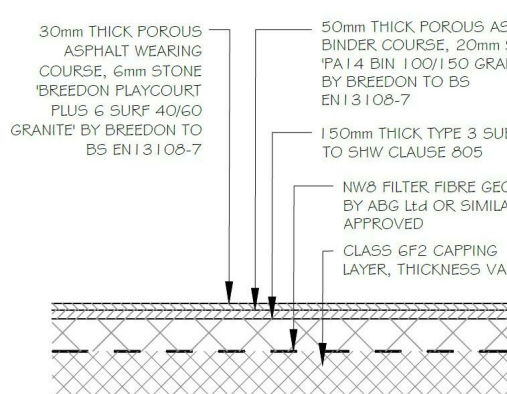


Asphalt Footway
Indicative detail
Final construction details to be agreed with Structural Engineer

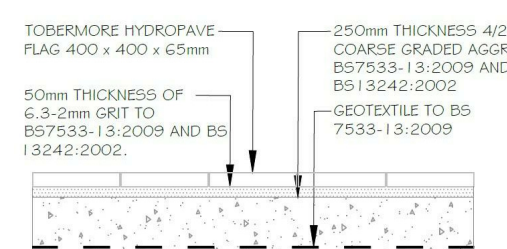


Paved Footway
Indicative detail
Final construction details to be agreed with Structural Engineer

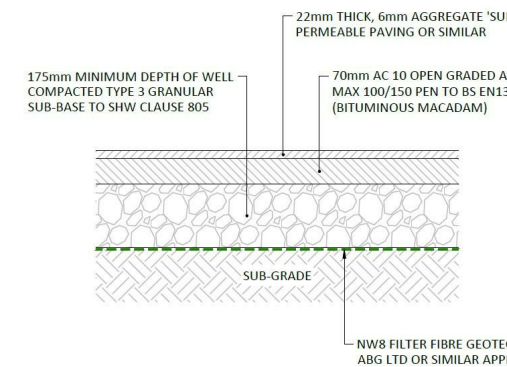

Resin Bonded Gravel Footway
Indicative detail
Final construction details to be agreed with Structural Engineer

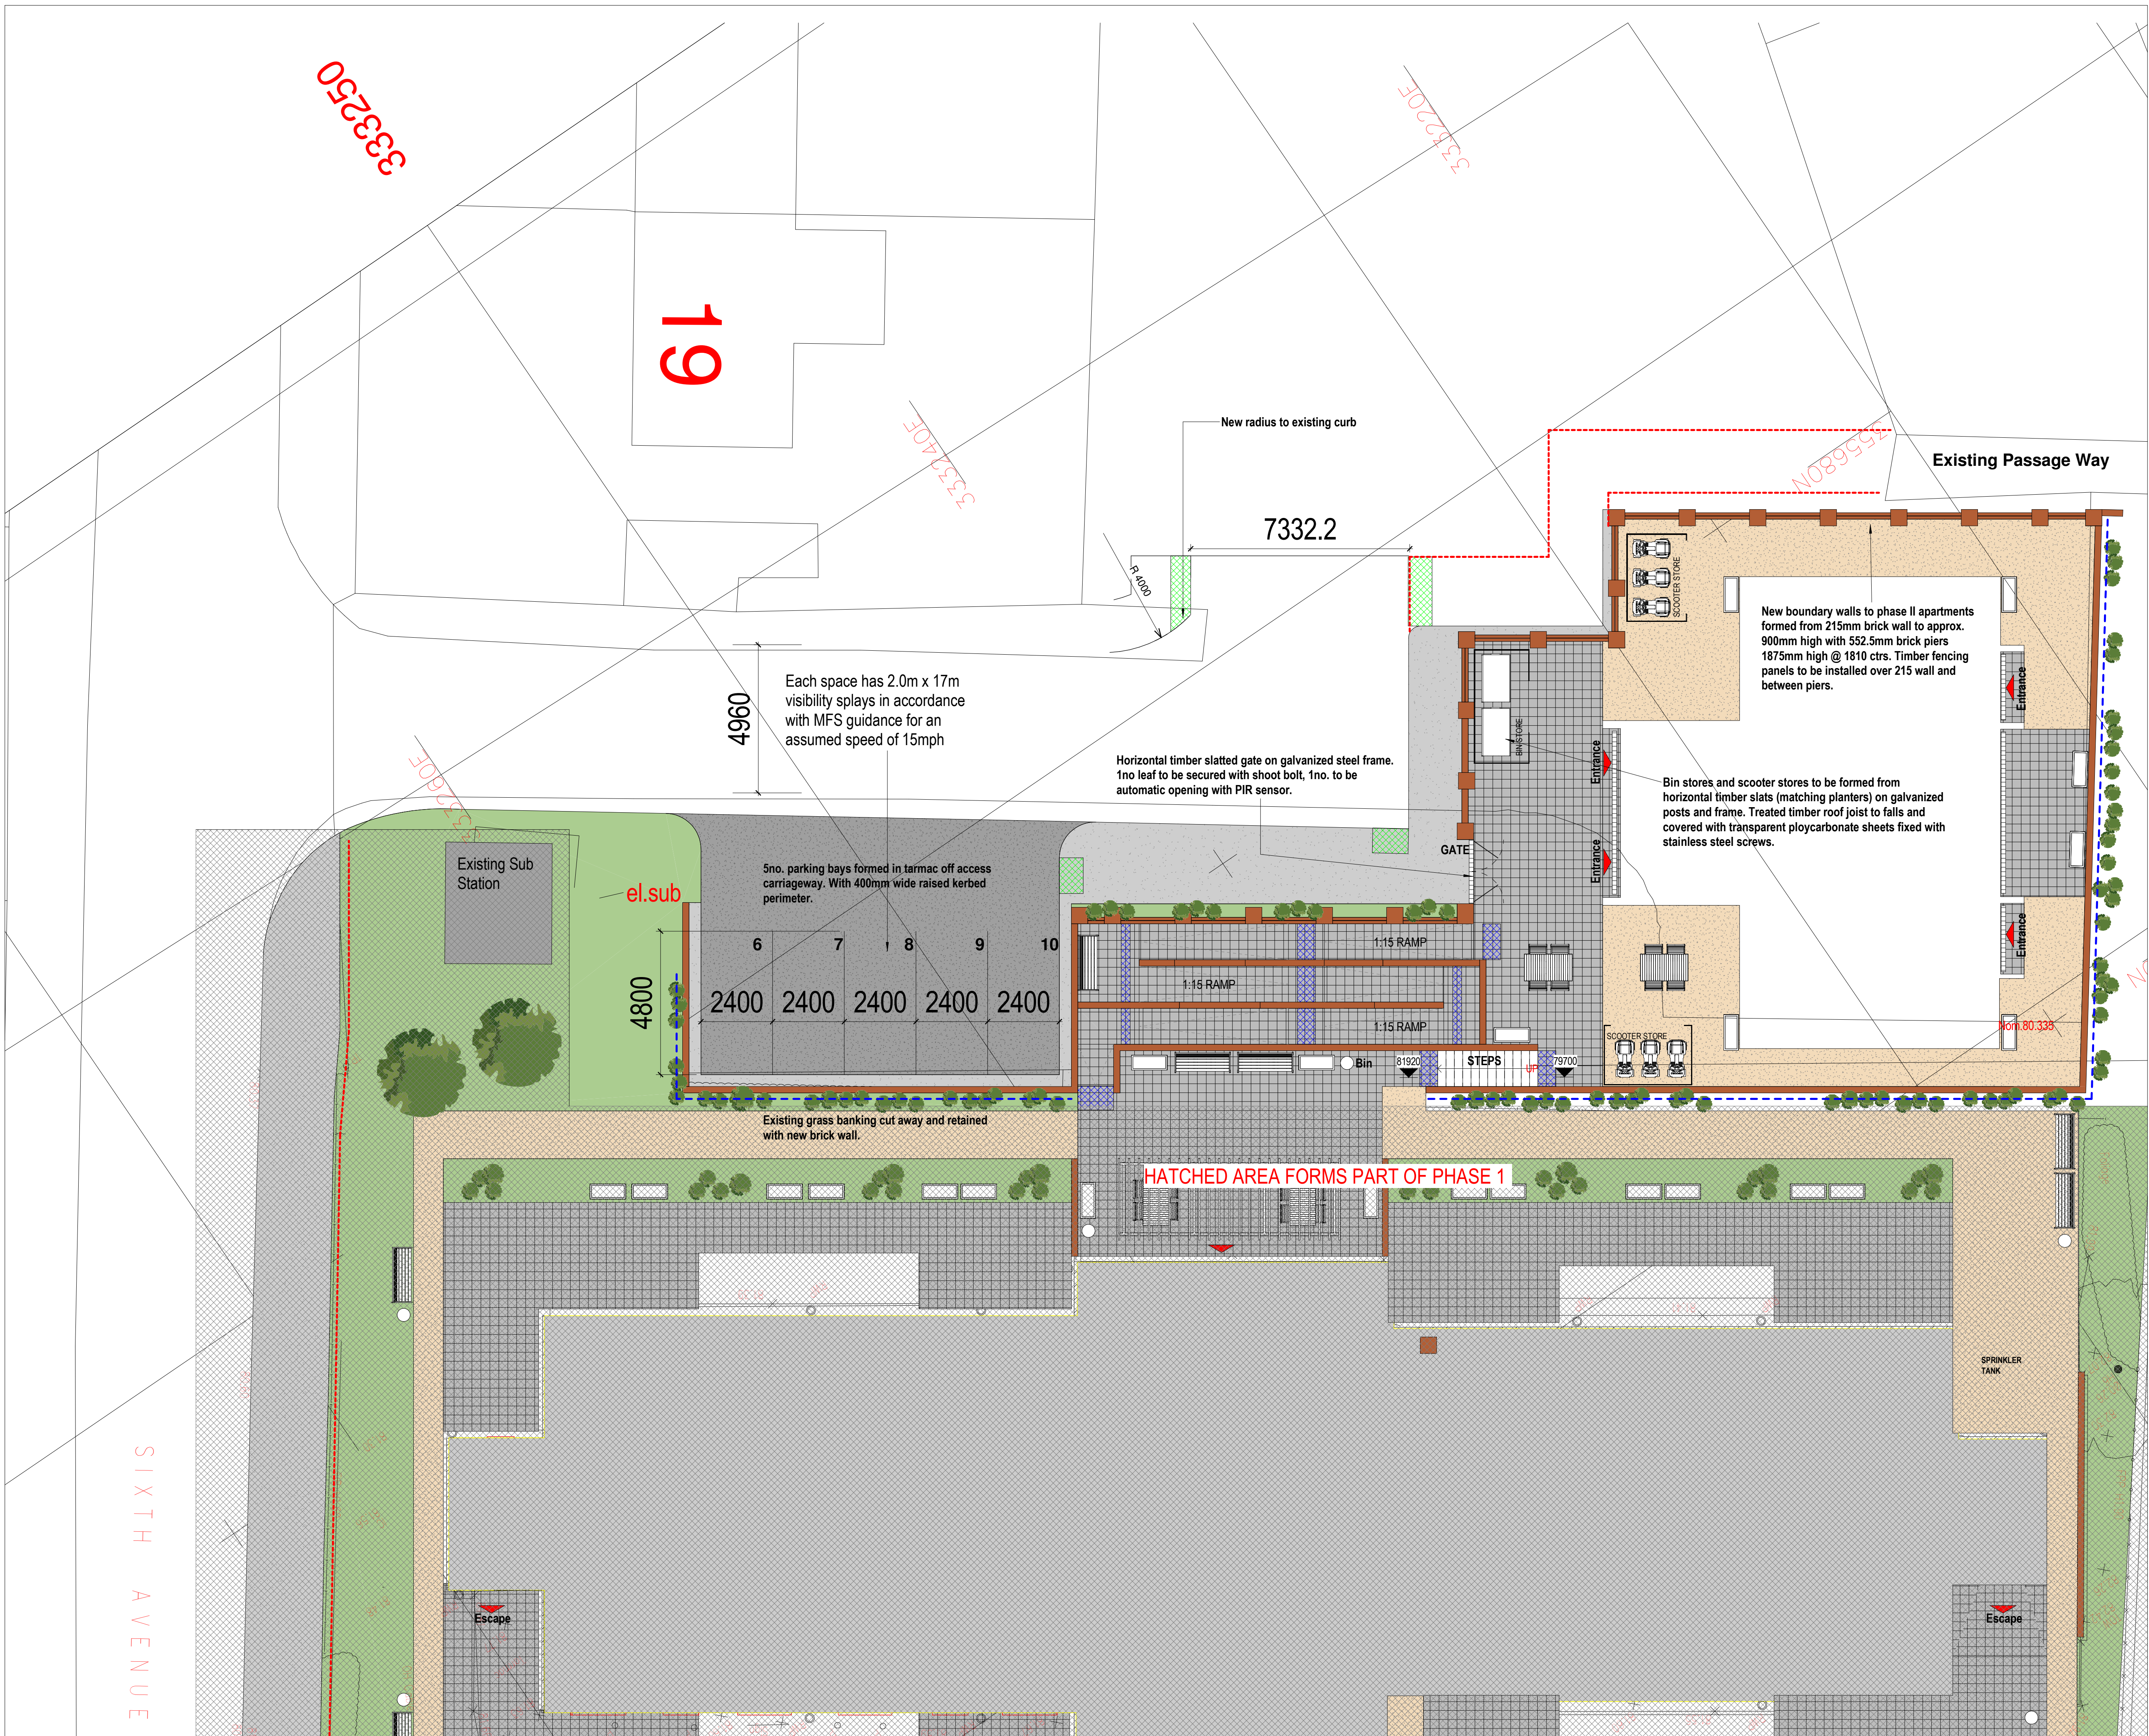

1 Site Plan Phase II with OS

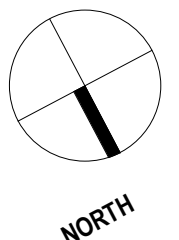

GRAPHIC SCALE 1:200

REV	DATE	REVISION NOTE	BY	CHECK
01	15/03/21	Car Park Layout Revised	SW	JH
02	15/03/21	Planning Note	SW	JH

elliswilliams
ARCHITECTS

Wellfield Chester Road Preston Brook WAT 3BA
T: +44 1928 752 290 E: info@ew.co.uk

Wrexham, Tiry Capel
Proposed Site Plan Phase II
2594_19001
STATUS: I
DRAWN BY: JH
SCALE: As indicated
DATE: 15/03/21
TYC-EWA-NB-00-DR-A-04-19001