



WEST ELEVATION.

Outline of existing building

All levels and dimensions must be checked on site by the contractor prior to commencement of works. Any variations must be immediately reported to GreenSkyArchitecture.


All information contained within this drawing and any attached details or specifications are copyright of GreenSkyConsult Ltd trading as GreenSkyArchitecture. Copying of this document in full or in part is strictly forbidden without the expressed written consent of GreenSkyConsult Ltd.

ONLY TO BE USED FOR CONSTRUCTION WHERE THE SCHEME IS BEING UNDERTAKEN USING LOCAL AUTHORITY BUILDING CONTROL SERVICES.

© GreenSkyConsult Ltd.

Notes

-

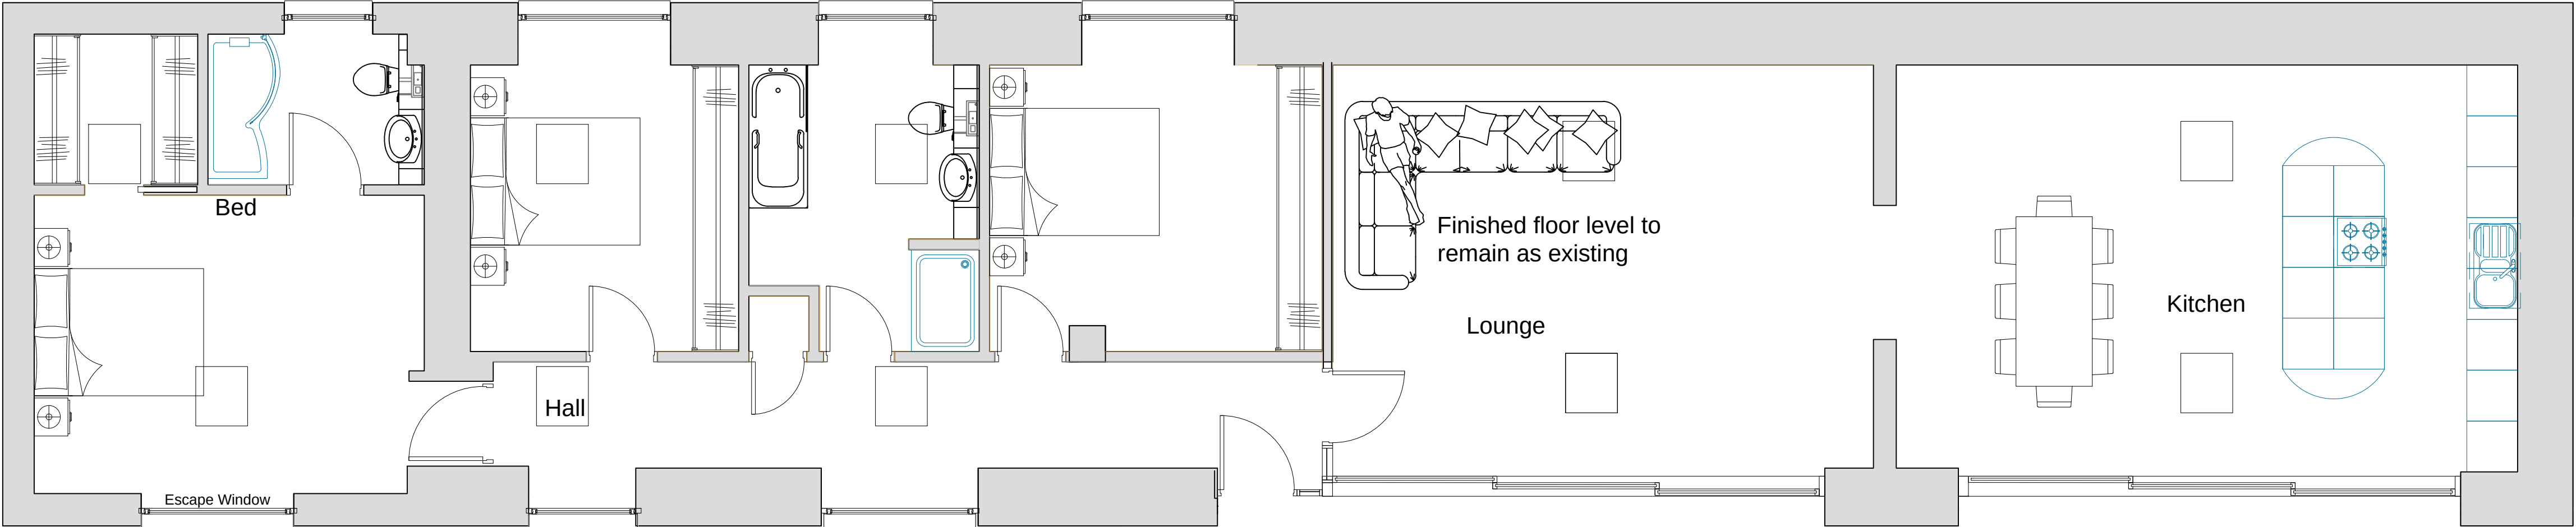


GROUND FLOOR.

1:50 5m


Window Jamb Detail

| Revision | Date | Note |
|----------|------|------|
|----------|------|------|

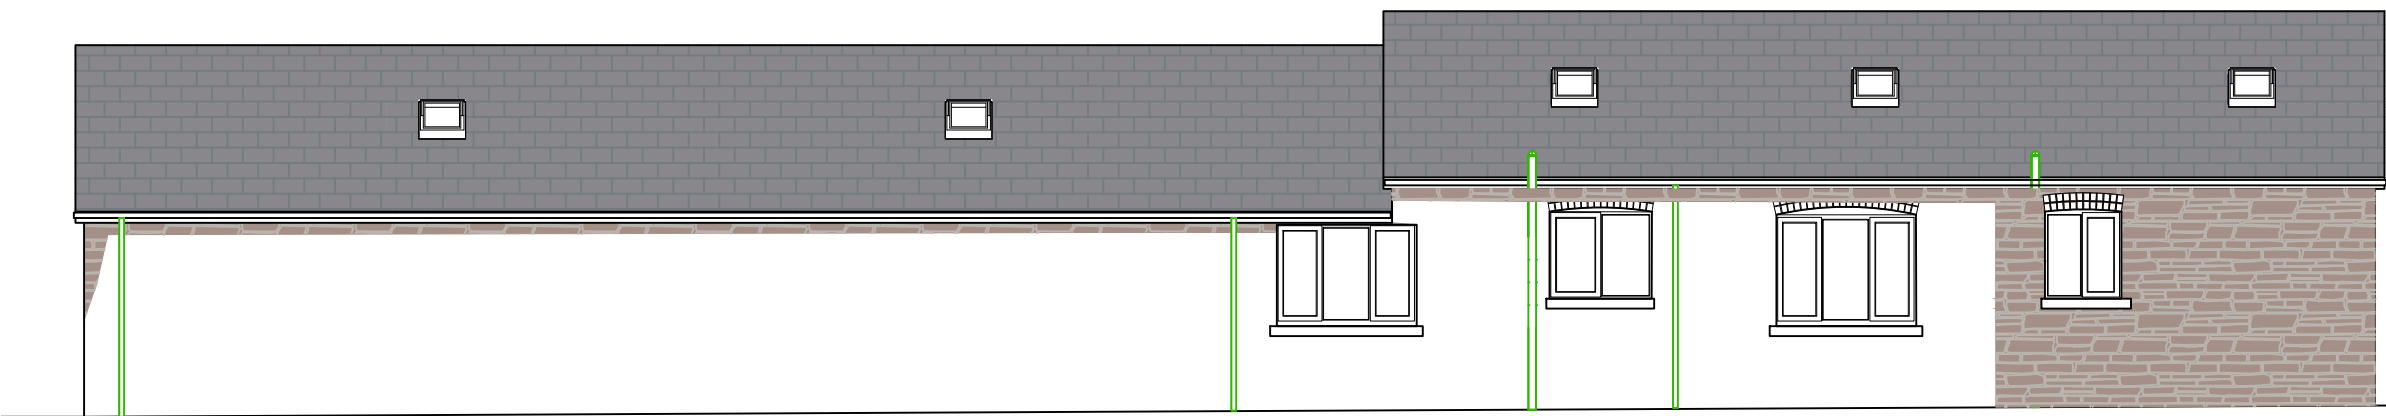


EAST ELEVATION.

1:100 10m

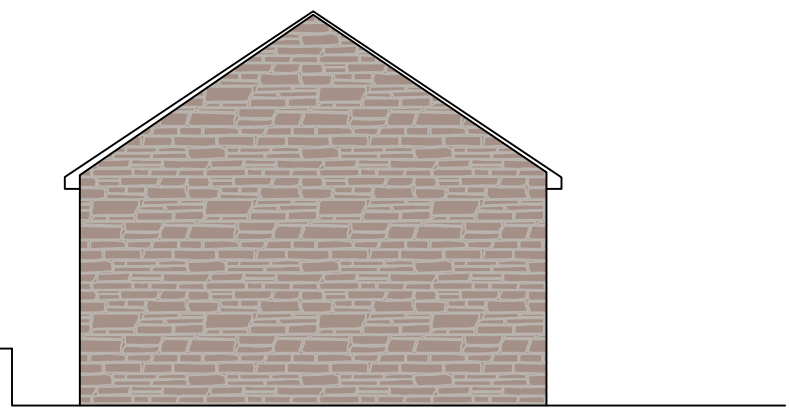


NORTH ELEVATION.

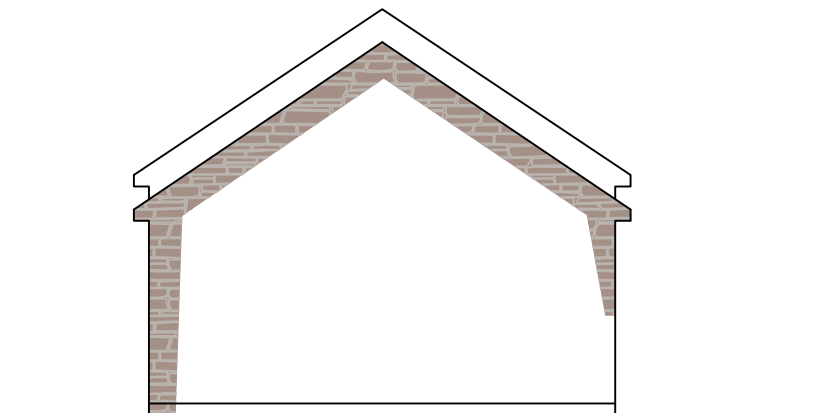

SOUTH ELEVATION.

1:100 10m

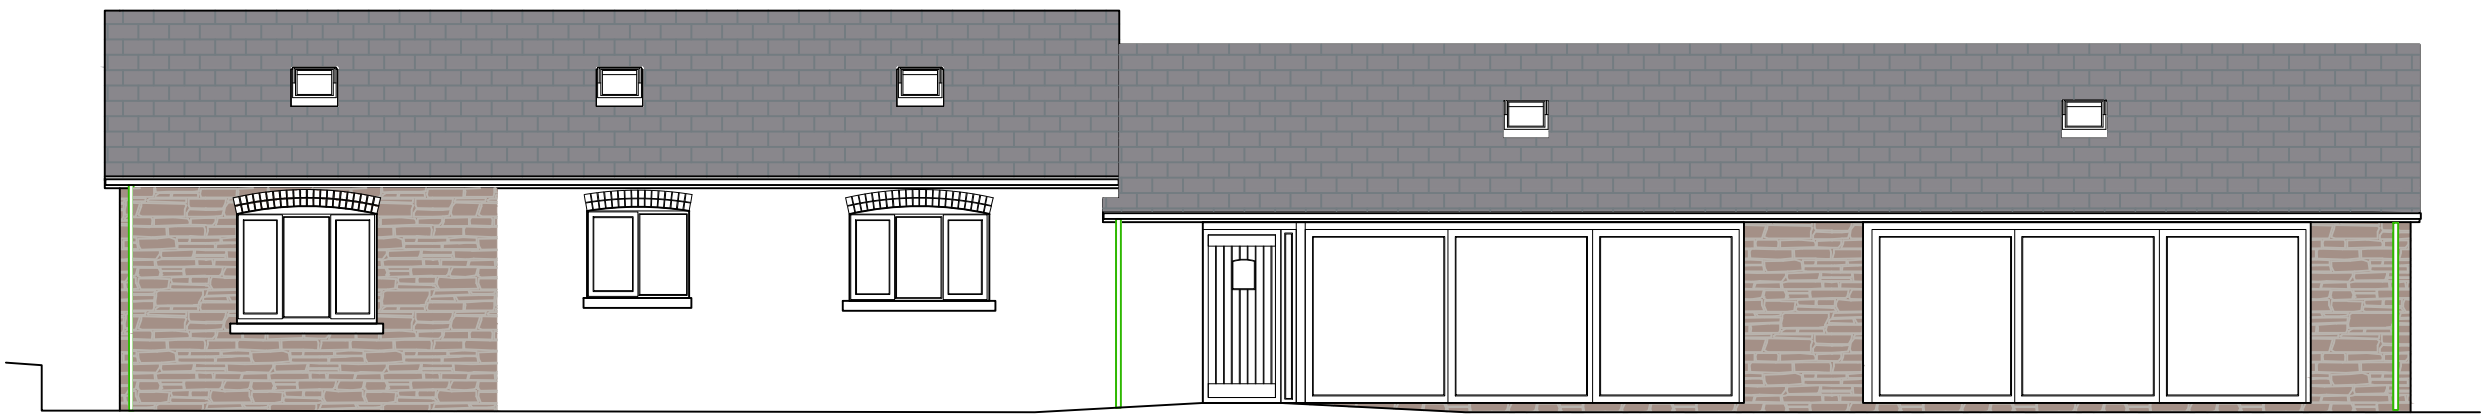

WEST ELEVATION.



Architecture / Interior Design / Planning / Code for Sustainable Homes / BREEAM / Sustainability / Energy Assessors  
T: +44(0)7815 606738 W: greenskyarchitecture.com E: mark@greenskyarchitecture.com  
Green Sky Architecture is a trading name of Green Sky Consult Ltd. Company Registered in Cardiff No 7350336

Client  
Mr Peter Cronshaw

Project Title  
Plot 7 Plas Power Estate, Ruthin Road [A525], Wrexam. LL11 3BP

Drawing Title  
Proposed Floor Plan & Elevations, showing rebuild and new build areas

| Drawn | Checked | Date       |
|-------|---------|------------|
| MS    |         | 02.10.2018 |

| Drawing Number | Scale             | Revision |
|----------------|-------------------|----------|
| 1268.200       | 1:50 & 1:100 @ A1 | F        |

| Drawing Status | Draft                    | Approval                            | Tender                   | Construction             | As Built                 |
|----------------|--------------------------|-------------------------------------|--------------------------|--------------------------|--------------------------|
| Information    | <input type="checkbox"/> | <input checked="" type="checkbox"/> | <input type="checkbox"/> | <input type="checkbox"/> | <input type="checkbox"/> |