



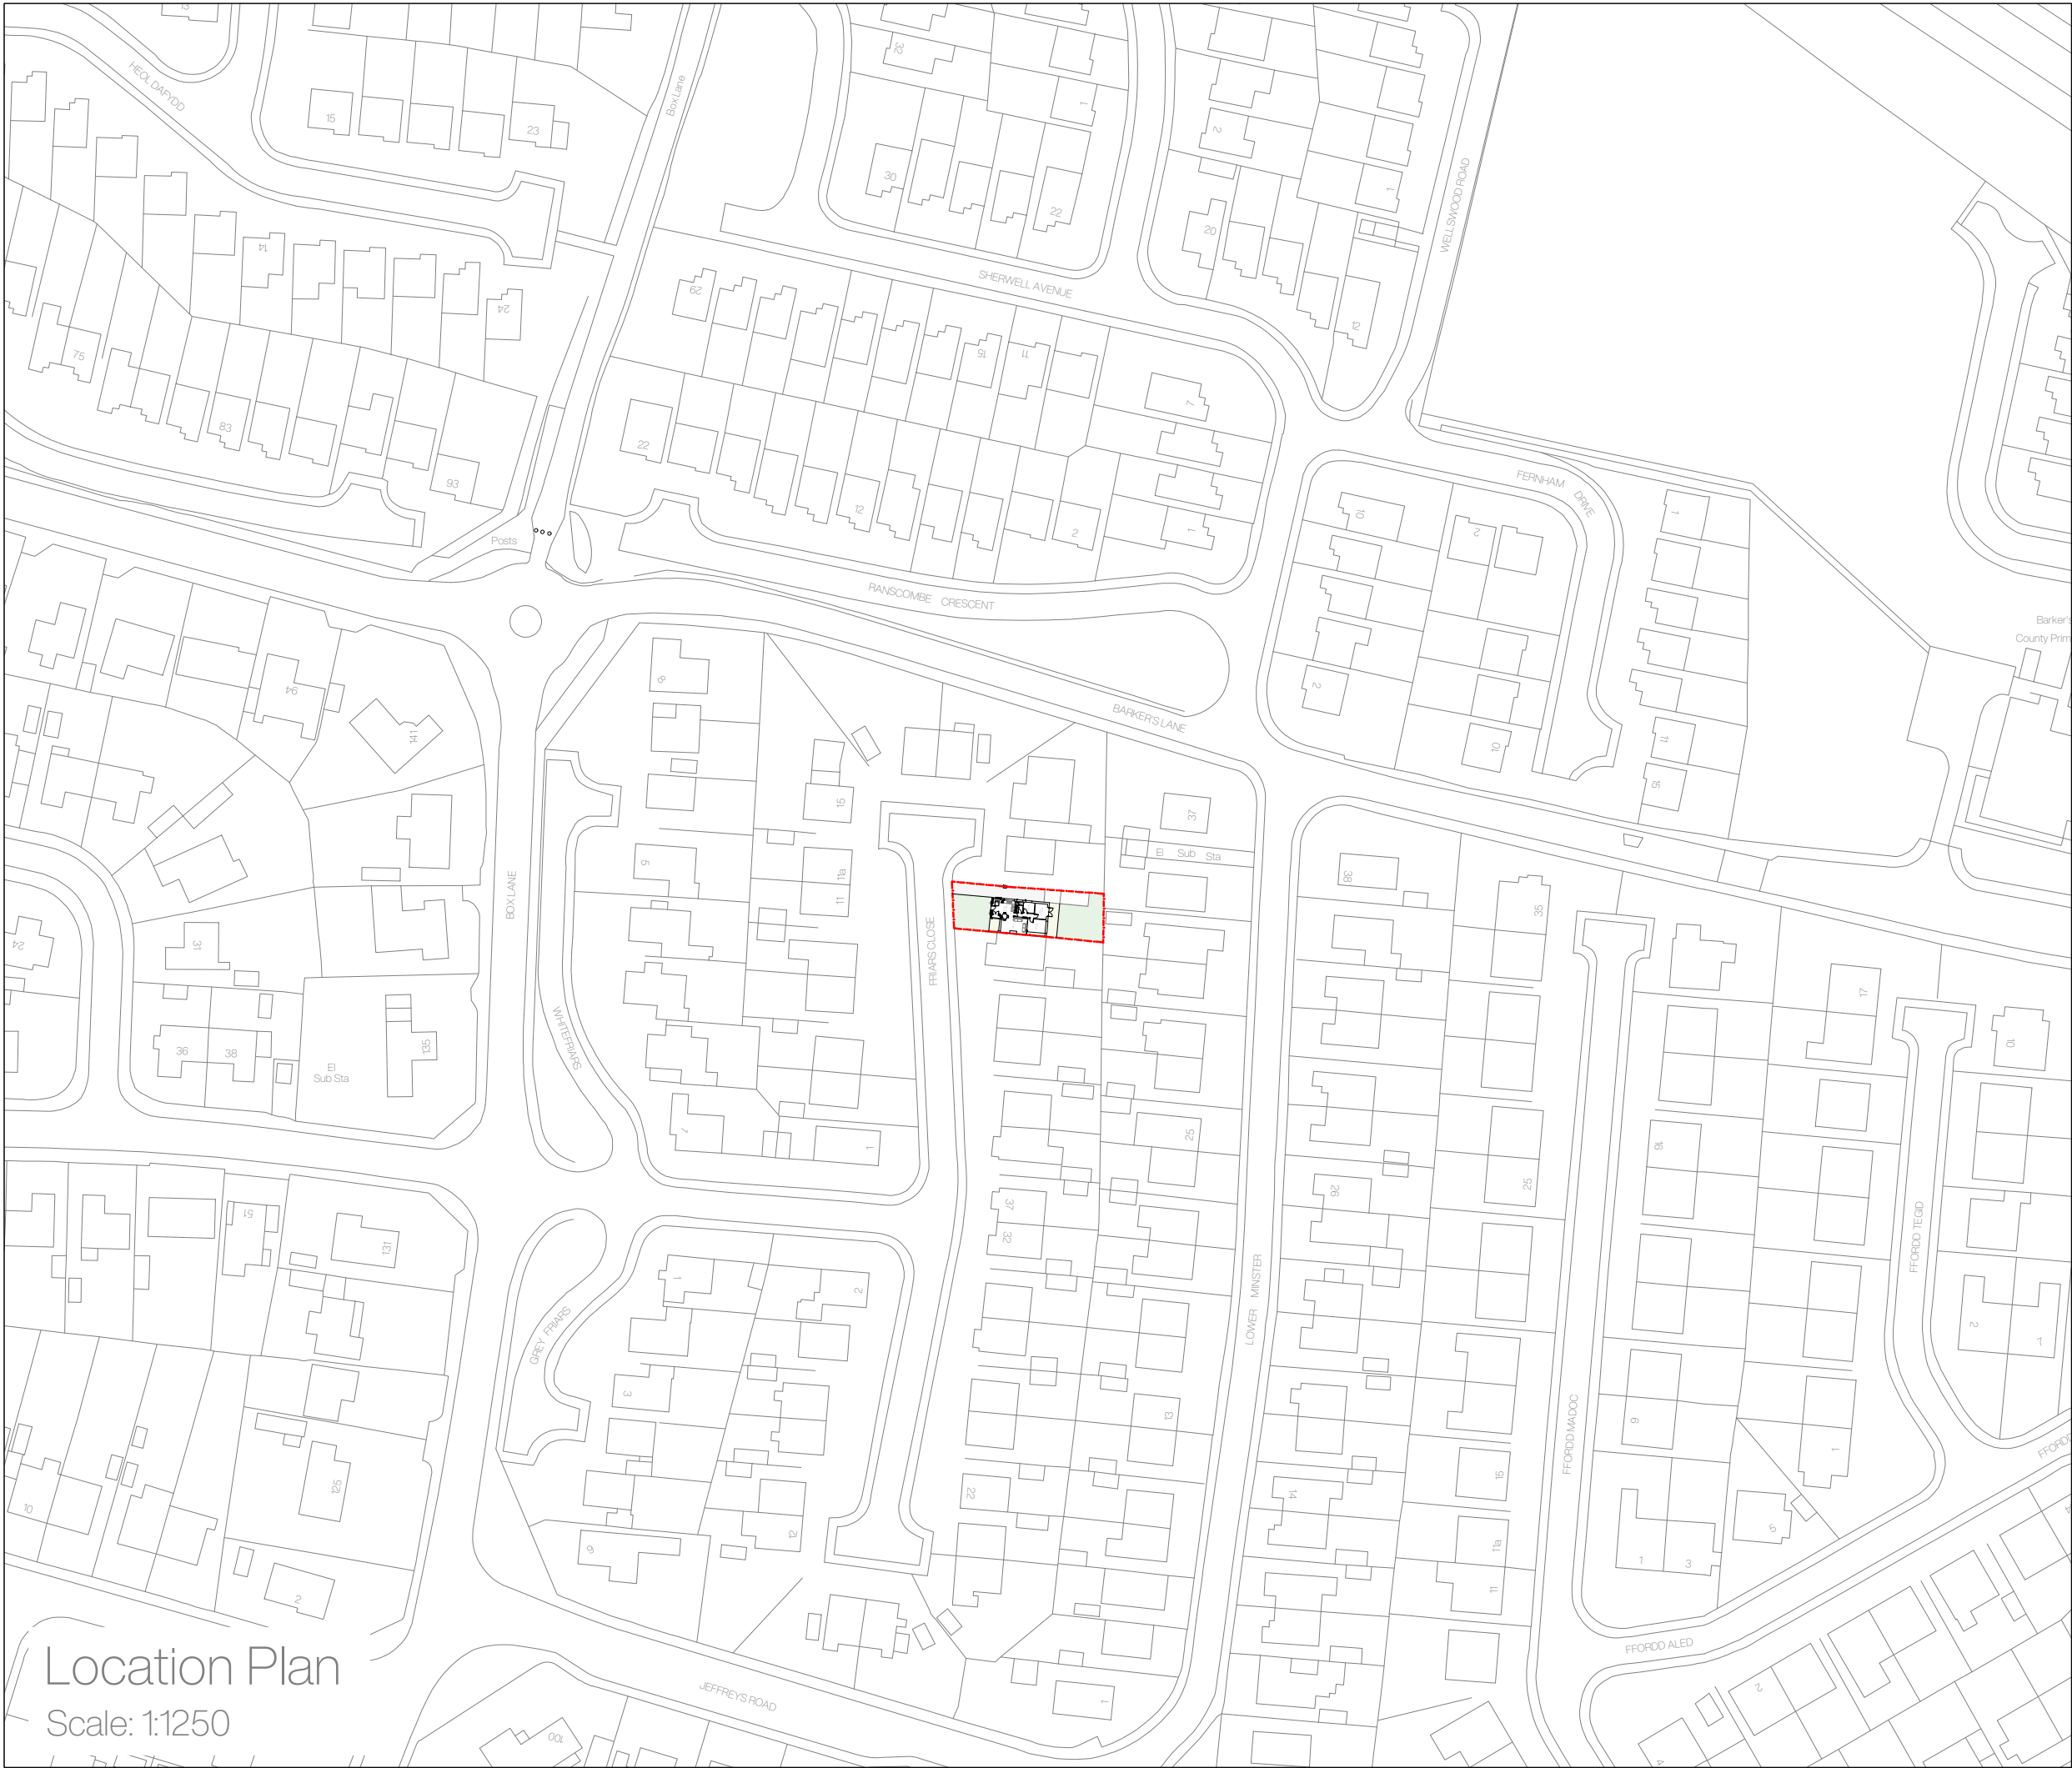

Location Plan
Scale: 1:1250

Landscaping is indicative only.

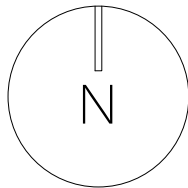

Site Plan Key

Application Site

25 Friars Court,
Wrexham,
LL12 7RA

Rev	Notes	Date
-----	-------	------

Planning Location Plan

July 2022

A3

002.1004

2 - 2

DO NOT SCALE FROM THIS DRAWING. ALL DIMENSIONS TO BE
CONFIRMED ON SITE PRIOR TO FABRICATION BY THE
CONTRACTOR. DRAWINGS TO BE READ IN CONJUNCTION WITH
ANY REFERENCED DOCUMENTATION. PLANS NOT TO BE
REPRODUCED WITHOUT THE PRIOR CONFIRMATION FROM THE
DESIGN TEAM.

