


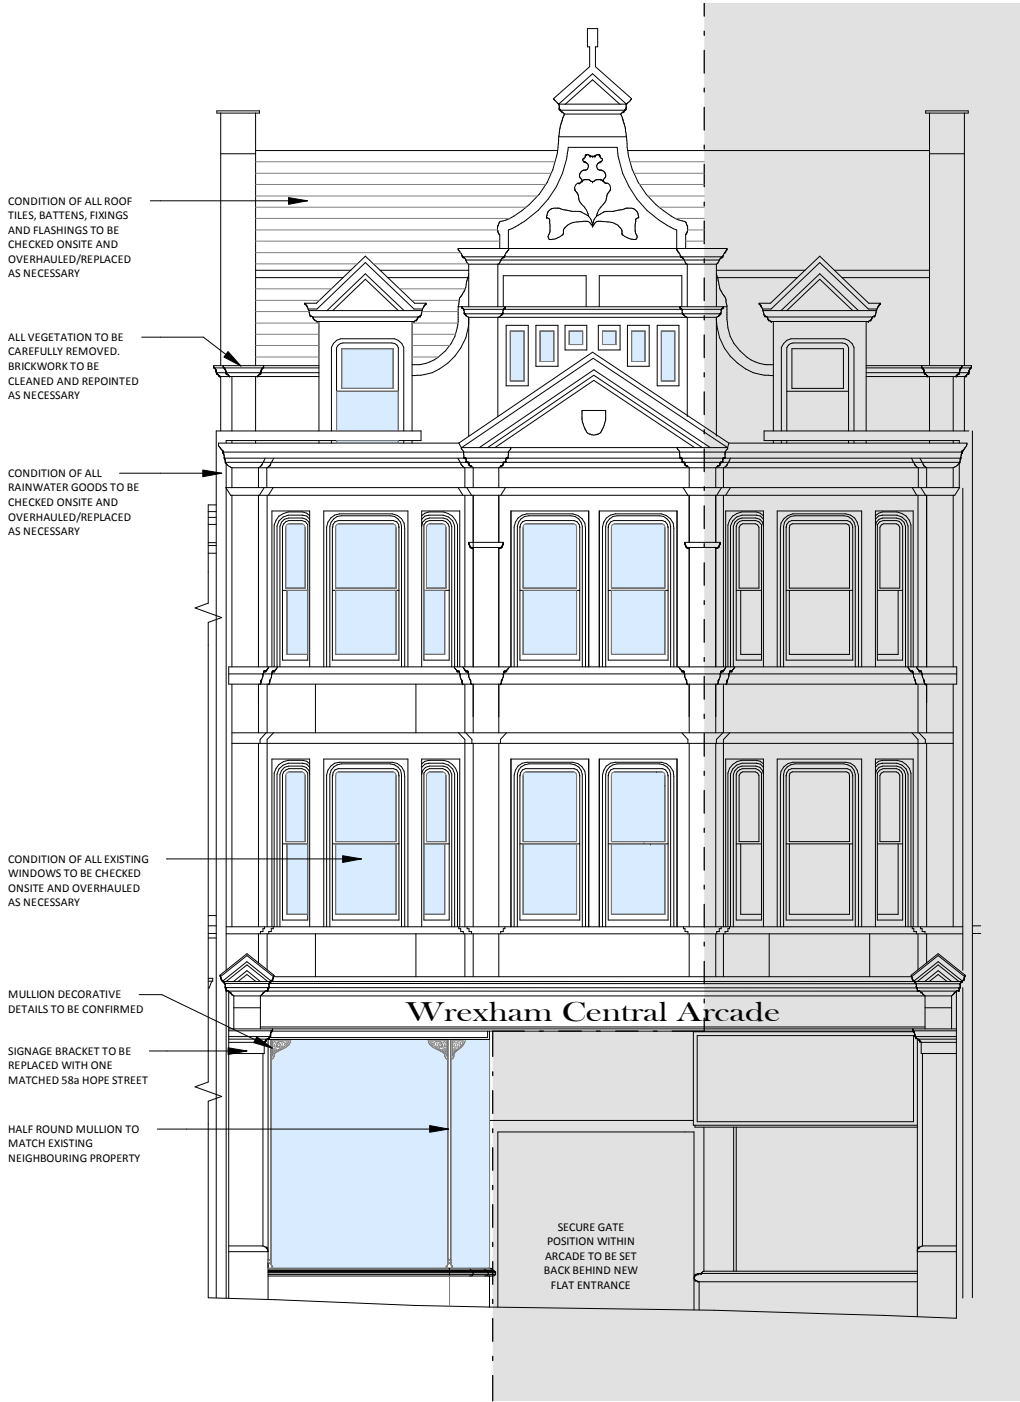

FRONT ELEVATION

SCALE: 1 : 100



SIDE ELEVATION

SCALE: 1 : 100

B	Photographs and notes added	08.11.21	NM
A	Update to show curved glass to shop front to replicate original design	05.11.21	NM

REV	DESCRIPTION	DATE	BY
-----	-------------	------	----

THIS DRAWING IS THE COPYRIGHT OF AINSLEY GOMMON ARCHITECTS. CHECK ALL DIMENSIONS ON SITE. DISCREPANCIES TO BE NOTIFIED TO ARCHITECT. ELEMENTS OF STRUCTURE SHOWN ARE INDICATIVE AND FOR GUIDANCE. FINAL DESIGN TO BE AS STRUCTURAL ENGINEERS DETAILS AND SPECIFICATION.

PROJECT
**58 HOPE STREET,
WREXHAM**
for **JULIE ROWLANDS AND
DERI ROWLANDS**

DRAWING TITLE
**PROPOSED ELEVATIONS -
PLANNING**

SCALE	DATE	DRAWN	CHECKED
1 : 100 @A3	OCT 21	NM	TM

DRAWING STATUS	PLANNING
----------------	----------

JOB No	DRAWING No	REVISION
2142	200	B



1 PRICE STREET, HAMILTON SQUARE, BIRKENHEAD, MERSEYSIDE, CH41 6JN
Tel: 0151 647 5511 | birkenhead@agarchitects.co.uk | www.agarchitects.co.uk

NOTE: SEE MATERIAL SCHEDULE FOR FURTHER DETAILS

PRINTED: 08/11/2021 12:17:05

A3