




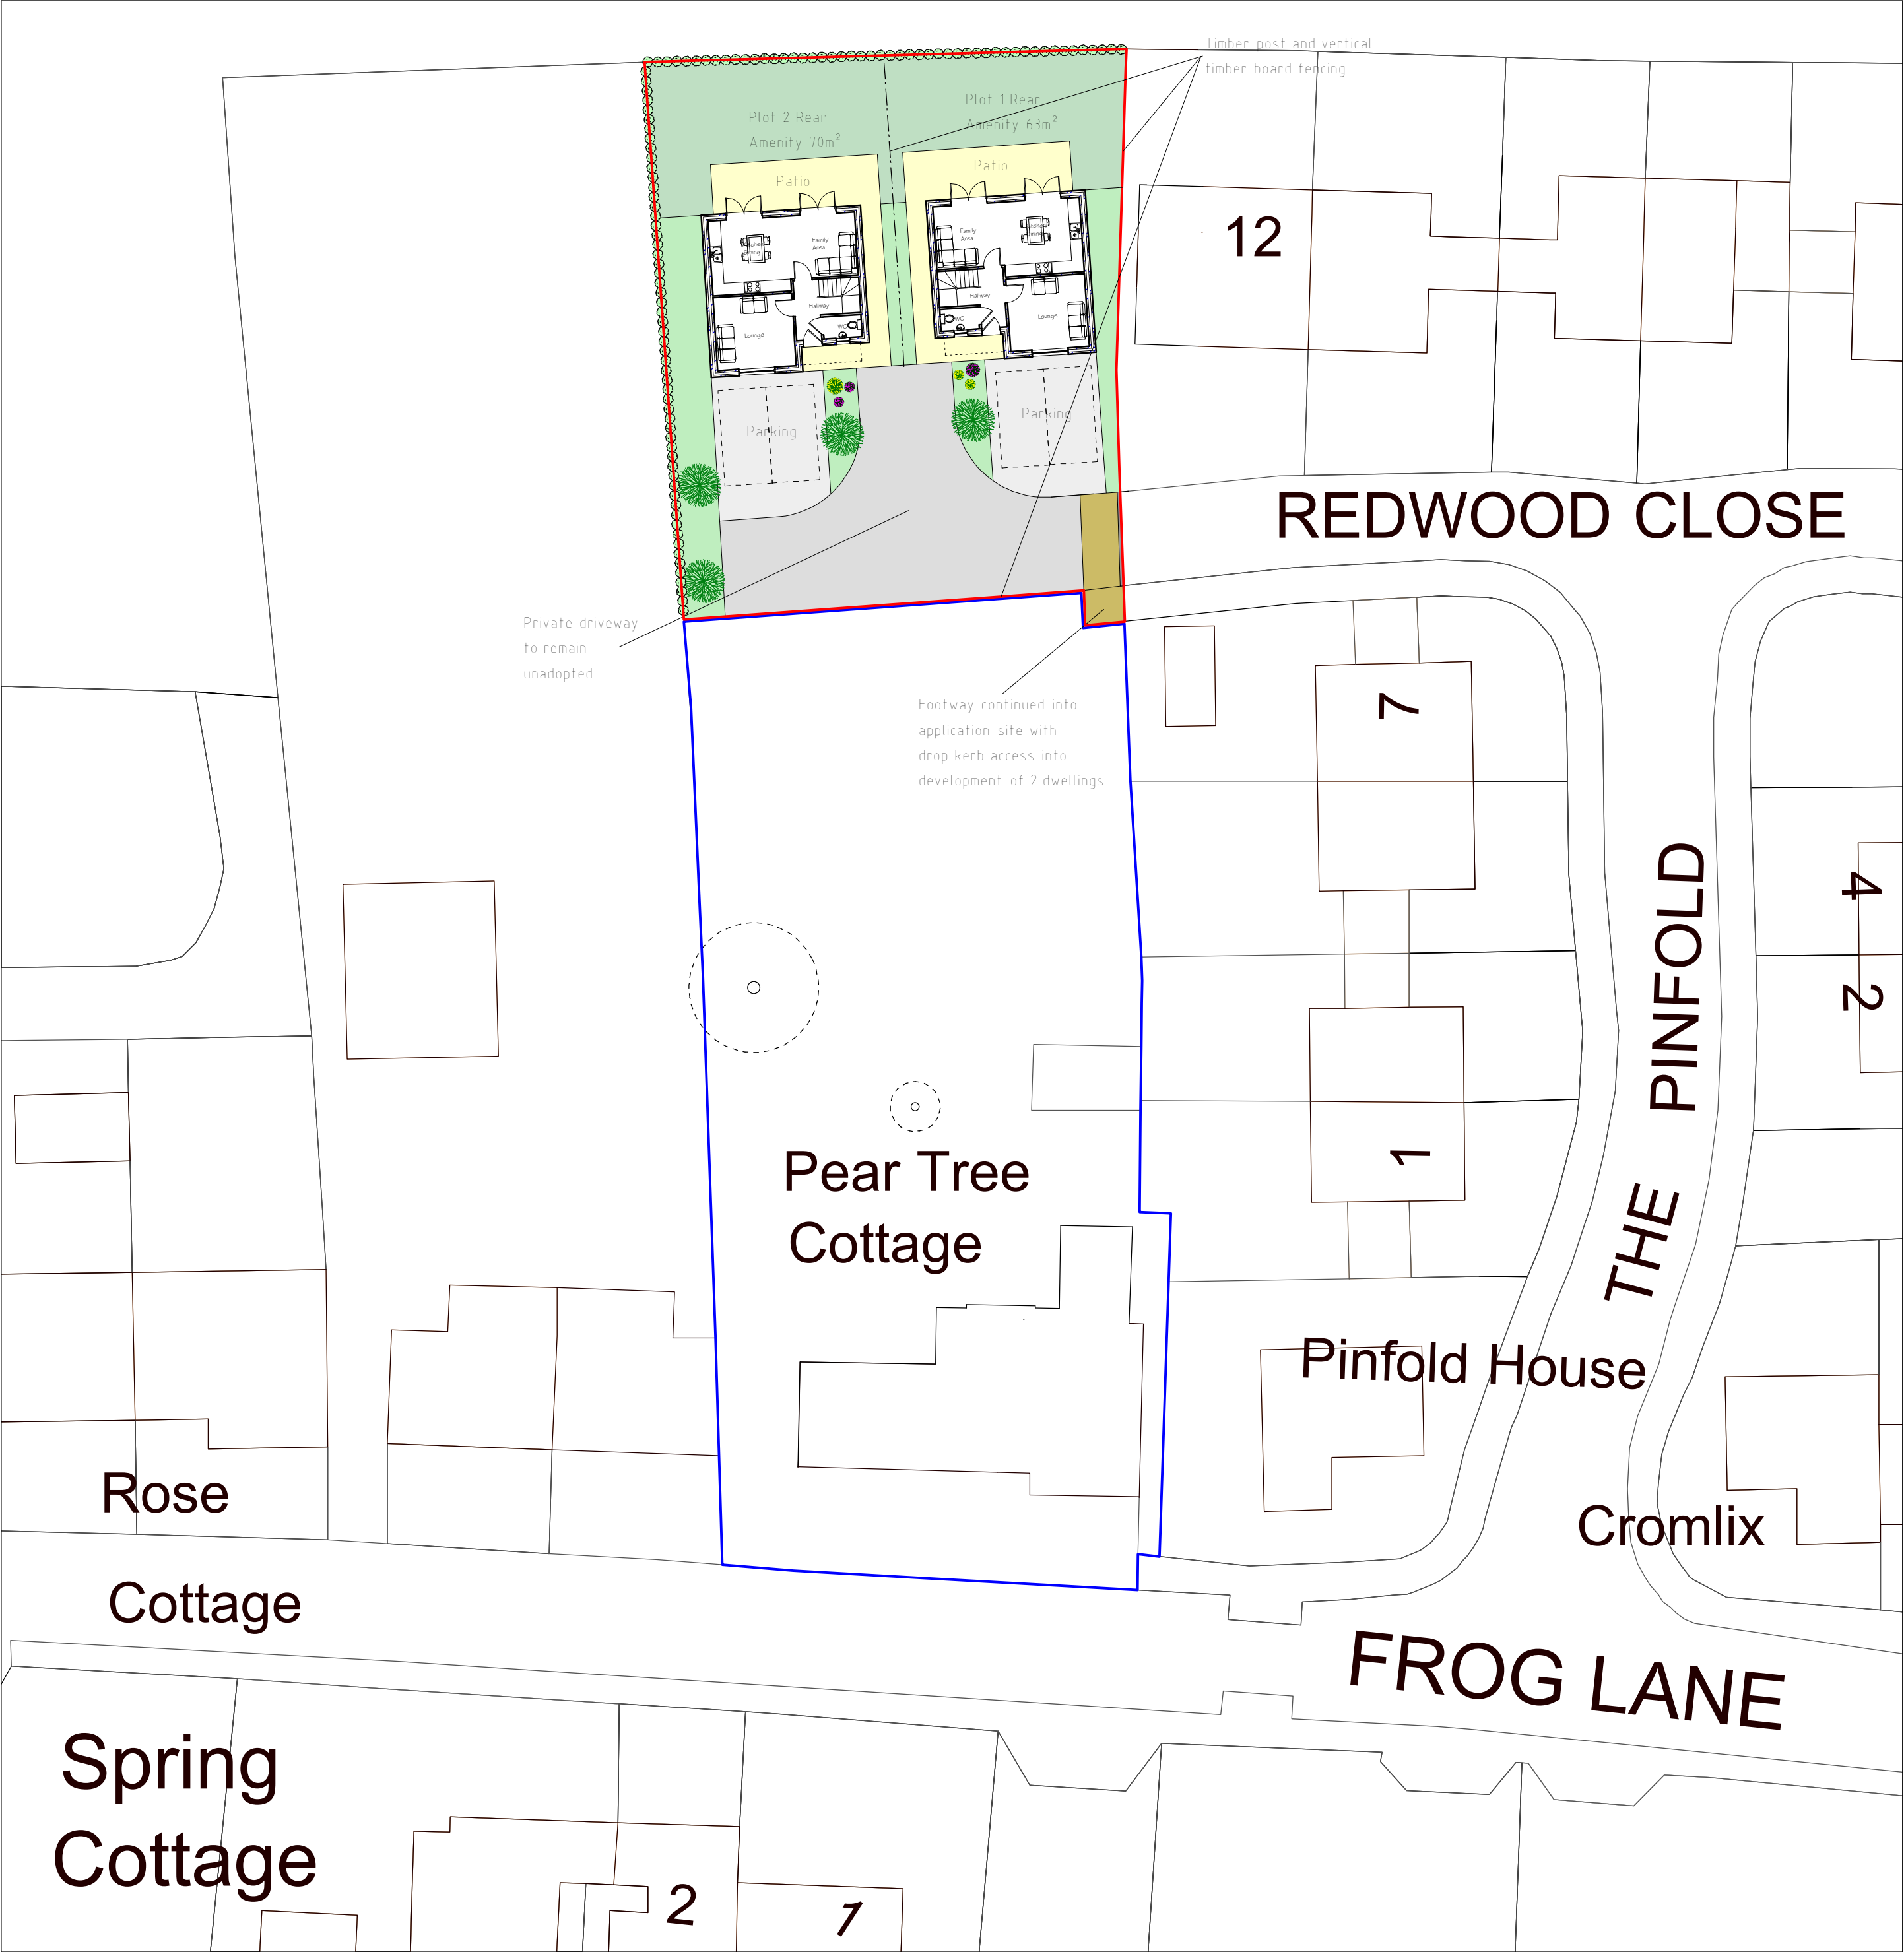

Site Plan 1:250

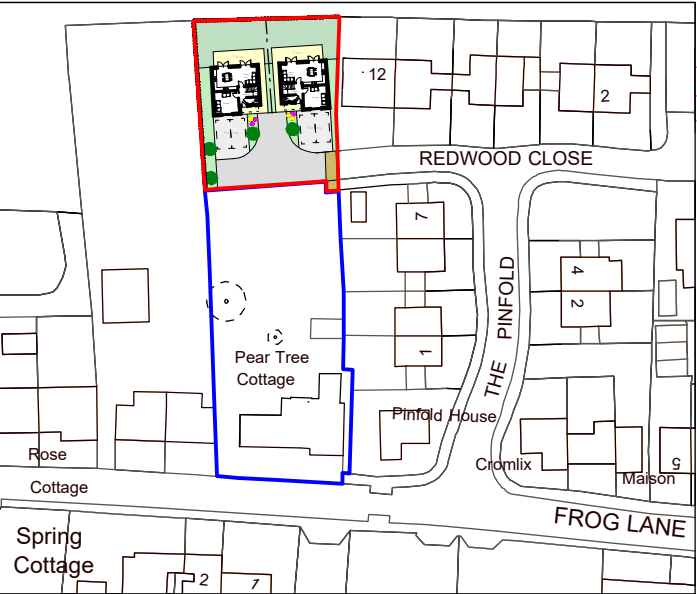

Location Plan 1:1250

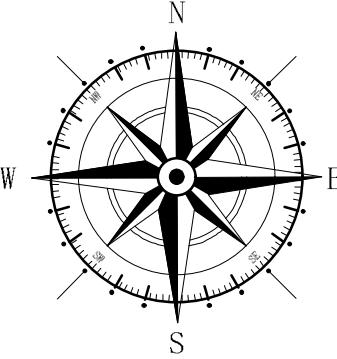

Key	
	Surrounding Buildings
	Application Site
	Land owned by applicant

Rev	Date	Detail	Initial

Project: Proposed residential development on land to the rear of Pear Tree Cottage, Frog Lane, Holt, Wrexham.	
Title: Planning: Site & Location Plan	Scale: (A2) 1:250 & 1:1250

Drawn By: D.J.Edwards	Date: Dec 2021
Drawing No: BC152/008	Sheet: 1 of 1

Office 3K4,
Redwither Business Tower,
Wrexham. LL13 9XT
Tel: 01978 356500
www.blueprintarchitectural.com
© copyright all rights reserved

Landscaping

Soft

All garden areas to front and rear of dwellings to be laid to seed prior to completion, to provide a good quality grassed lawn.

Low level shrub planting to be used to complement lawn at the discretion of the occupier.

Species of trees to be planted to be confirmed with local authority prior to planing of trees. Trees to be planted in first planting season following completion of dwellings.

Hard

Private driveway to be formed with tarmacadam finish to provide good quality surface for occupants to satisfaction of the Local Authority and client.

Pathways to front door, side of dwelling and rear patio to be formed concrete paving slabs. Paved areas to be laid with slight fall away from dwelling to discharge surface water.

Boundary Treatments

Existing boundaries to remain as existing. Where areas of existing boundaries have deteriorated and new boundaries between plots and existing dwelling and private driveway, contractor to install timber post and vertical timber board fencing to local authority approval.