


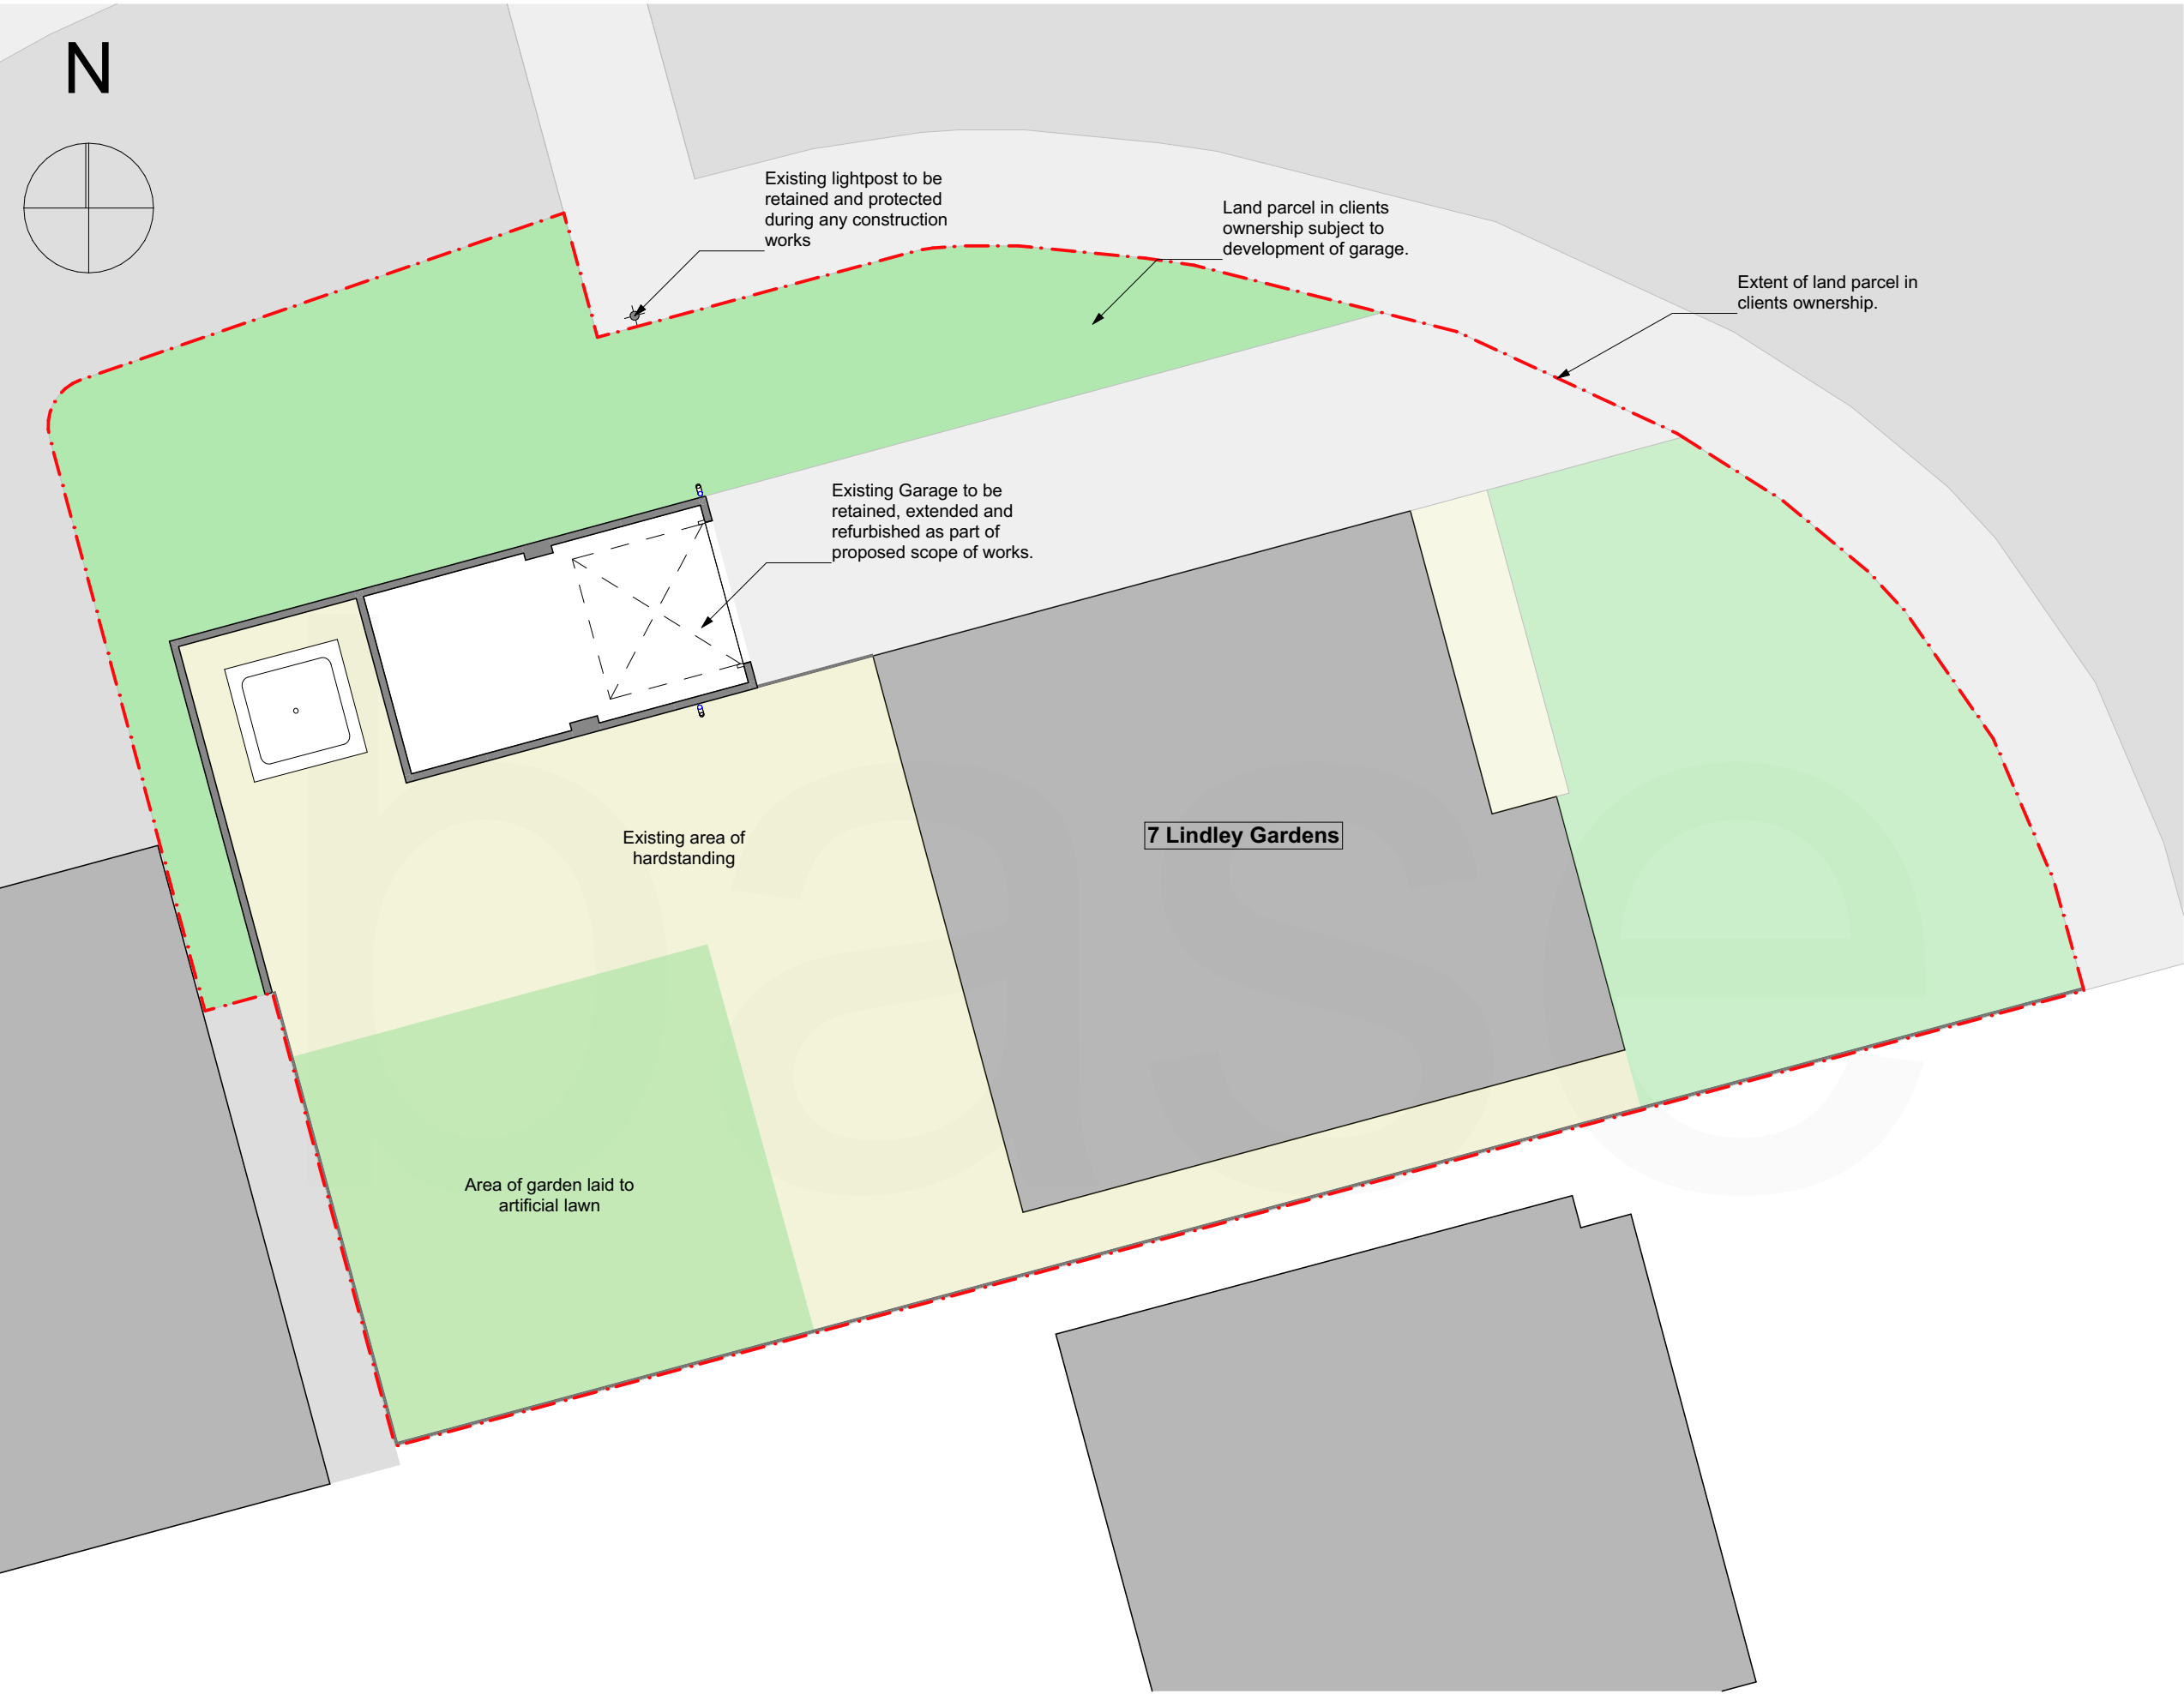

Existing Site Plan
1:100



Rev.	-	Revision Description.	
By.	-		
Chk.	-		
Scale.		Drawn by.	
1:100 @ A3		KT	
Date.		Chk.	
02.02.22		JS	
Project Title			
7 Lindley Gardens			
Client			
Mr Philip Joseph			
Drawing Title			
Existing Site Plan			
Project No.		Drawing No.	Rev.
BA3233		PL-003	

This drawing is the property of base Architecture & Design Ltd. It shall not be copied or scanned, in part or whole, without prior consent of base Architecture and Design. Do not scale this drawing.