





Front Elevation
1 : 50

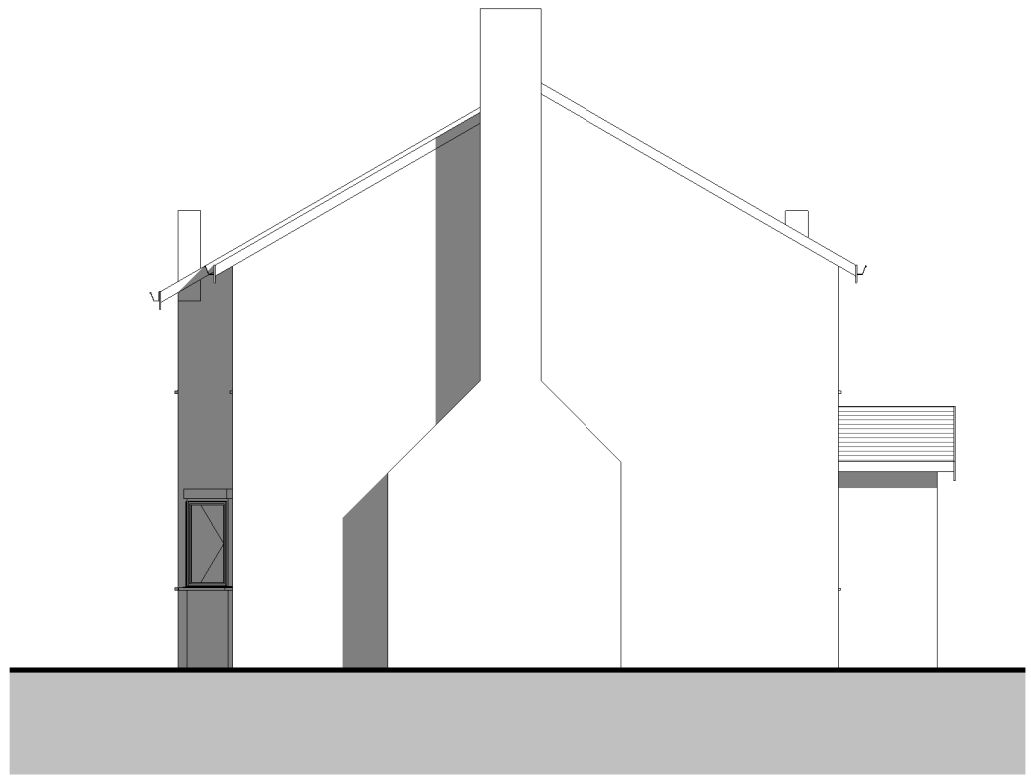


Side Elevation
1 : 100

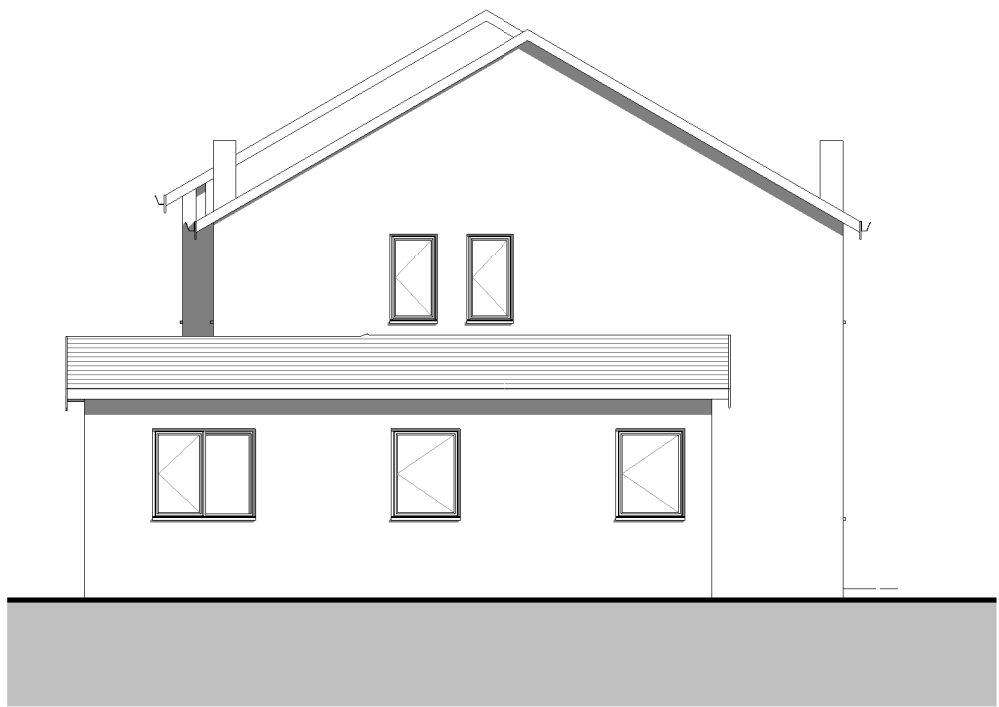


Side Elevation
1 : 100



Rear Elevation
1 : 100

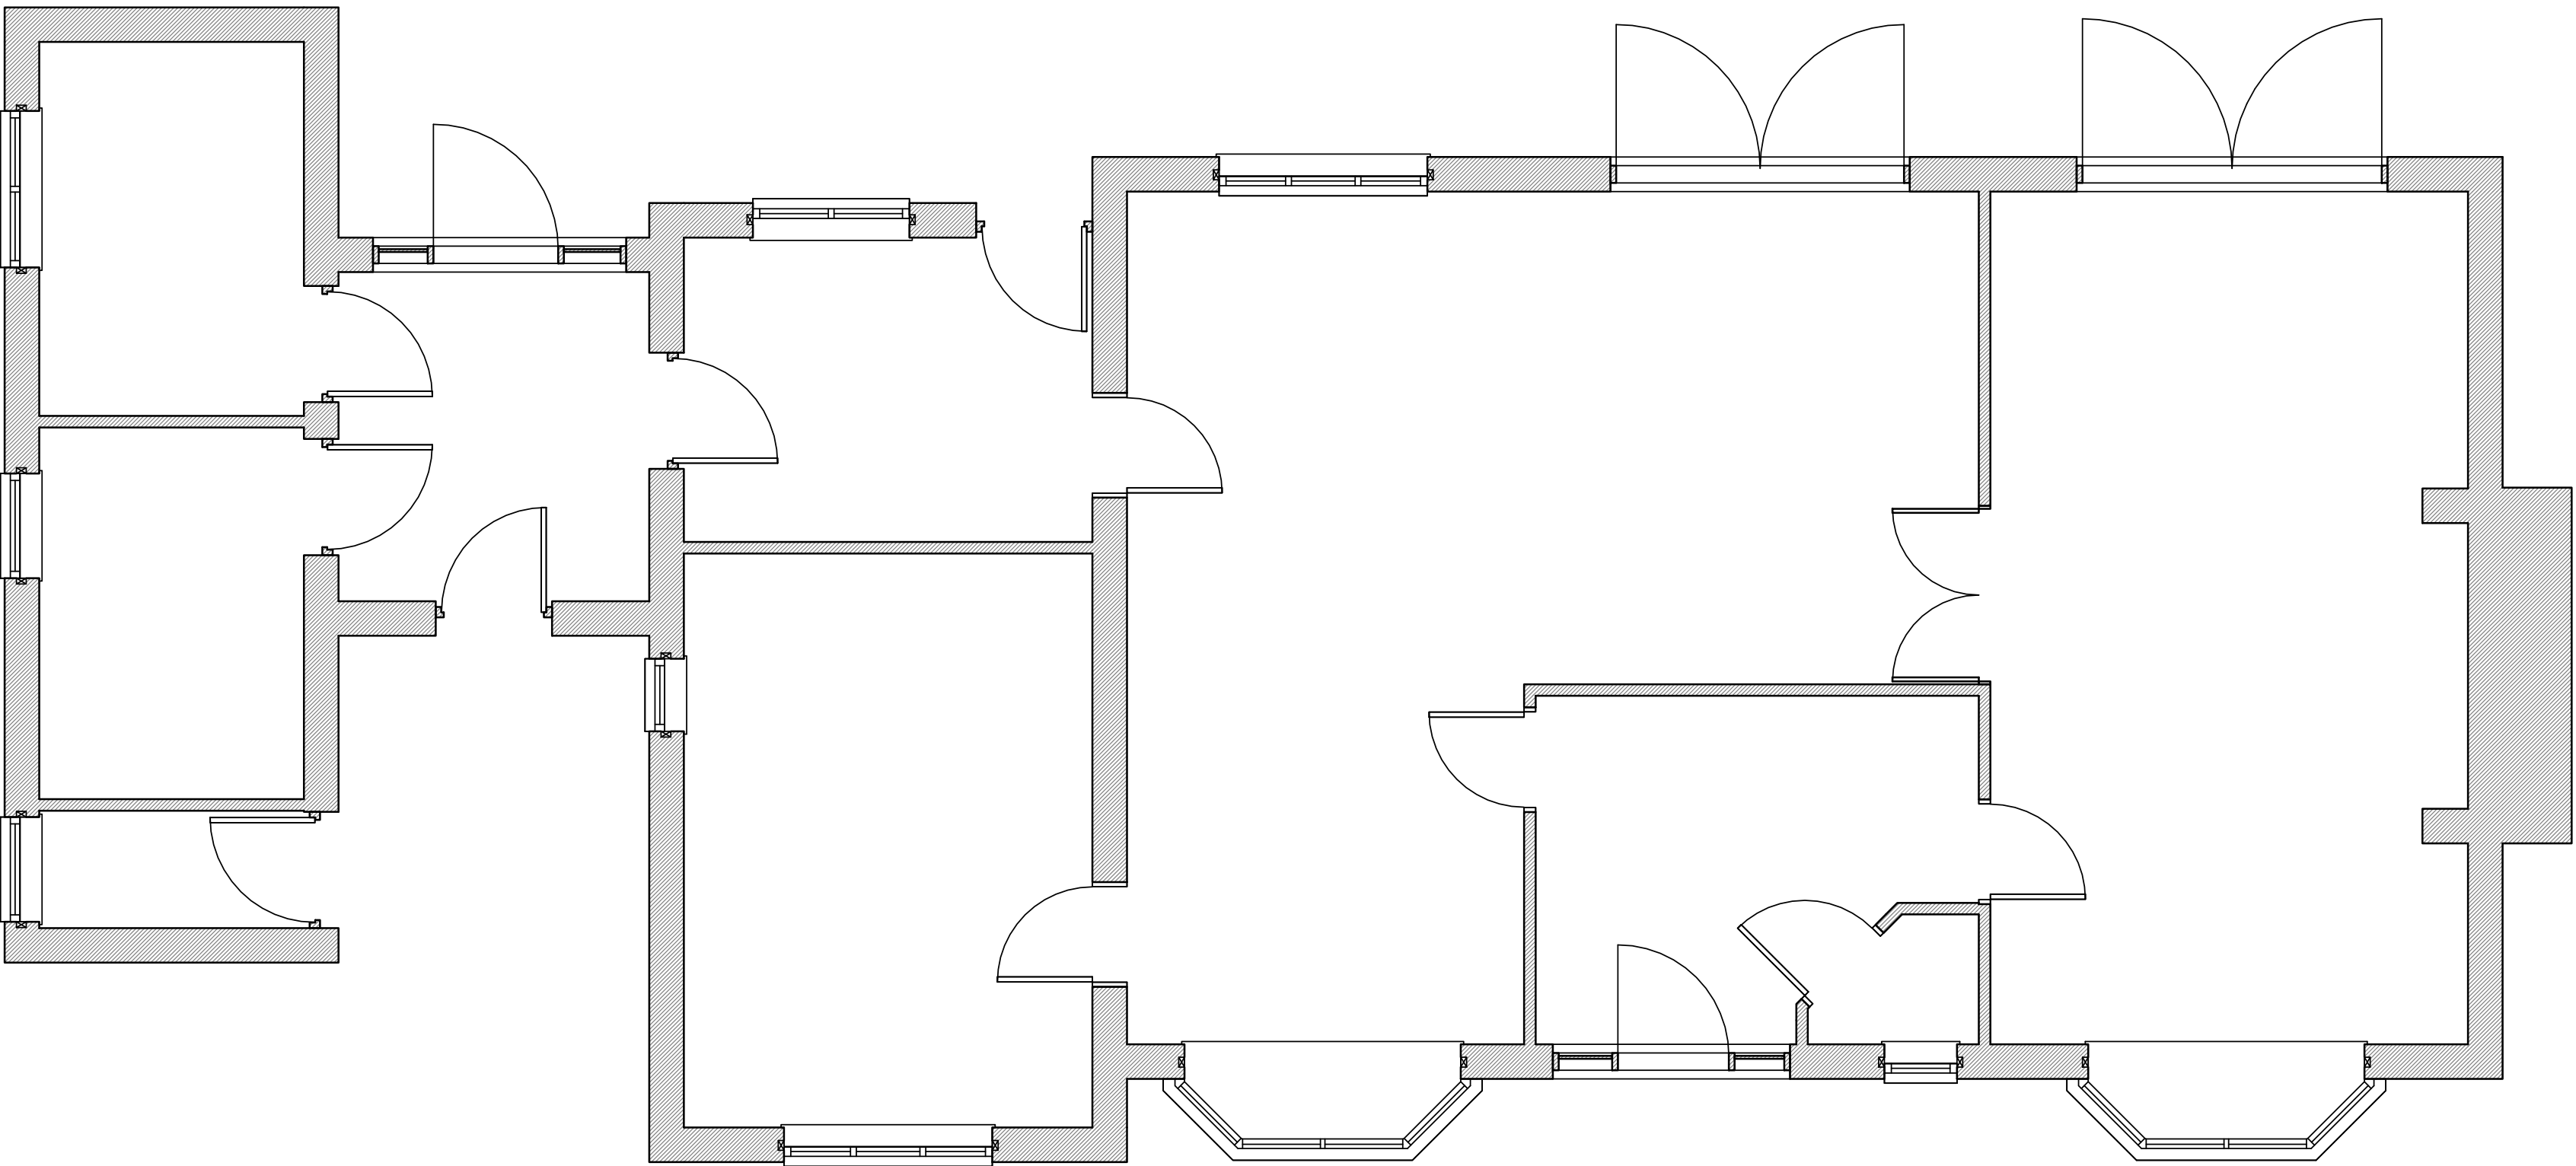

Ground Floor Plan
1 : 50

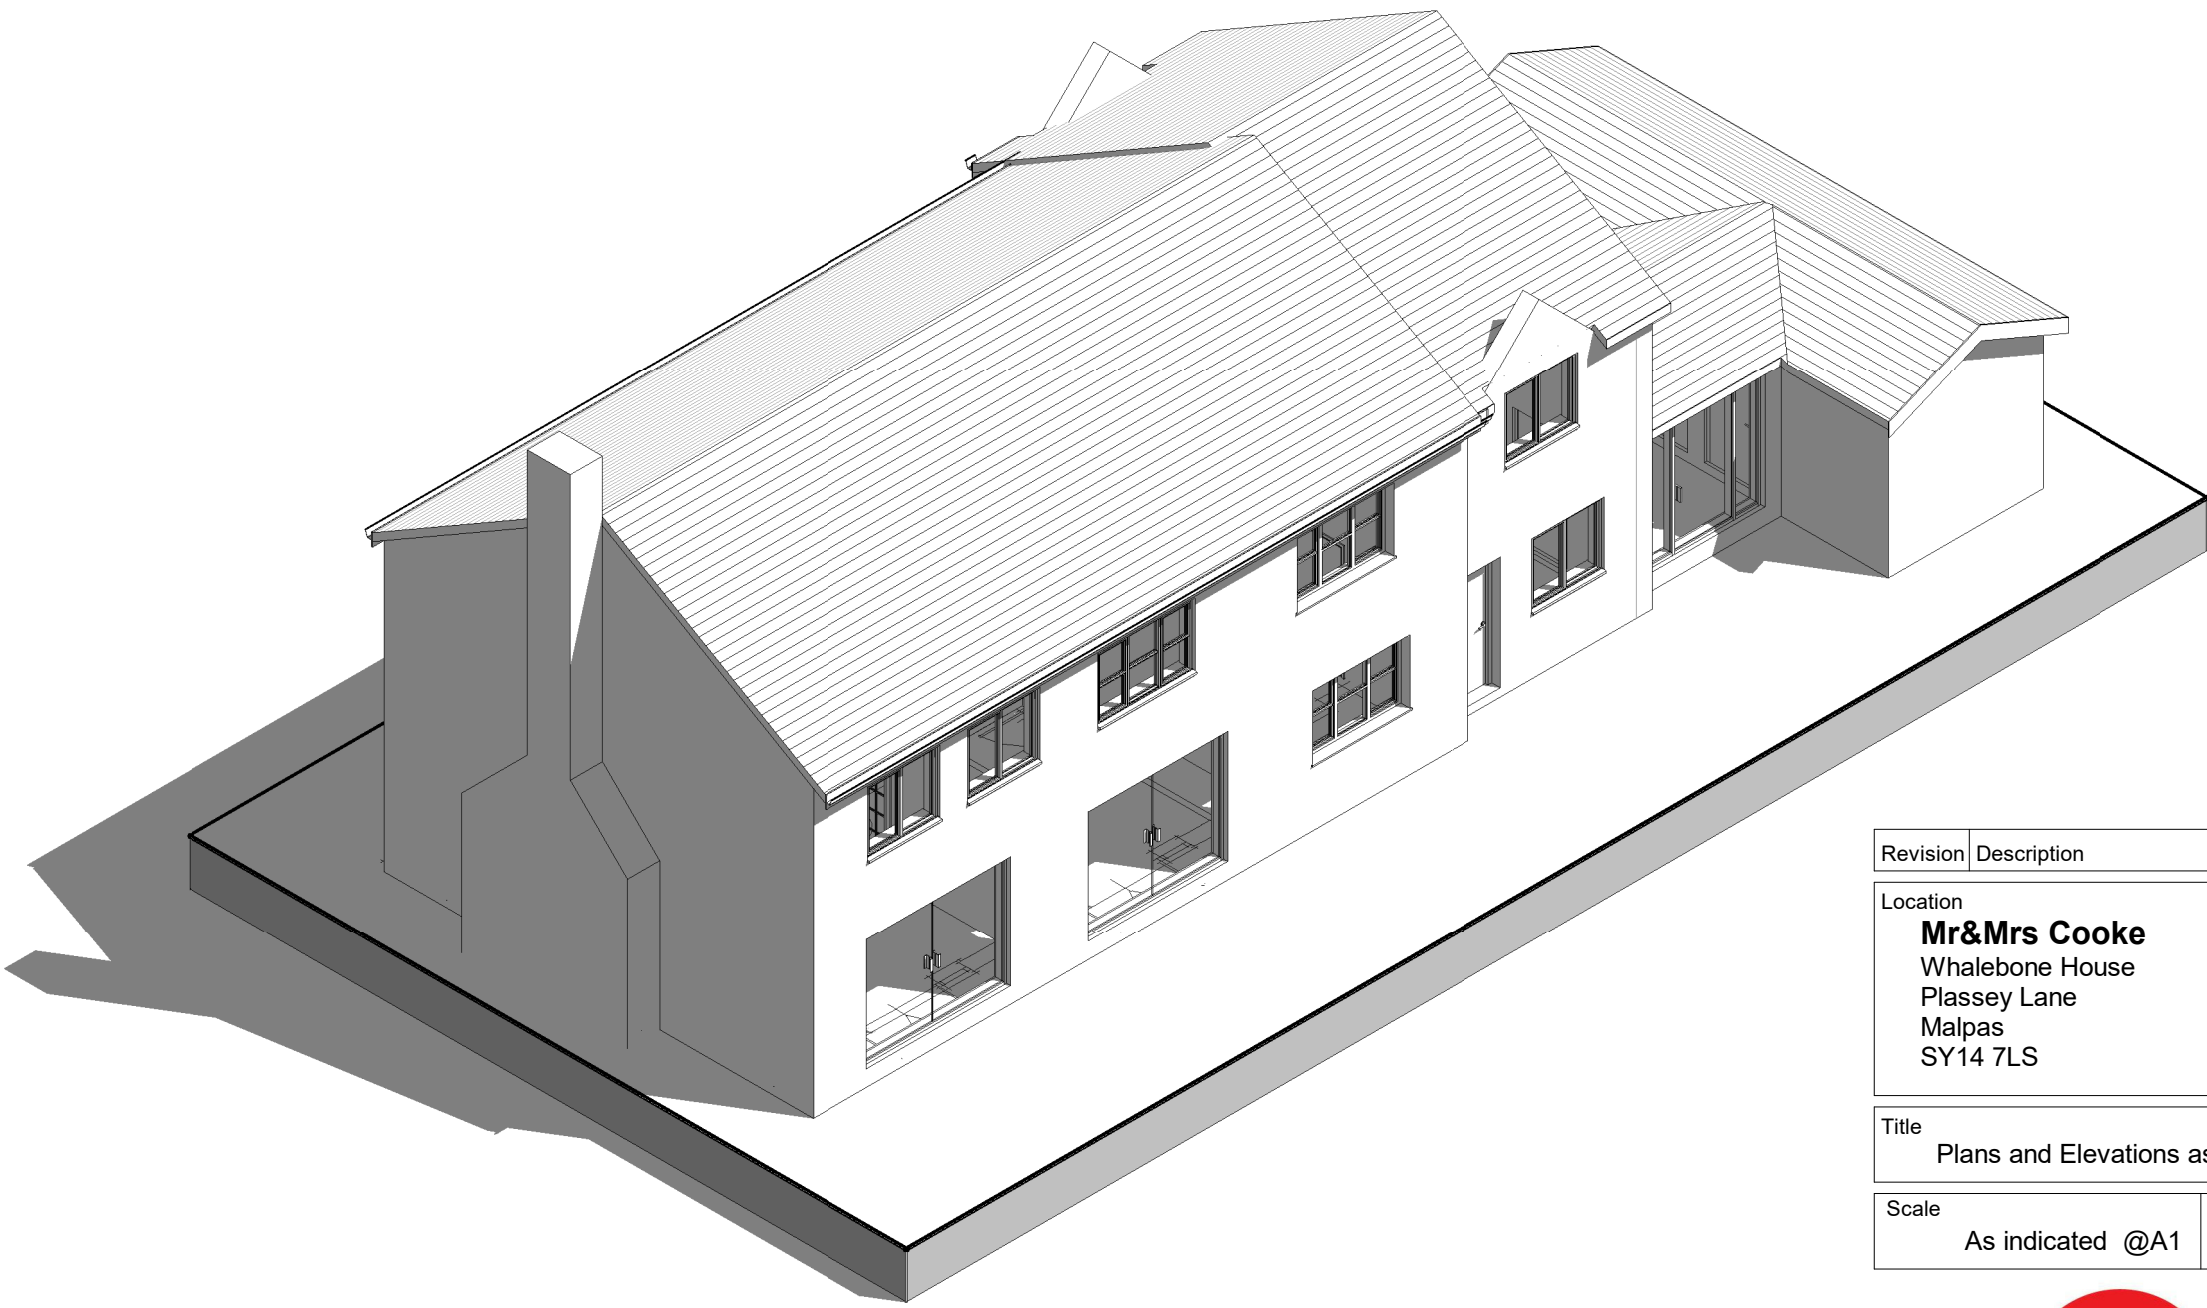

3D View

Revision	Description
Location	Mr&Mrs Cooke Whalebone House Plassey Lane Malpas SY14 7LS
Title	Plans and Elevations as Existing
Scale	As indicated @A1
Drawing No.	21496 P03
Revision	