




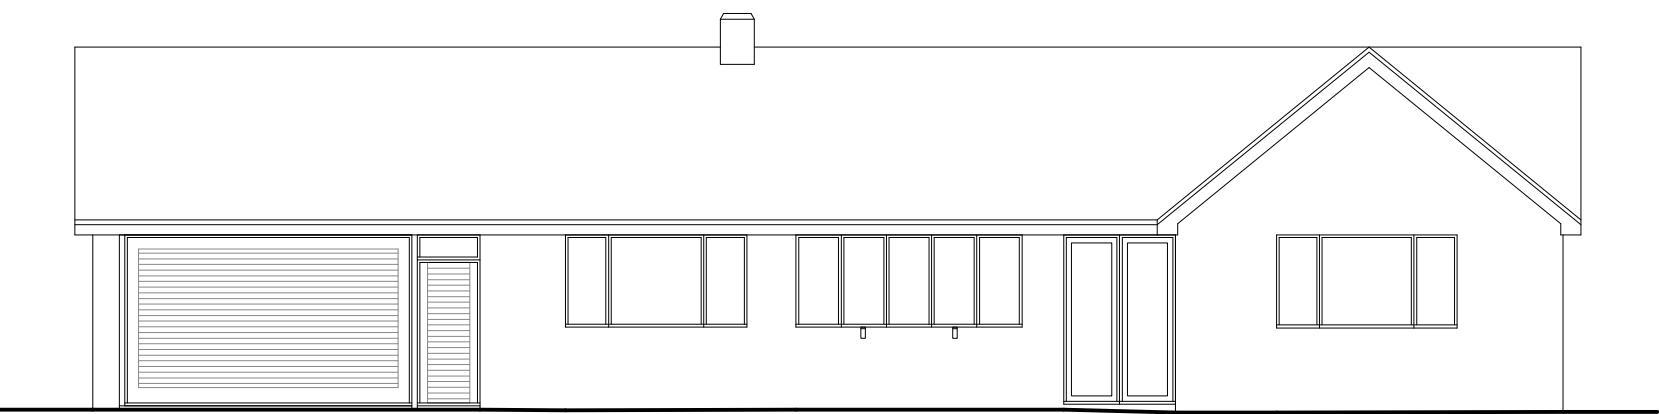


Front Elevation 1:100

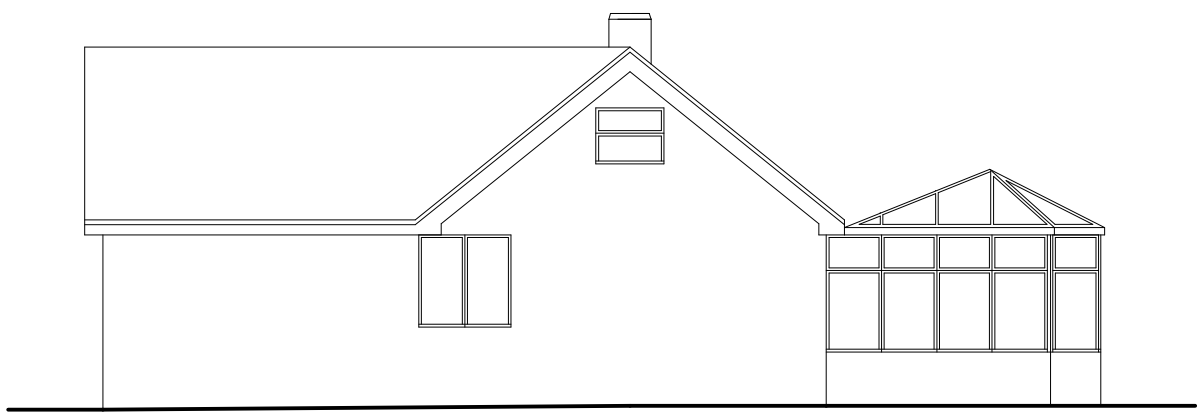


Side Elevation 1:100

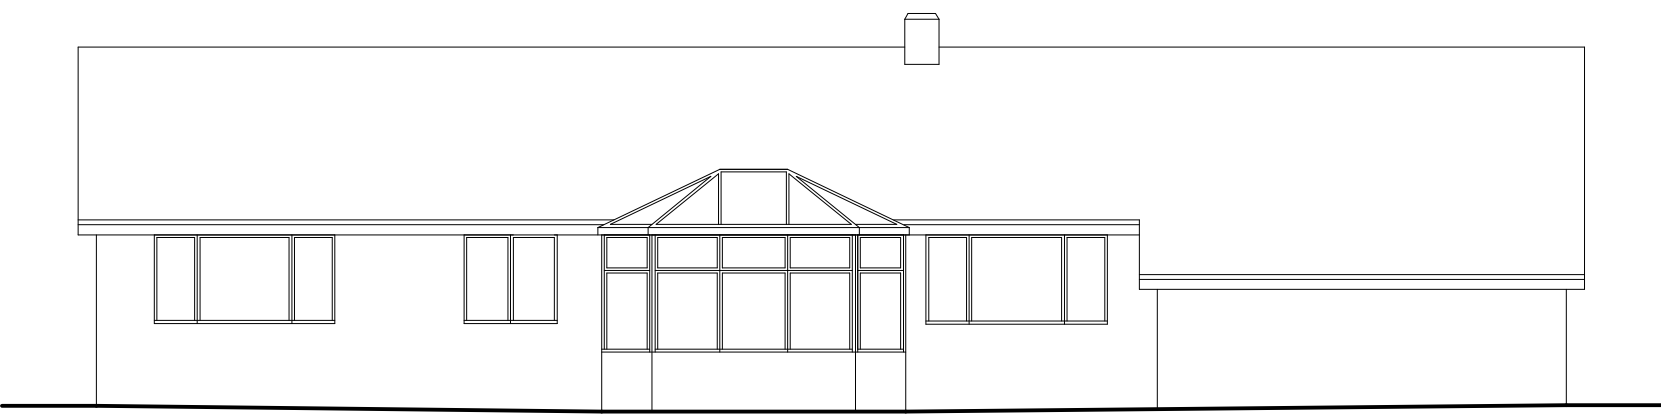

Rear Elevation 1:100

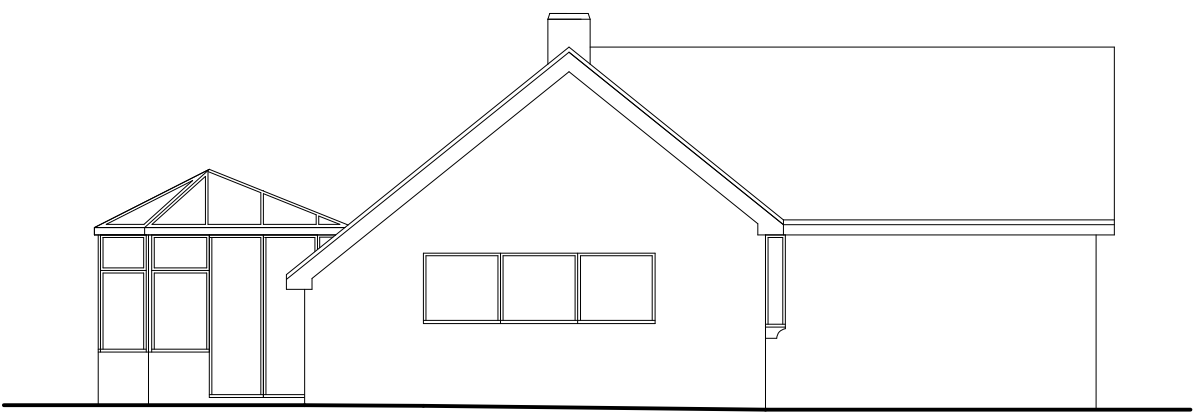

Side Elevation 1:100

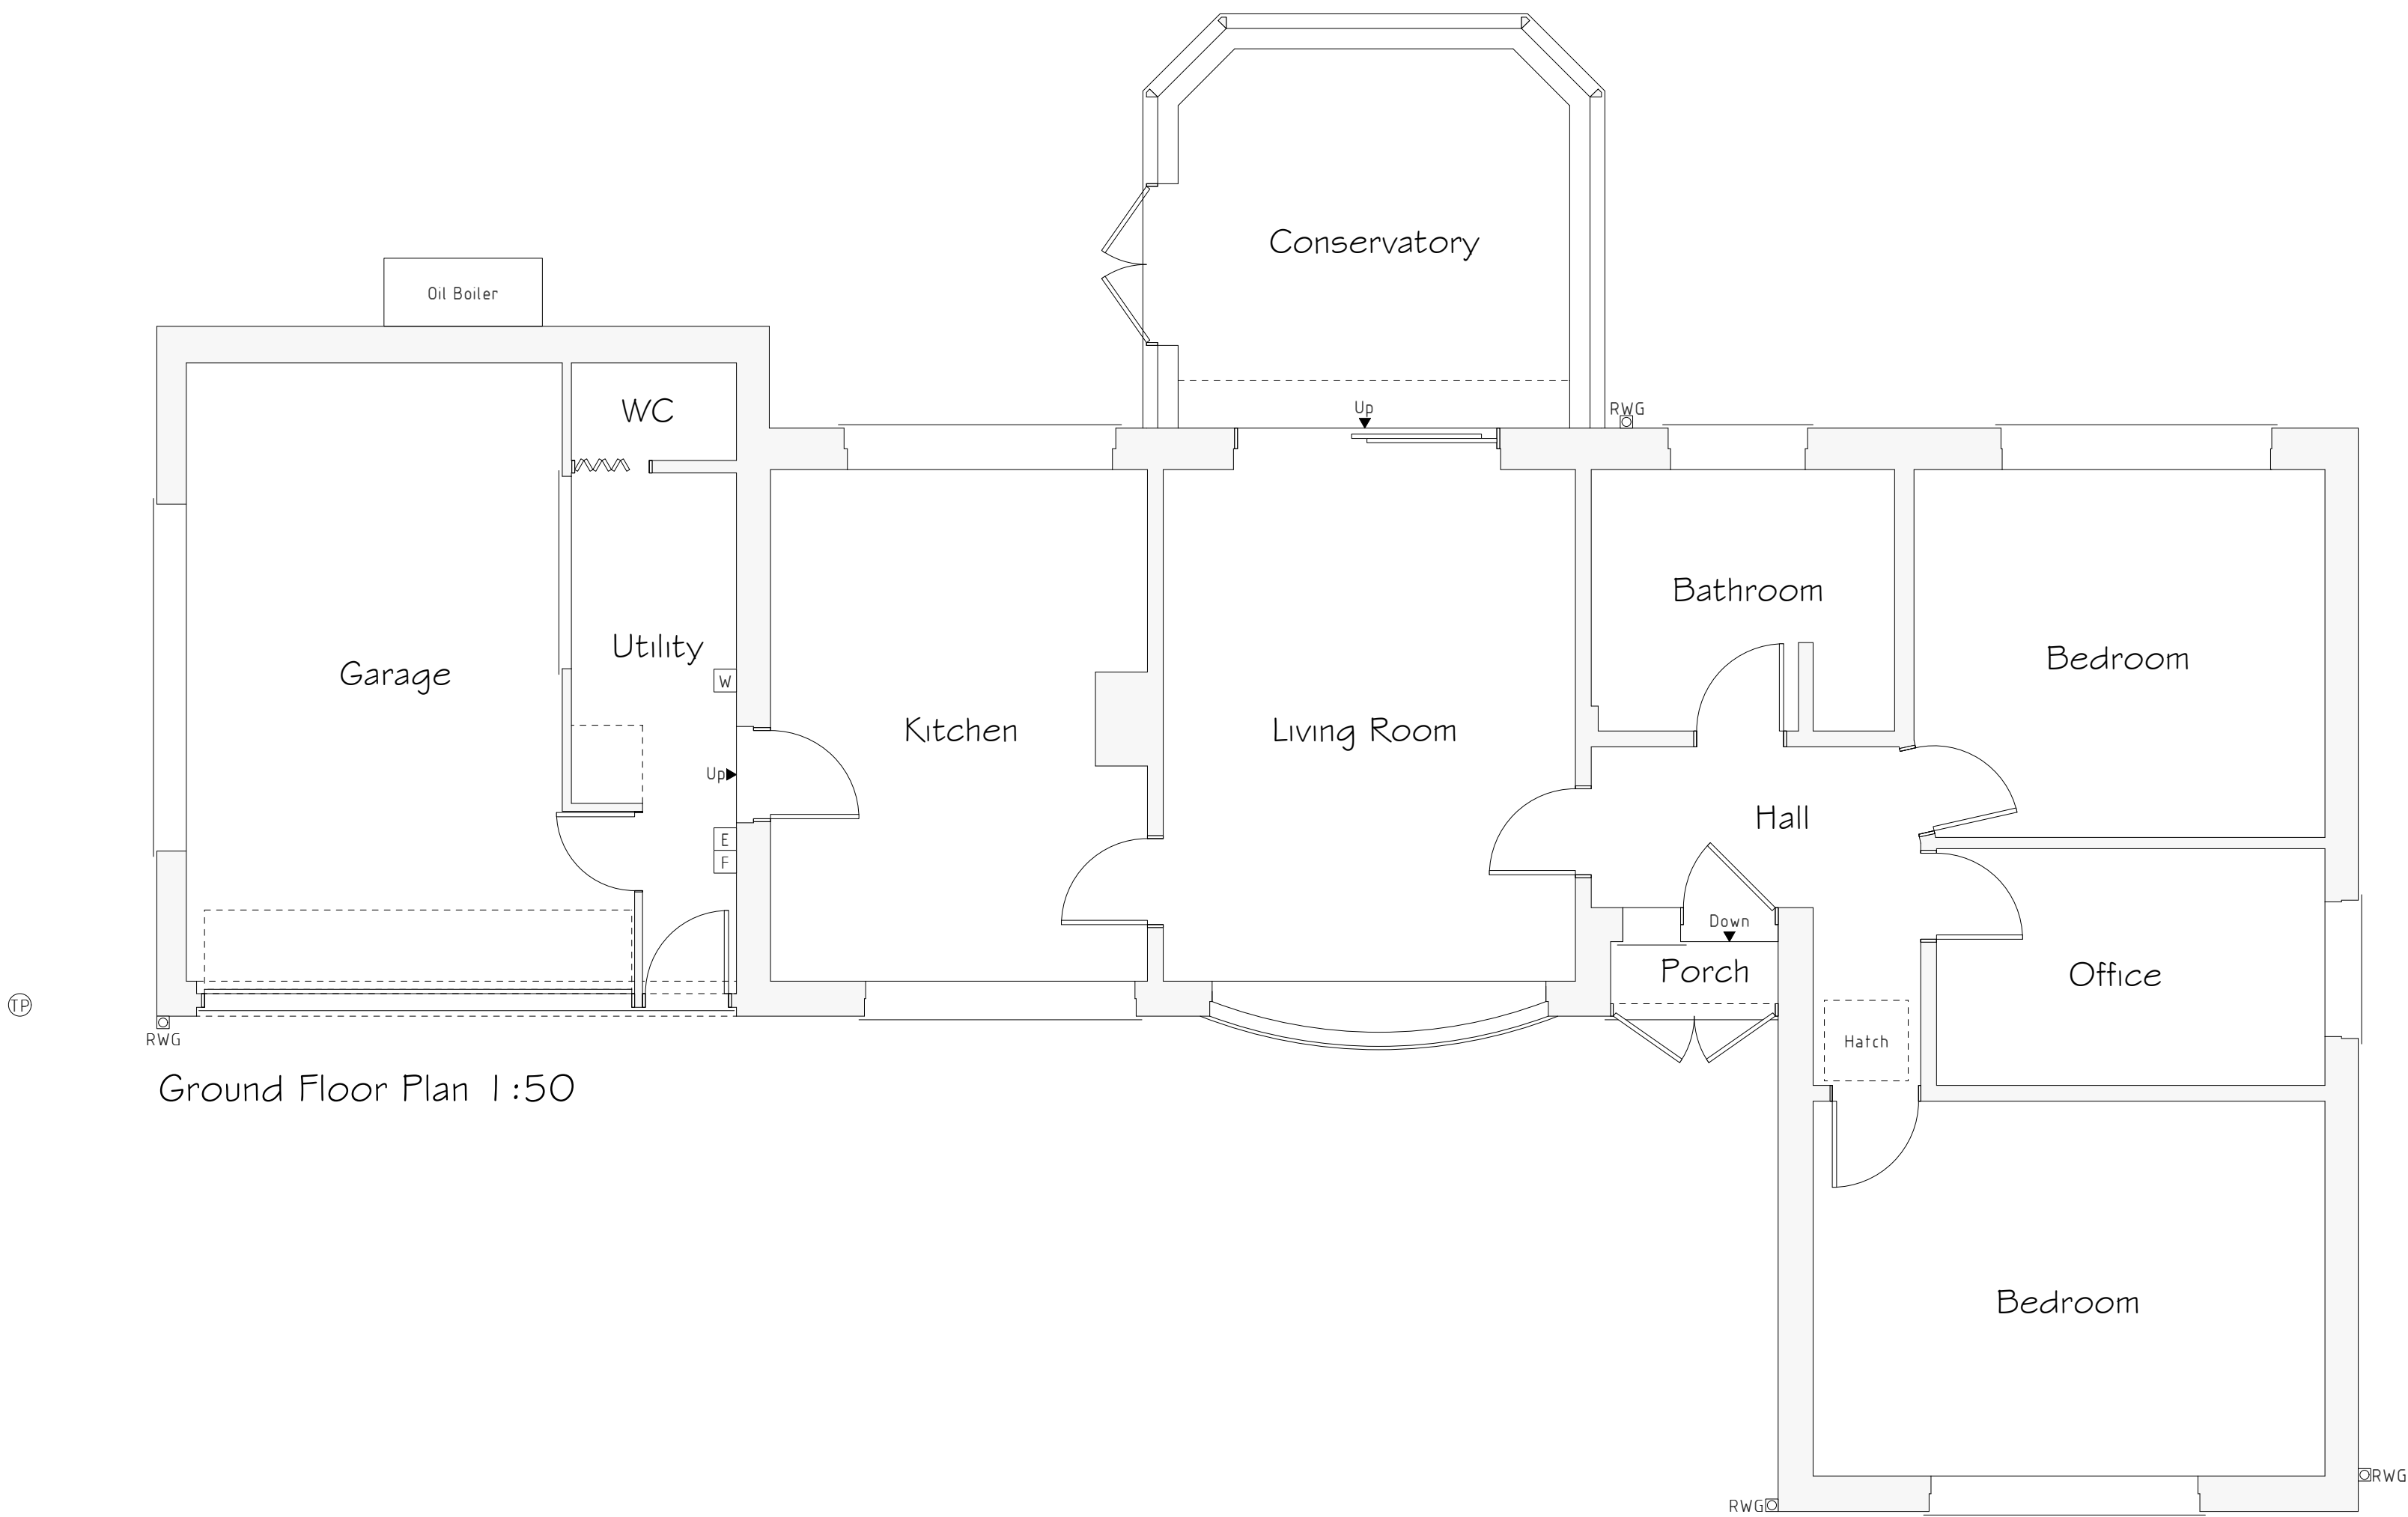

Services Key			
B	Existing Boiler Position		
E	Existing Electric Meter Position		
F	Existing Fuse Box Position		
W	Existing Stopcock Position		
RWG	Existing Rain Water Gully (RWG) Position		

Rev	Date	Detail	Initial

Project: Proposed Alterations to, Carmel, Ruthin Road, Bwlchgwyn, LL11 5UR.	
Title: Existing	Scale: (A1) 1:50 & 1:100

Drawn By: E.M.Jackson	Date: May 2021
Drawing No: G086/001	Sheet: 1 of 1



Office 3K4,
Redwither Business Tower,
Wrexham. LL13 9XT
Tel: 01978 356500
www.blueprintarchitectural.com
© copyright all rights reserved