


Notes | Sketch schemes may be based on plan information of unknown origin and is subject to verification and survey. Contractors must verify all dimensions on site before commencing any work or shop drawings. This drawing is not to be scaled. Use figured dimensions only. Ensure digital versions are plotted at 'Actual Size'. Building areas are liable to adjustment over the course of the design process due to ongoing construction detailing developments. Subject to statutory approvals and survey. The bar above is to check that the drawing has been printed to scale.

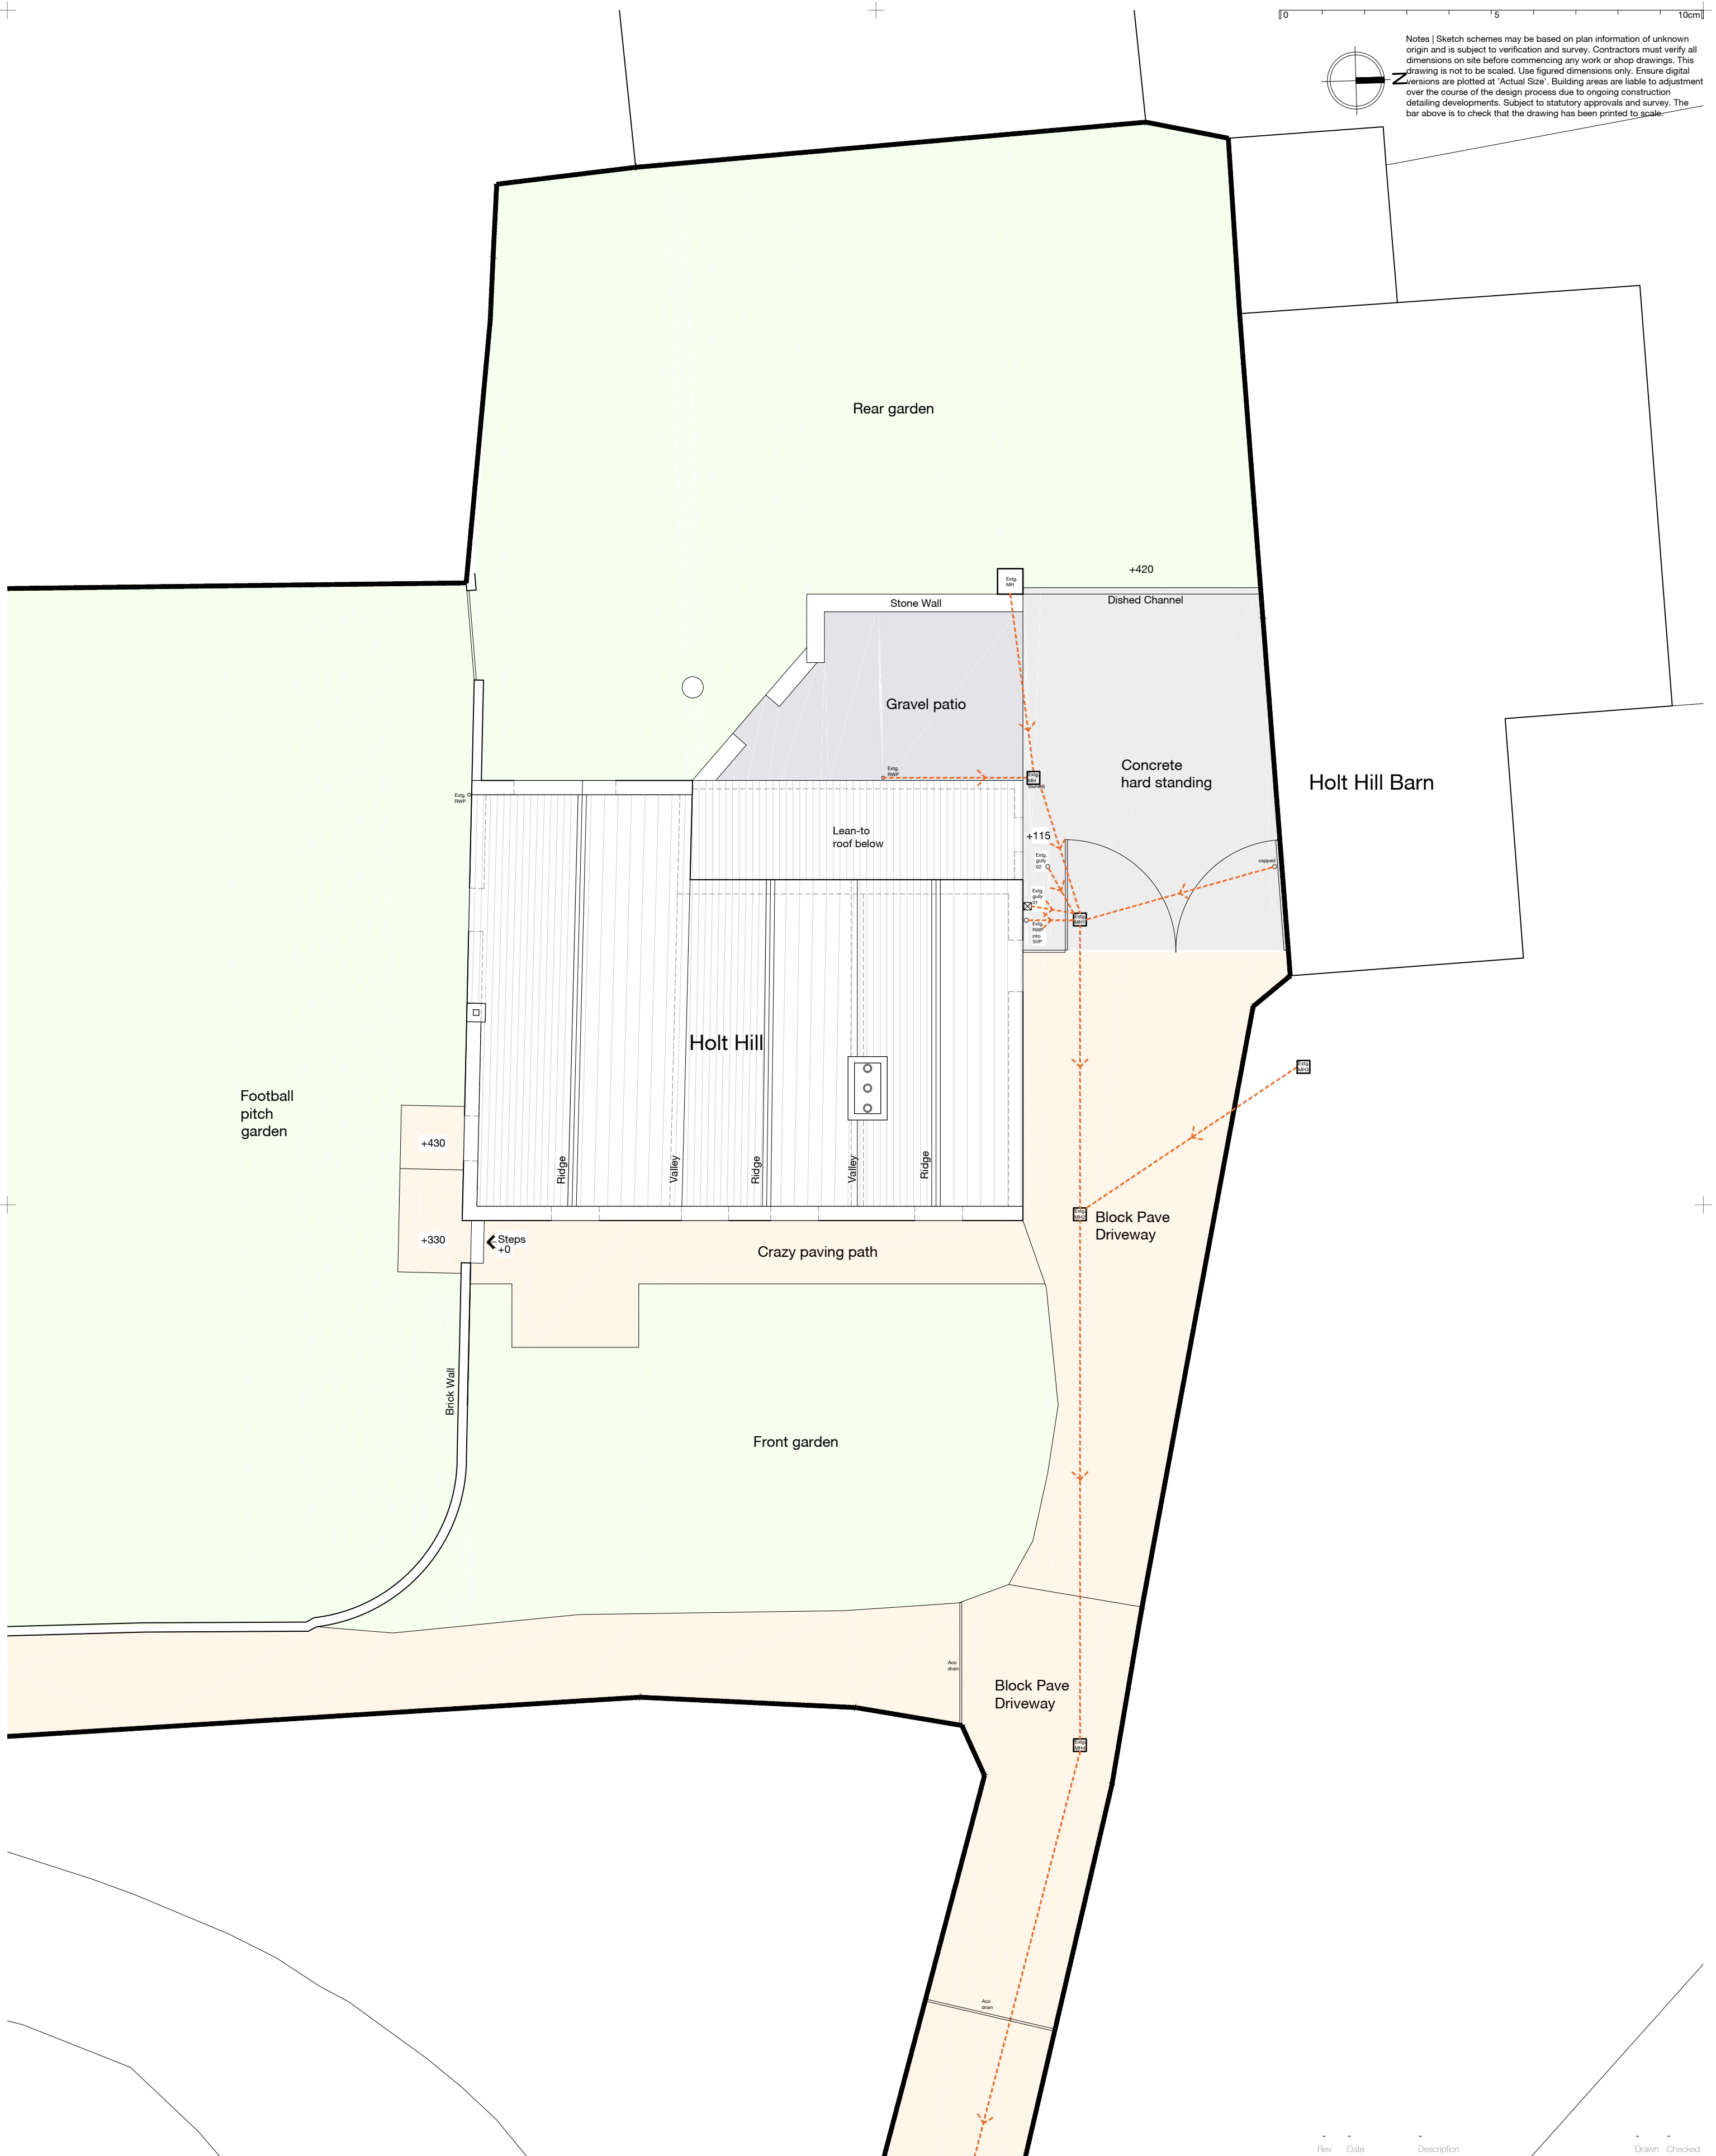

Existing Drainage System.

EXISTING SITE PLAN

Rev	Date	Description	Drawn	Checked
Project	For & on behalf of Irwin Mitchell Holt Hill, Green Street, Holt, Wrexham			
Drawing	Existing Site Plan			
Client	CE			
BIM Suitability Description			BIM Suitability Code	
SUITABLE FOR INFORMATION			S2	
Status	planning			
Date	Aug '21			
Drawn	wcc			
Checked	rsg			
Scale (A2)	1:100			
Project	Originator	Discipline	Drawing No	Rev
0759	EA	A	PL102-	