



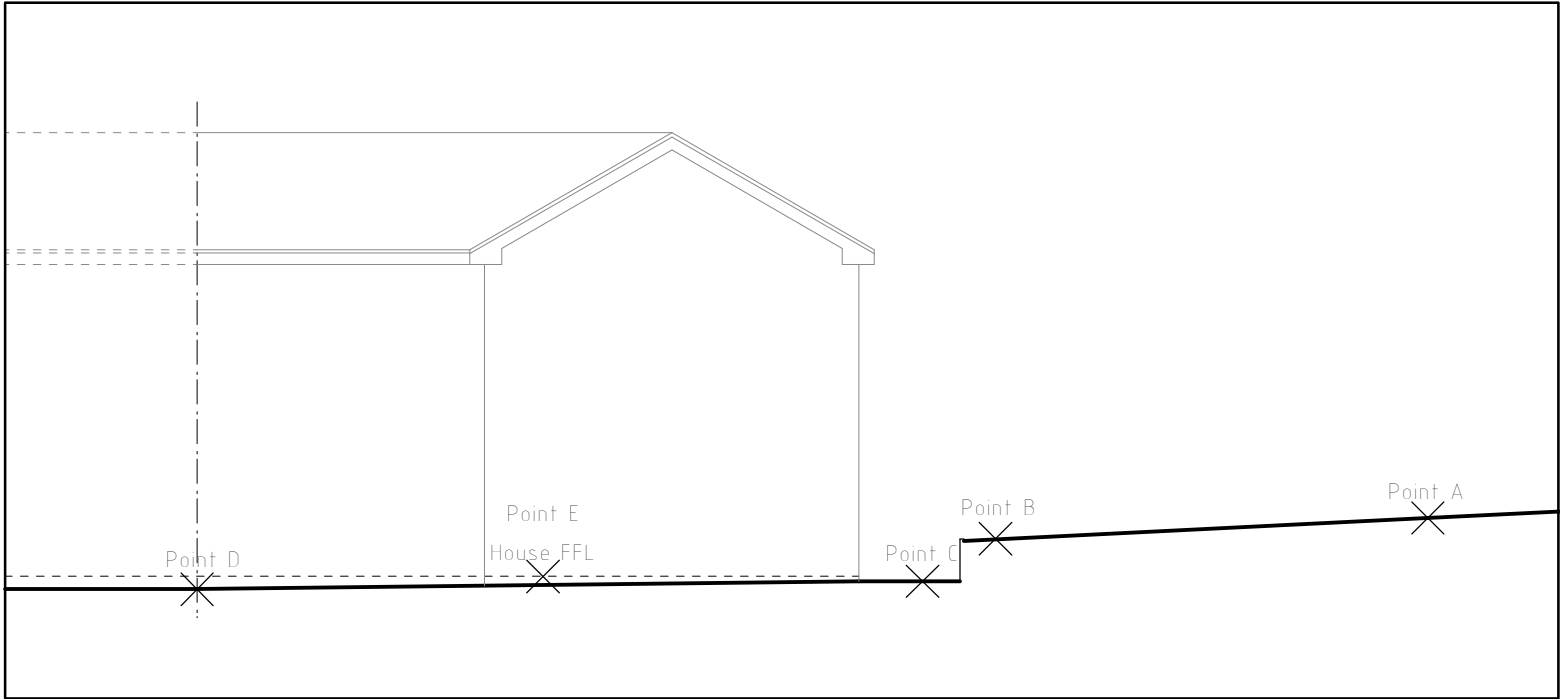


Point	Level
A	10.000
B	9.722
C	9.161
D	9.055
E (House FFL)	9.255

Section Z-Z 1:100

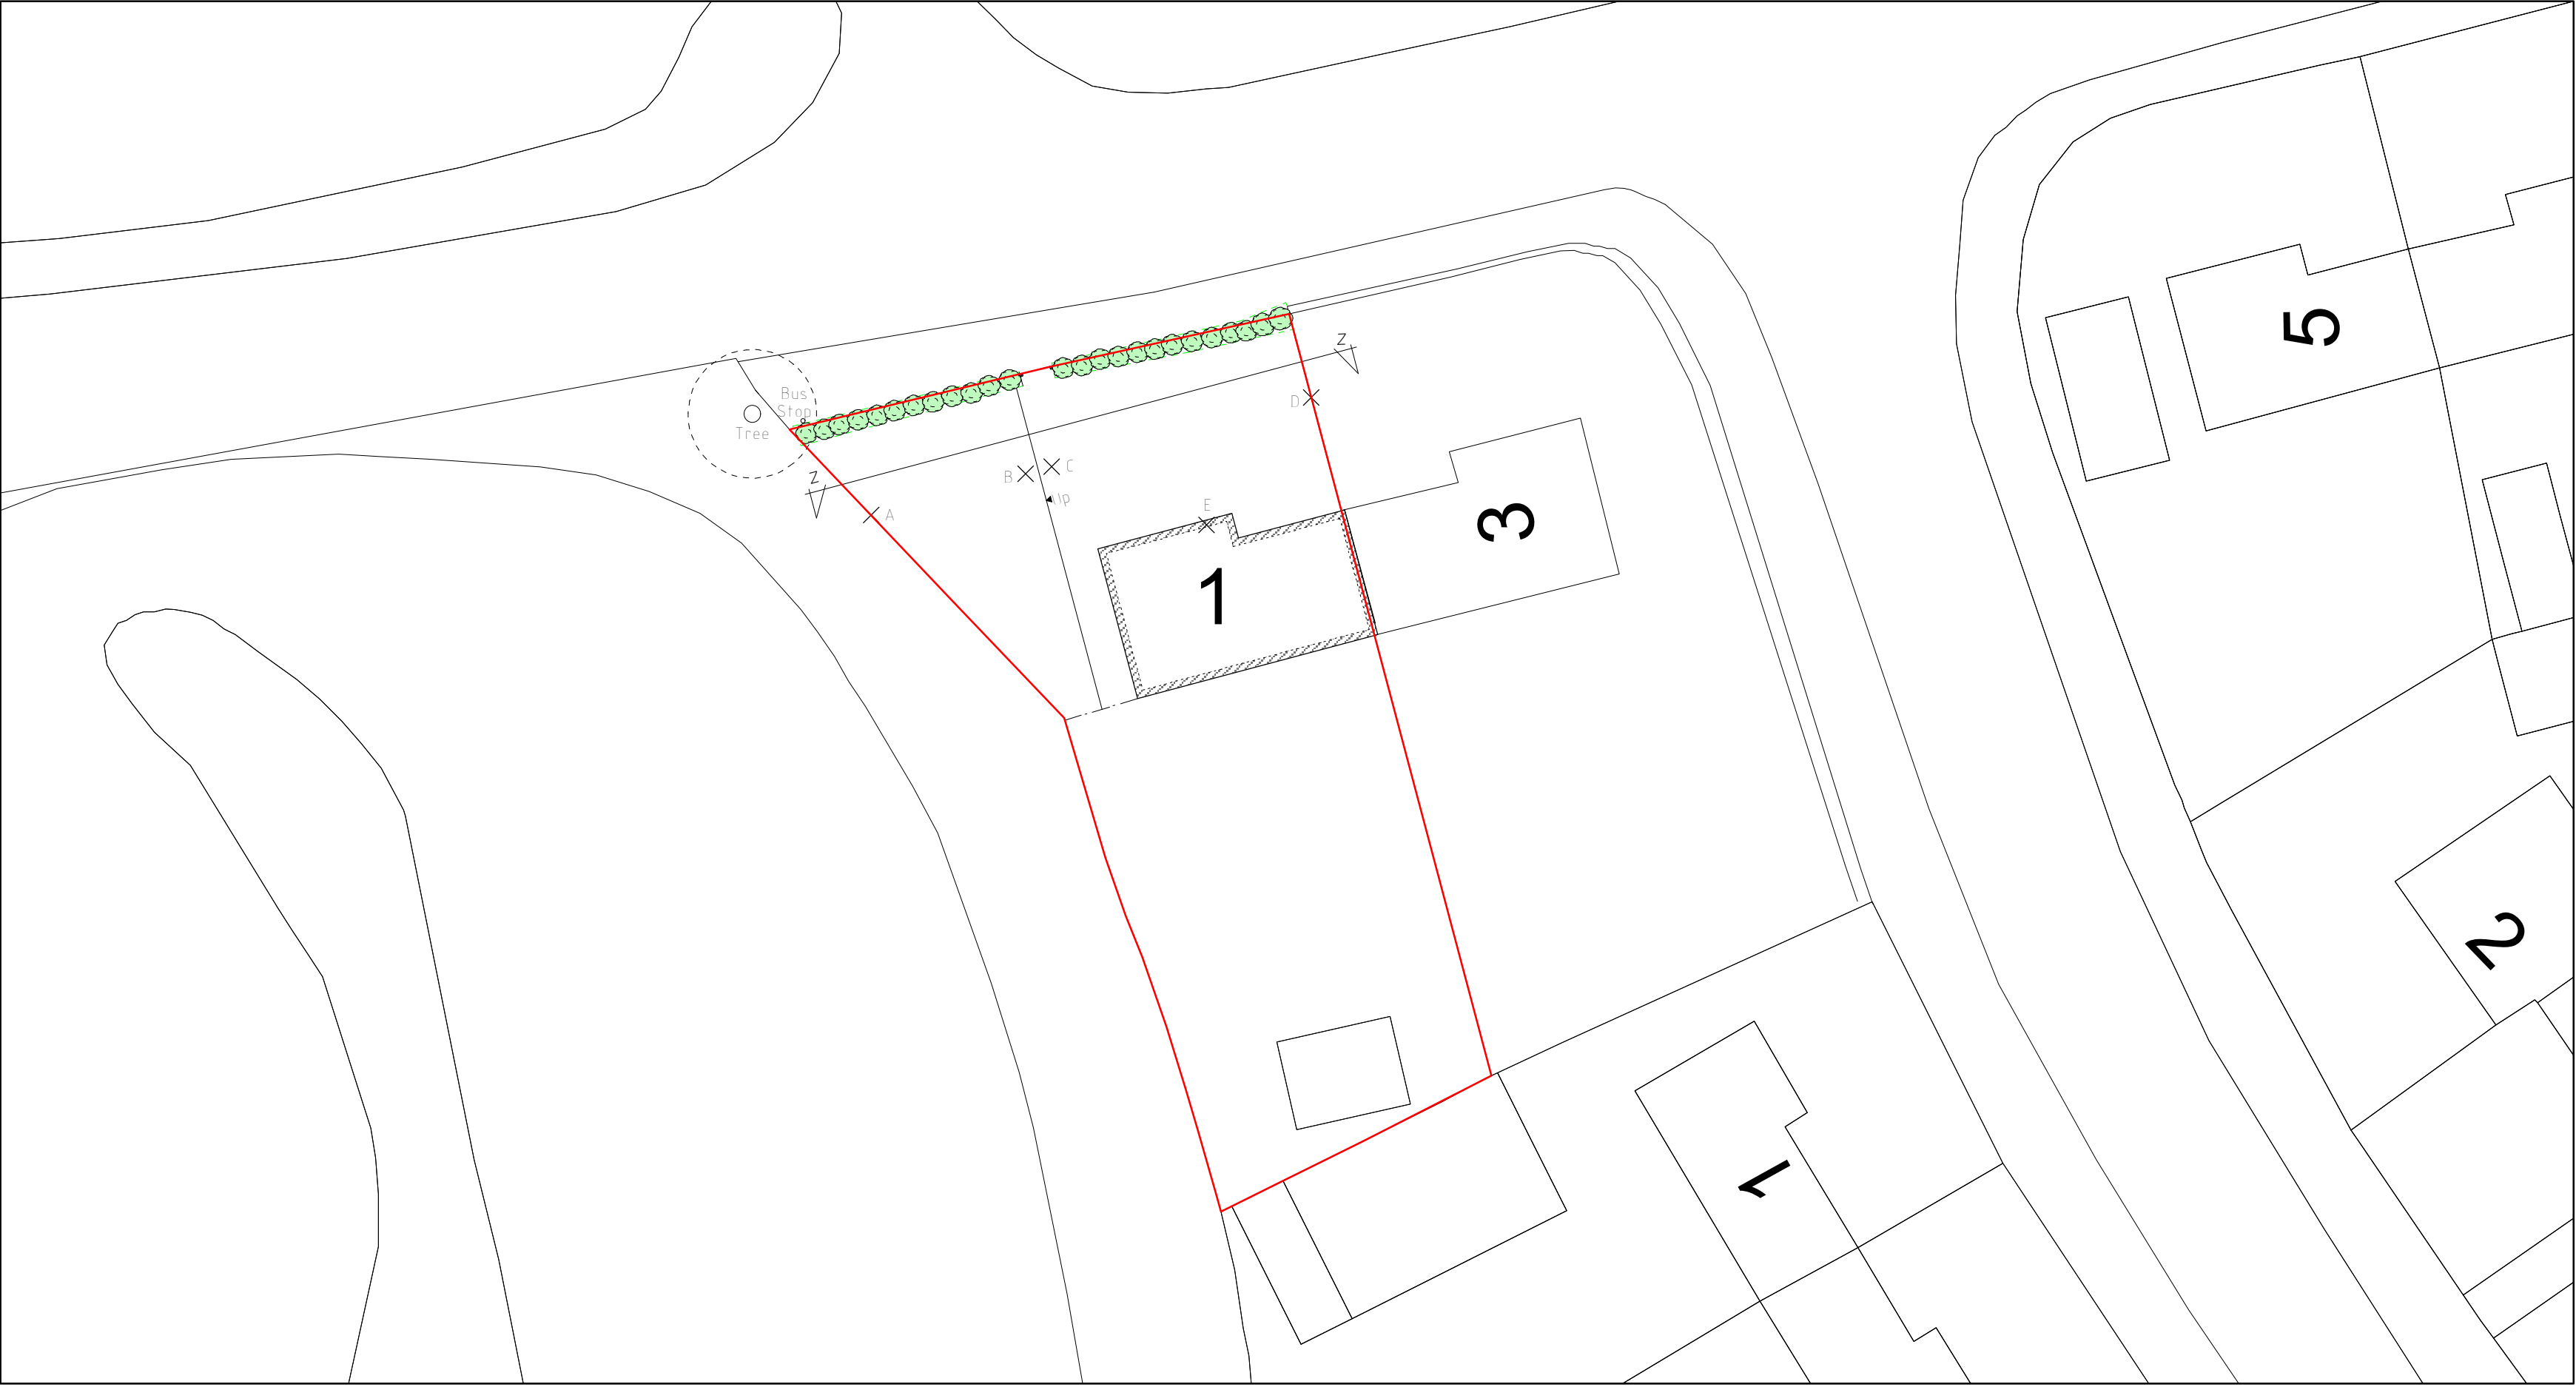

Site Plan 1:200

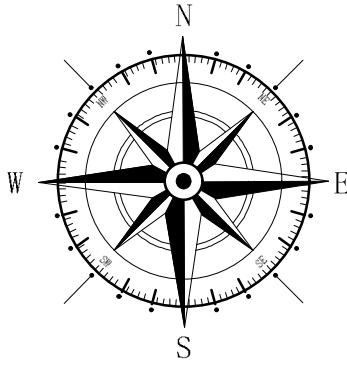

Key
— Application Site

Rev	Date	Detail	Initial

Project:
Proposed Alterations to
access at,
1 Heol Y Parc, Bradley,
Wrexham, LL11 4BS

Title: Existing:
Site Plan & Section

Scale: (A2)
1:200 &
1:100

Drawn By:
E.M.Jackson

Date:
April 2022

Drawing No:
D128/001

Sheet:
1 of 1

blueprint
architectural services



Office 3K4,
Redwither Business Tower,
Wrexham. LL13 9XT
Tel: 01978 356500
www.blueprintarchitectural.com

© copyright all rights reserved