


24 Cardigan Road, Wrexham.

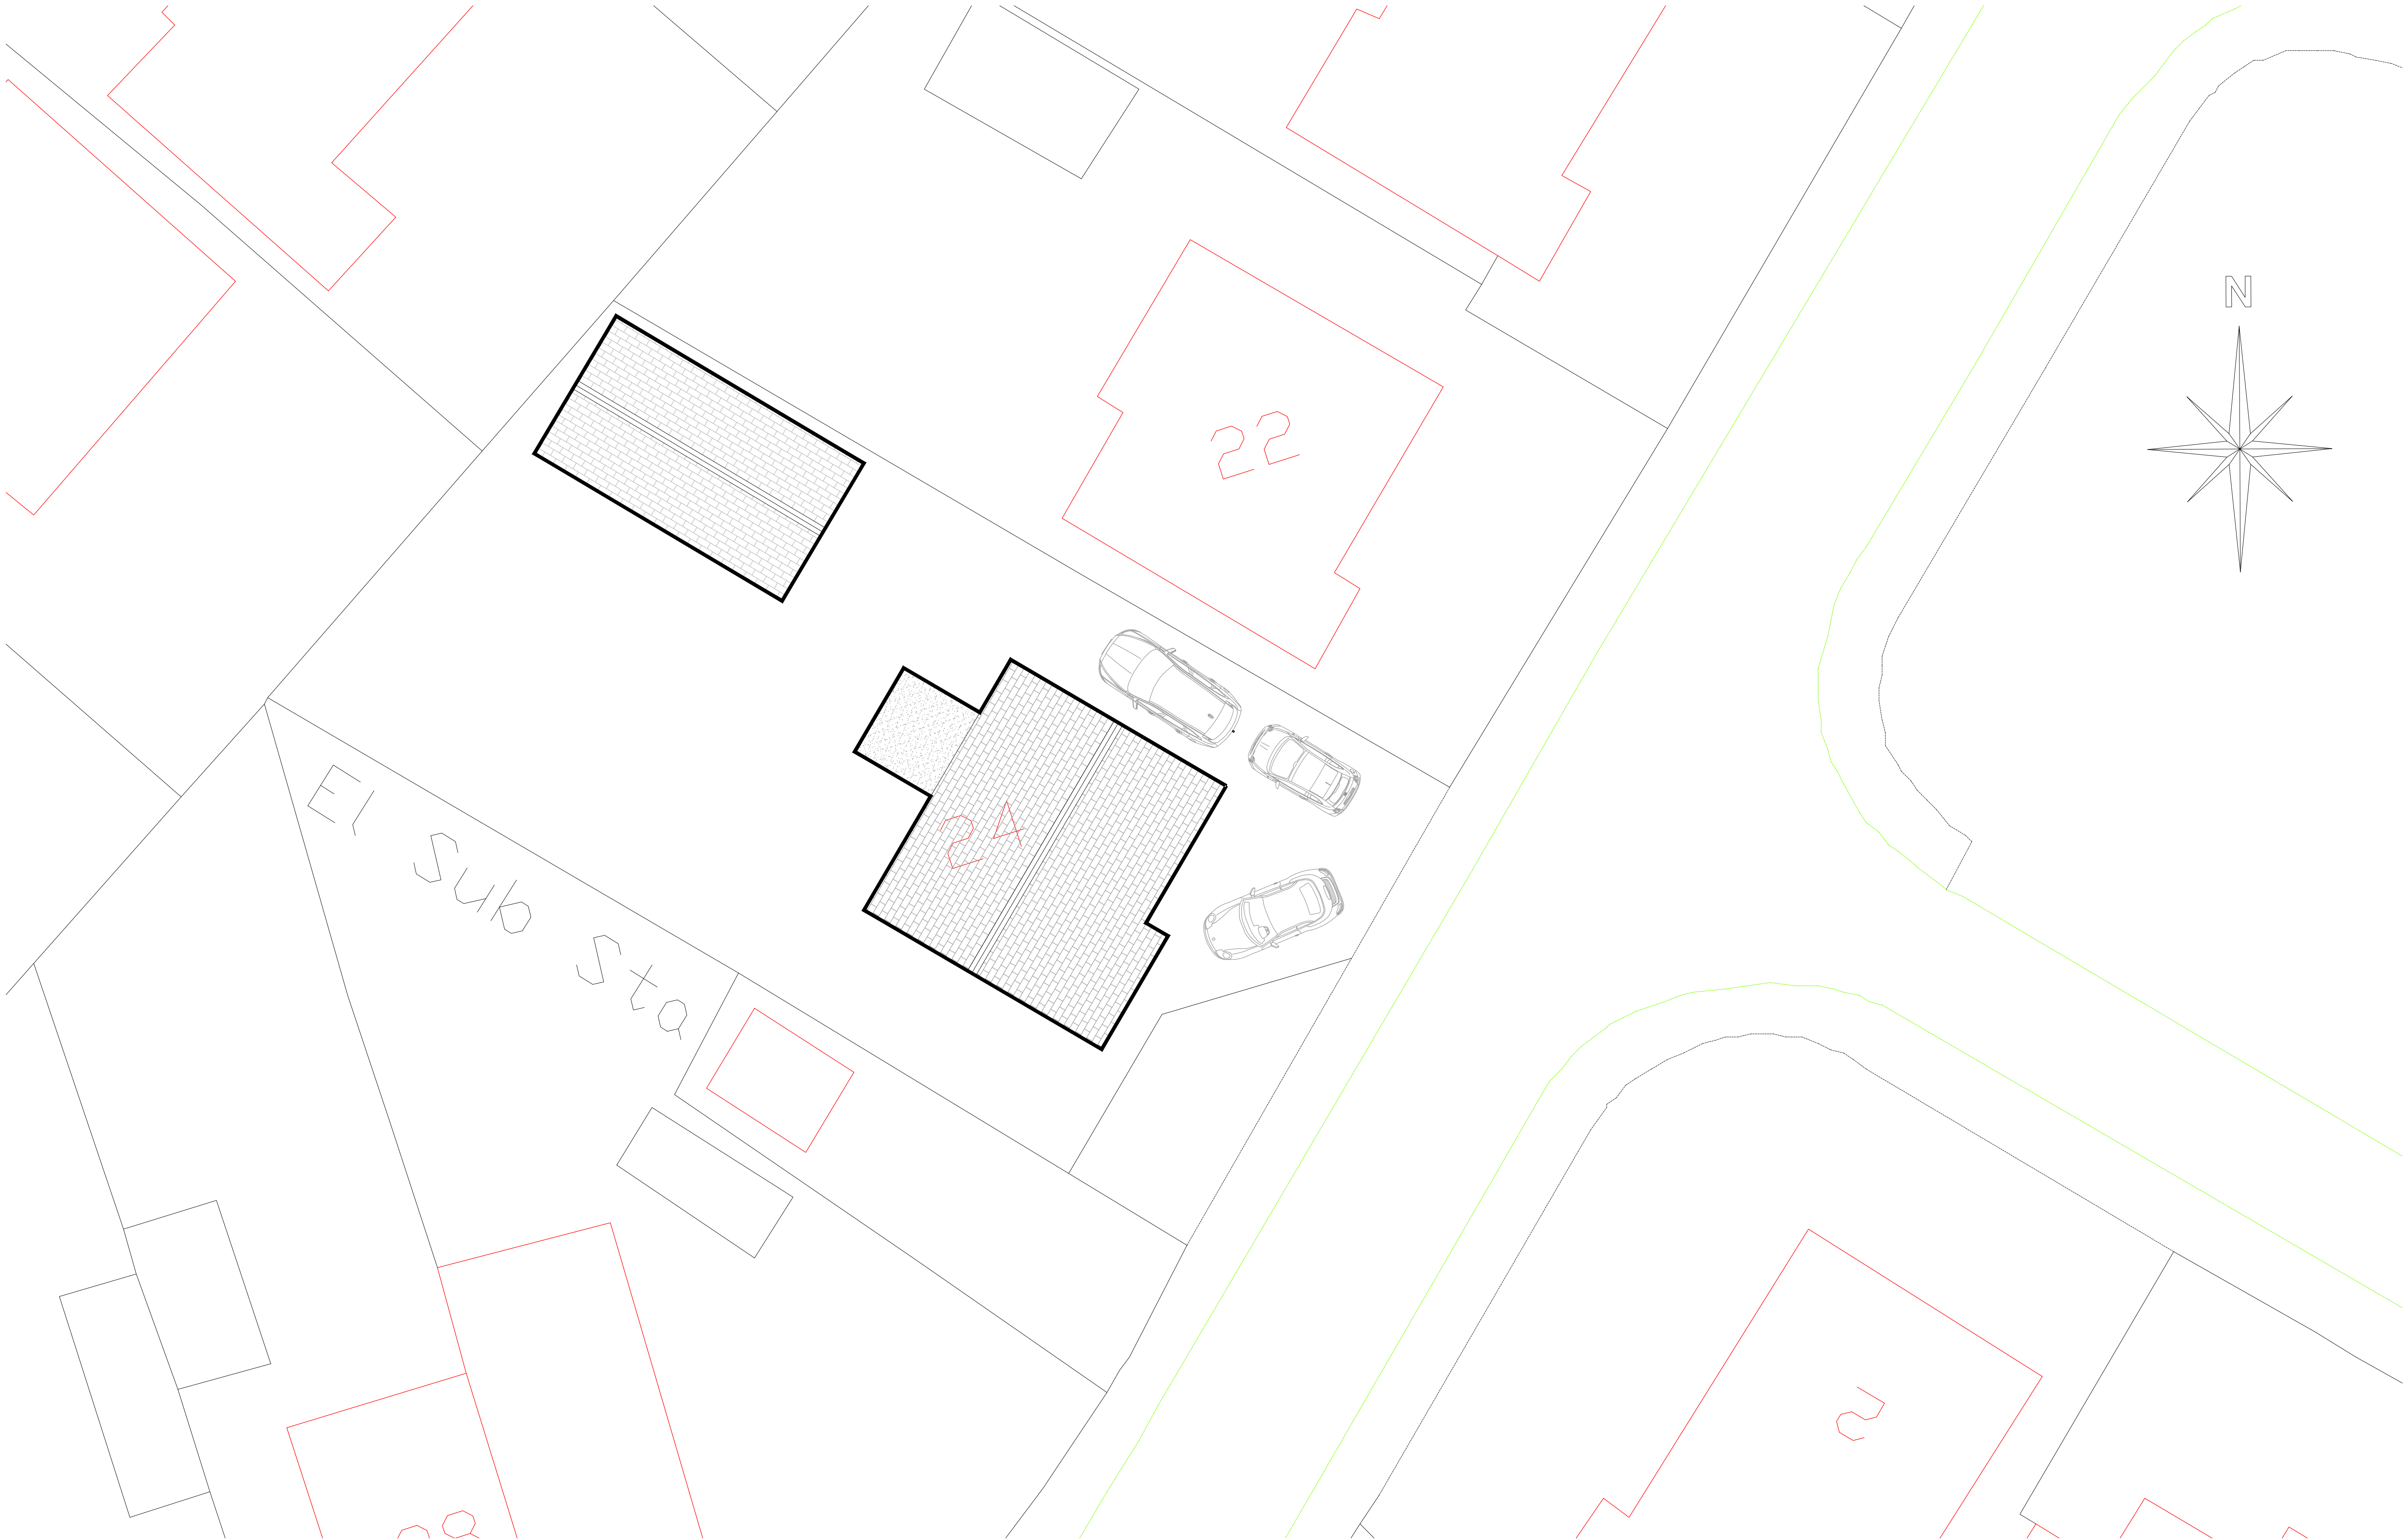

Proposed Site Plan
Scale 1:100

 CULLIS-ARCHITECTURAL-DESIGN 25 Sunningdale Close Wrexham North Wales LL13 9QU T 01978 264376 M 07791 480768 E ajones540@btinternet.com	Client: Mr. C. Darlington.			
	Drawing Title: Proposed Site Plan.			
	Job Title: Proposed Garage to 24 Cardigan Road, Wrexham.			
	Date: Jan 2022	Scale: 1:100 at A1	Rev:	Draw No: PD231/02