




3D Perspective of Street Elevation

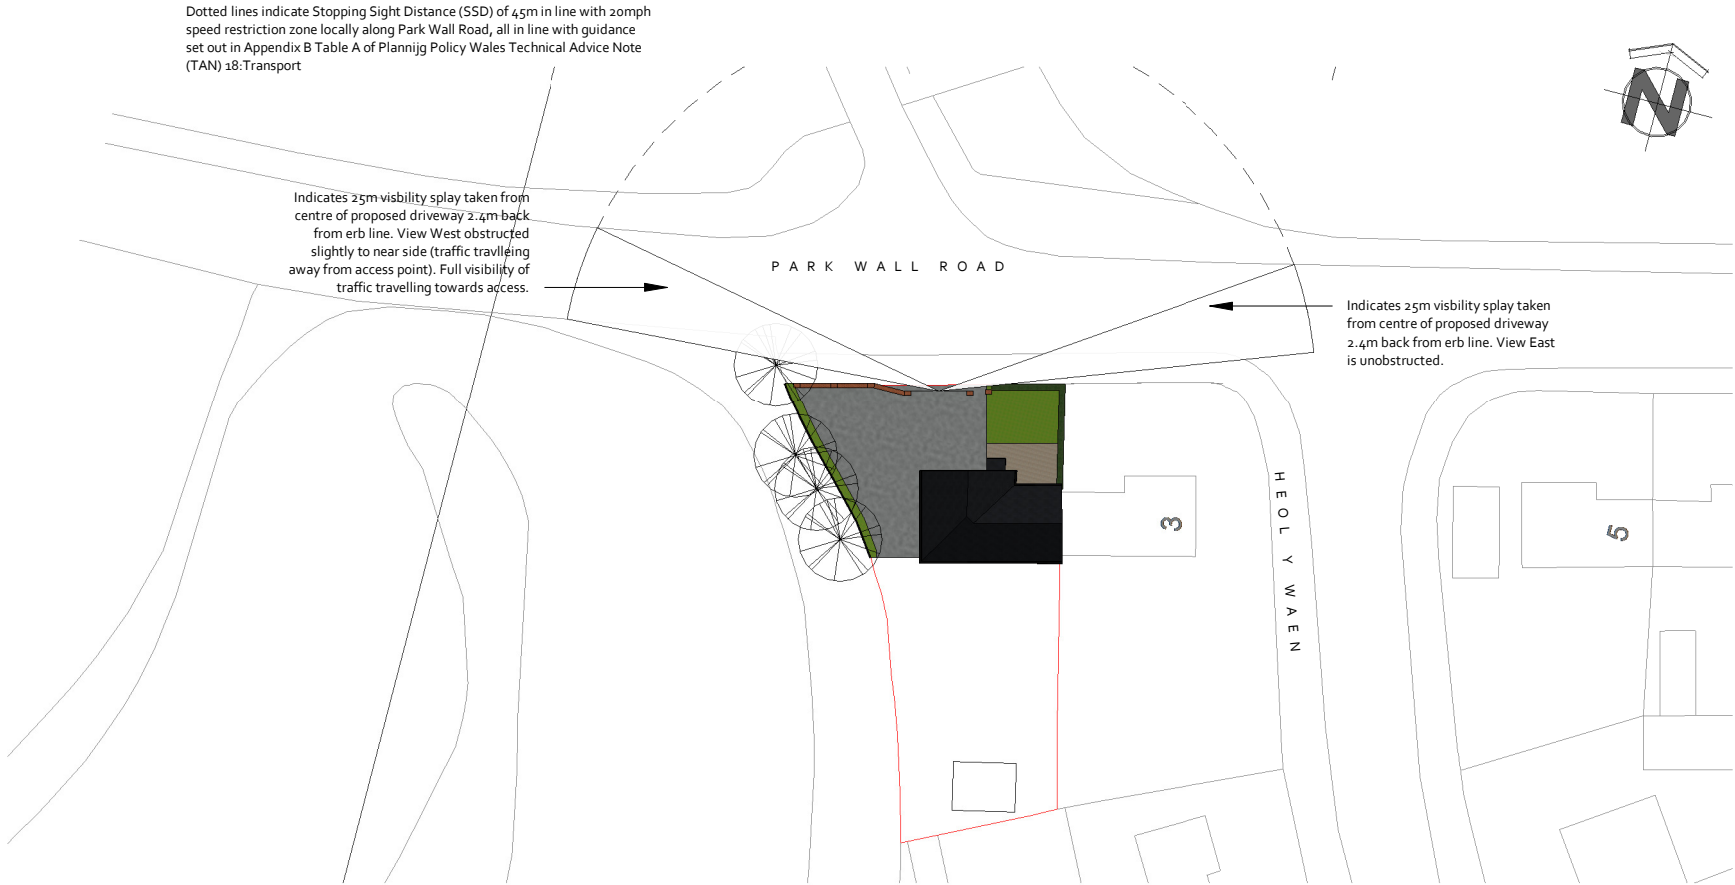

Block Plan
1 : 500




Proposed Street Elevation
1 : 100

Existing headgerow to front boundary to remain to part (as indicated).

New pedestrian gate with brickwork piers to either side.

New iron gates to driveway to provide secure boundary but with good visibility and to increase aesthetic appearance of the street scene.

New facing brickwork piers and low level wall to front elevation, all to match existing house as closely as possible. Piers to be approx. 1500mm high with lower section approx. 900mm above footpath level.

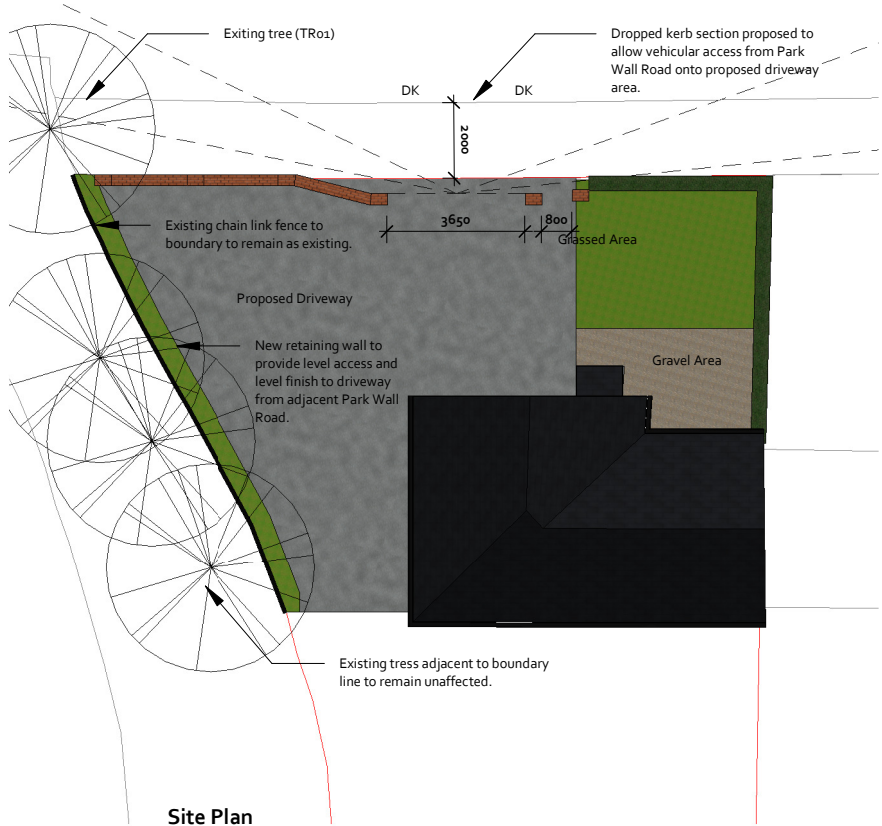

Site Plan
1 : 200

DESIGN IN SAFETY DESIGN IN SAFETY 57 CHARLES STREET, BRYMBO, WREXHAM, LL11 5FL www.designinsafety.net admin@designinsafety.net 07734037453 CIAT association of project safety Certified CMaPS		
CLIENT: MR SCOTT DAVIES		
ADDRESS: 1 HEOL Y PARC, BRADLEY, WREXHAM, LL11 4BS		
DRAWING TITLE: PROPOSED DETAILS		
PROJECT NO: DIS_AD_0107	DRAWING NO: DIS_AD_0107_02	
SCALE AT A3: As indicated	DATE: 07/06/2021	REVISION: A
All designs are the sole property of Design In Safety and may not be used without written agreement. Any discrepancies must be reported to Design In Safety for clarification. Do not scale off drawings. Site check dimensions are to be taken prior to works commencing.		