



Proposed Front Elevation
1 : 200








Proposed Side Elevation
1 : 200




Proposed Rear Elevation
1 : 200



Proposed Side Elevation
1 : 200

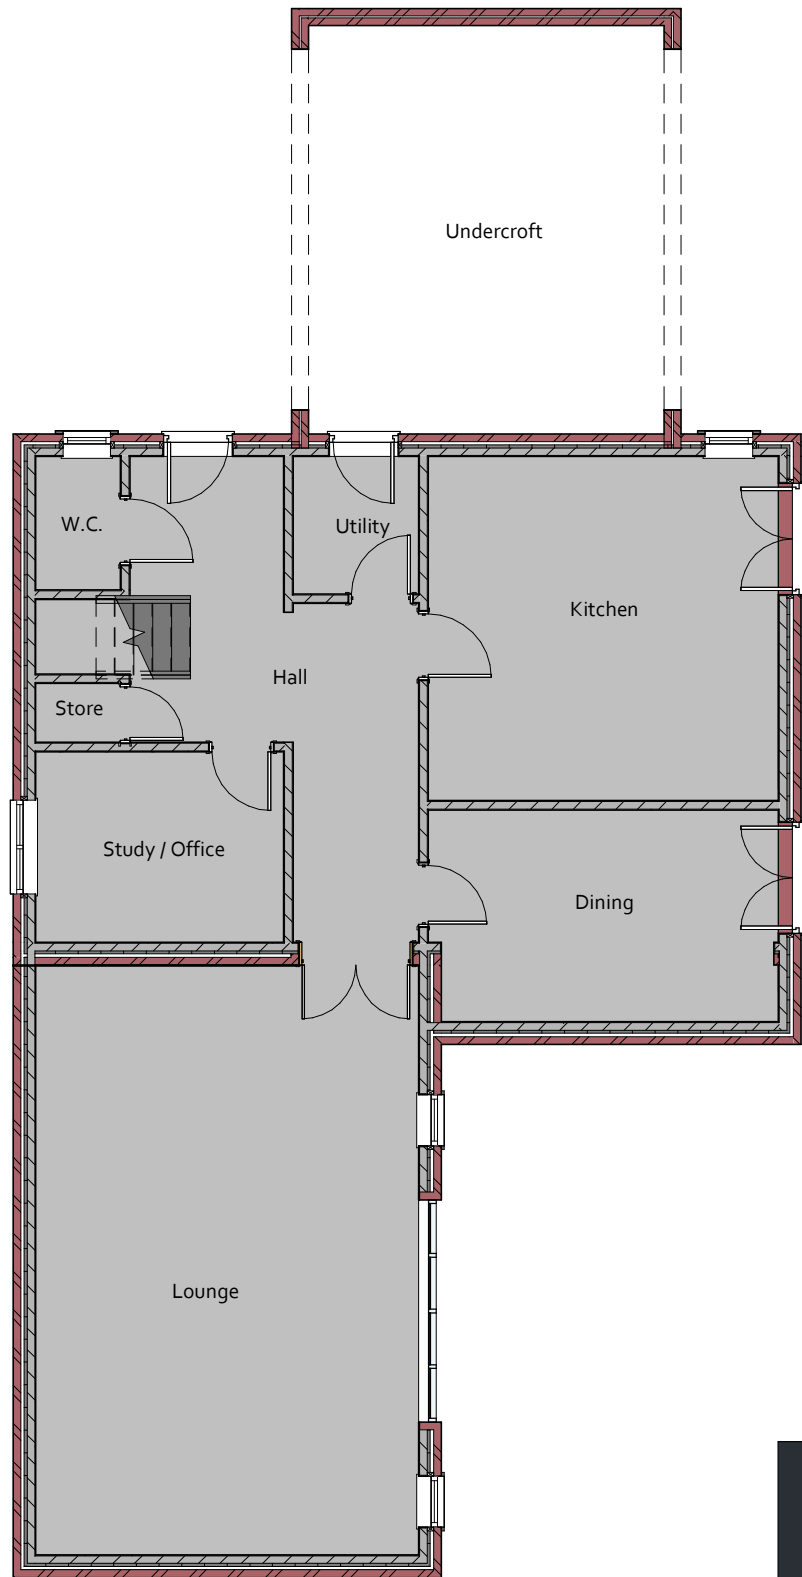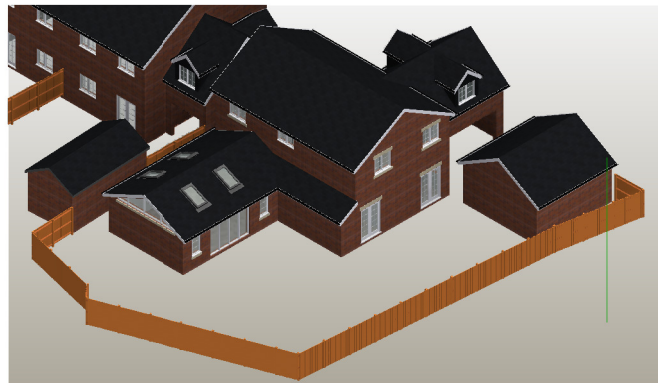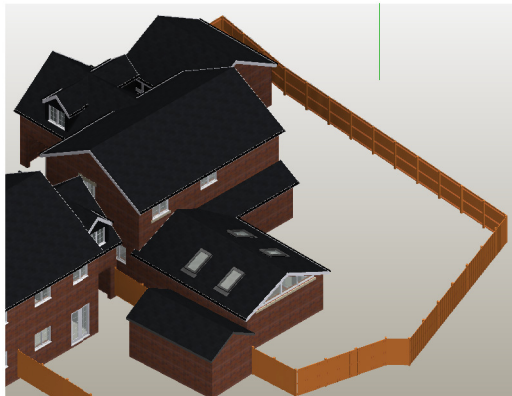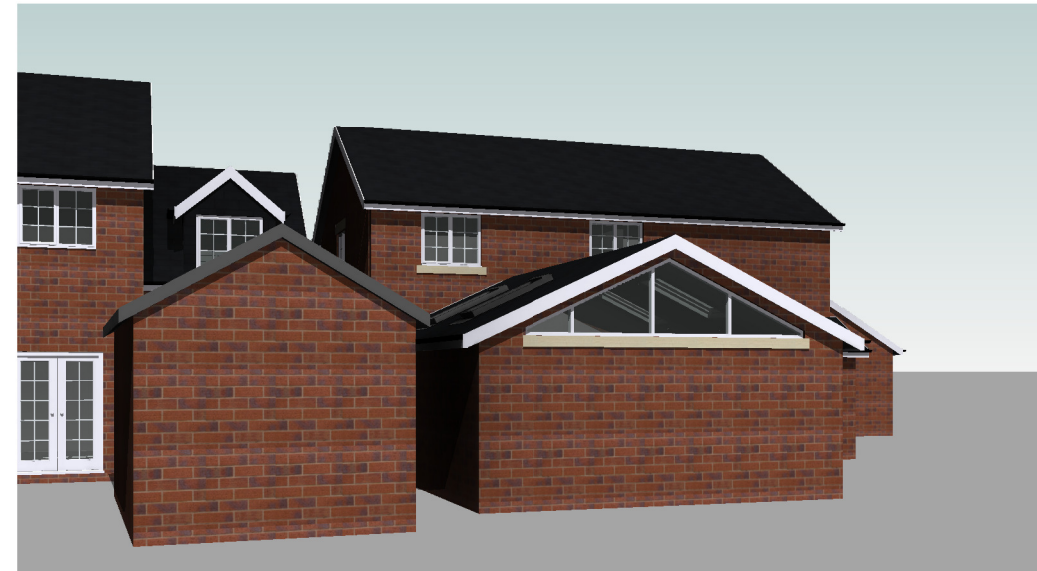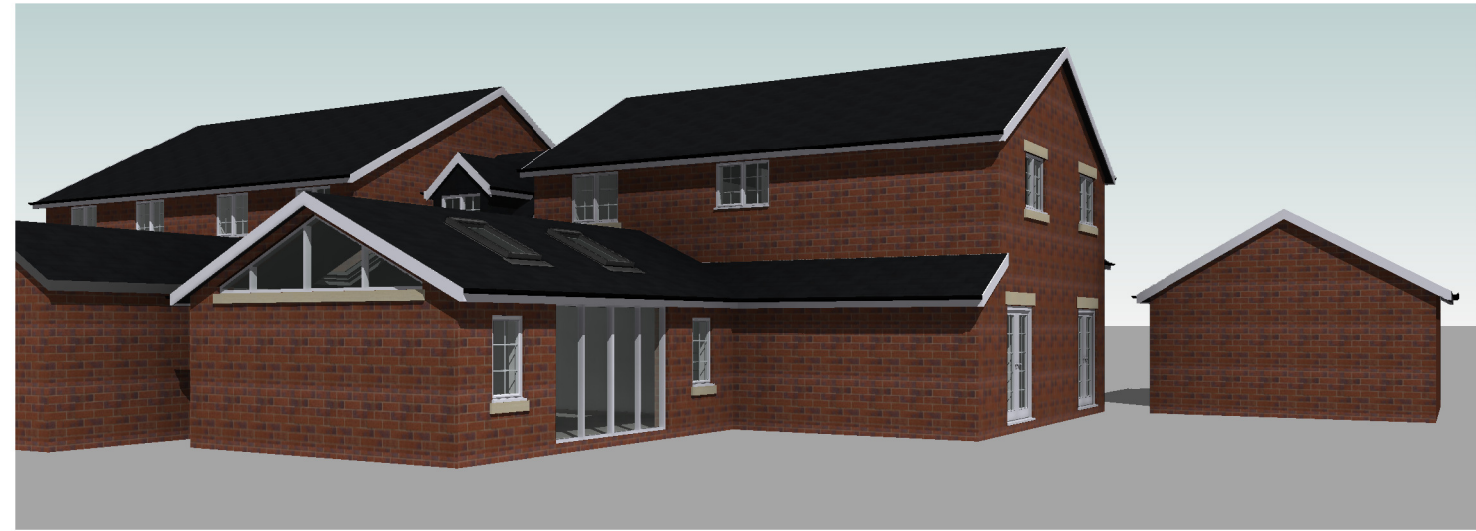

Proposed Floor Plan
1 : 100

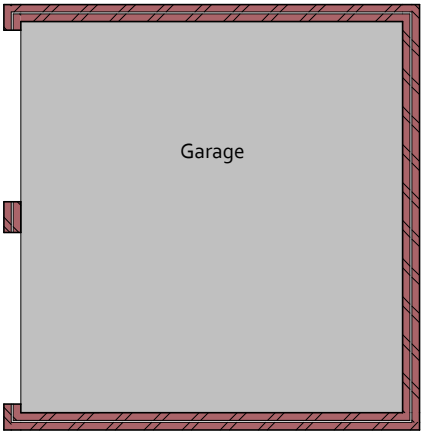

DESIGN IN SAFETY
BRYMBO, WREXHAM, LL11 5FL
www.designinsafety.net
admin@designinsafety.net
07734037453



CLIENT: MR & MRS GOLDSMITH		
ADDRESS: 21 PIPPEN LANE, ROSSETT WREXHAM, LL12 0BJ		
DRAWING TITLE: PROPOSED DETAILS		
PROJECT NO: DIS_AD_0099	DRAWING NO: DIS_AD_0099_02	
SCALE AT A3: As indicated	DATE: 06/04/2021	REVISION:

All designs are the sole property of Design In Safety and may not be used without written agreement.
Any discrepancies must be reported to Design In Safety for clarification.
Do not scale off drawings. Site check dimensions are to be taken prior to works commencing.