




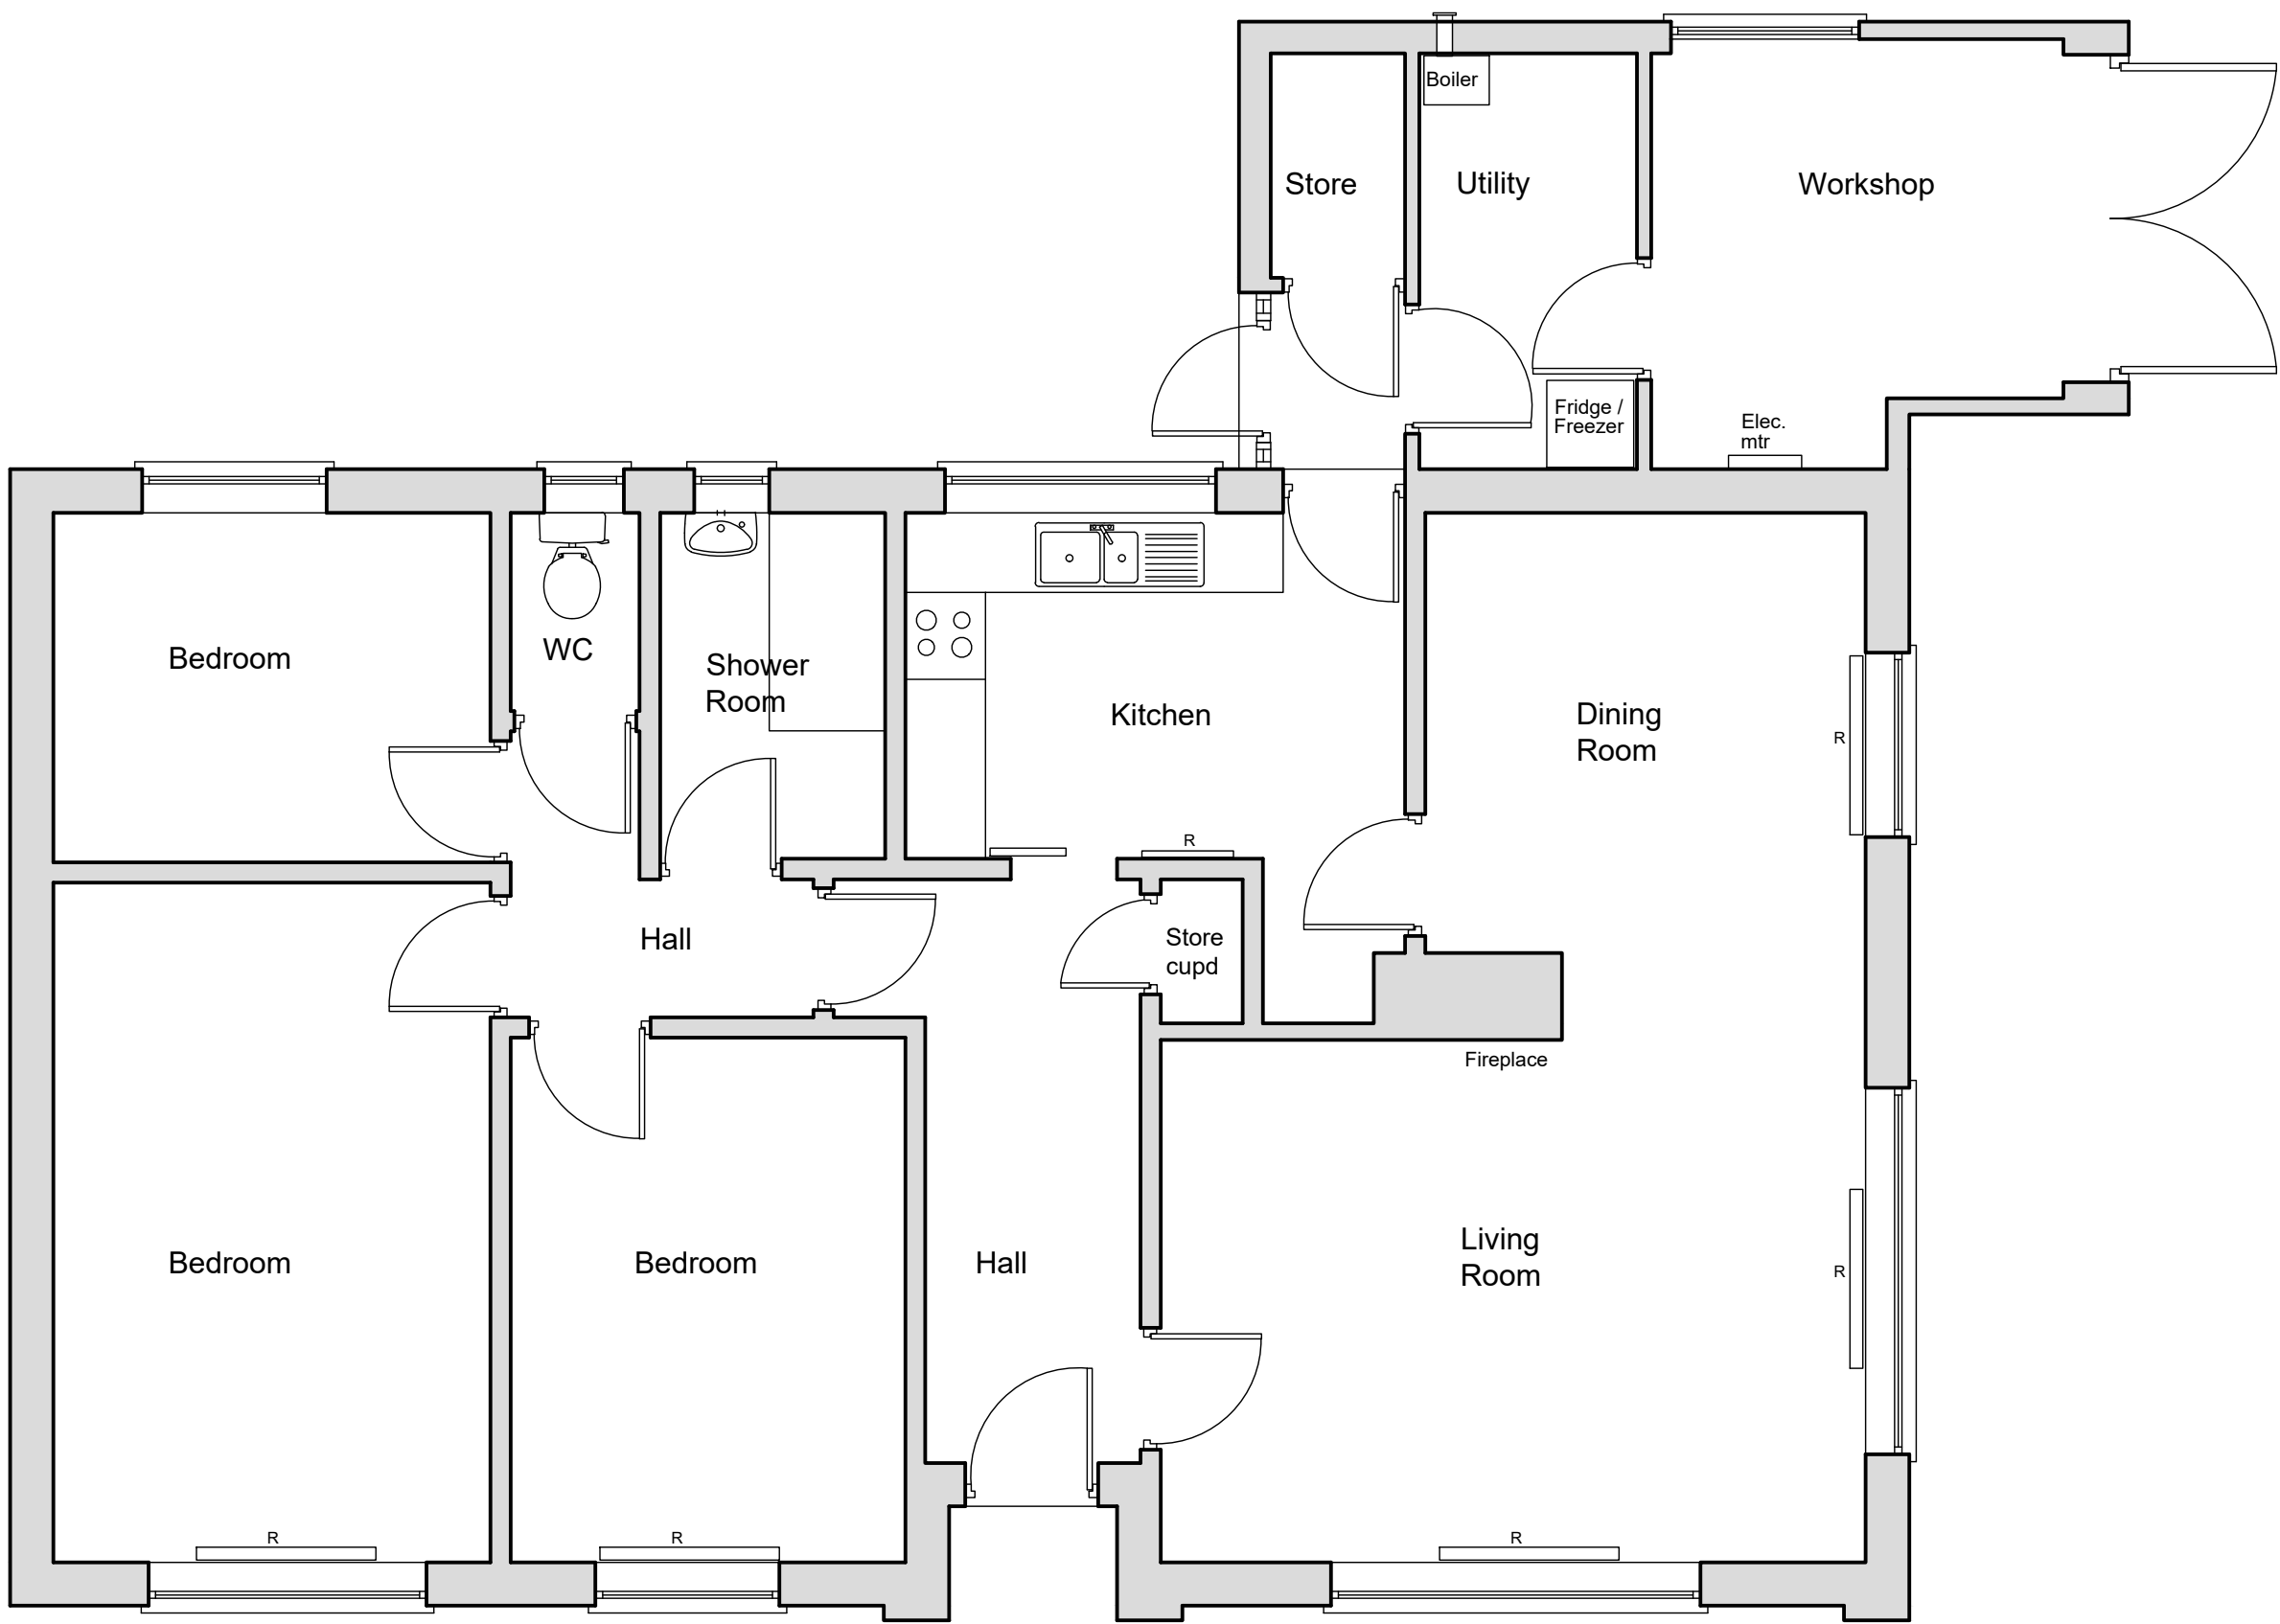

EXISTING GROUND FLOOR PLAN 1:50

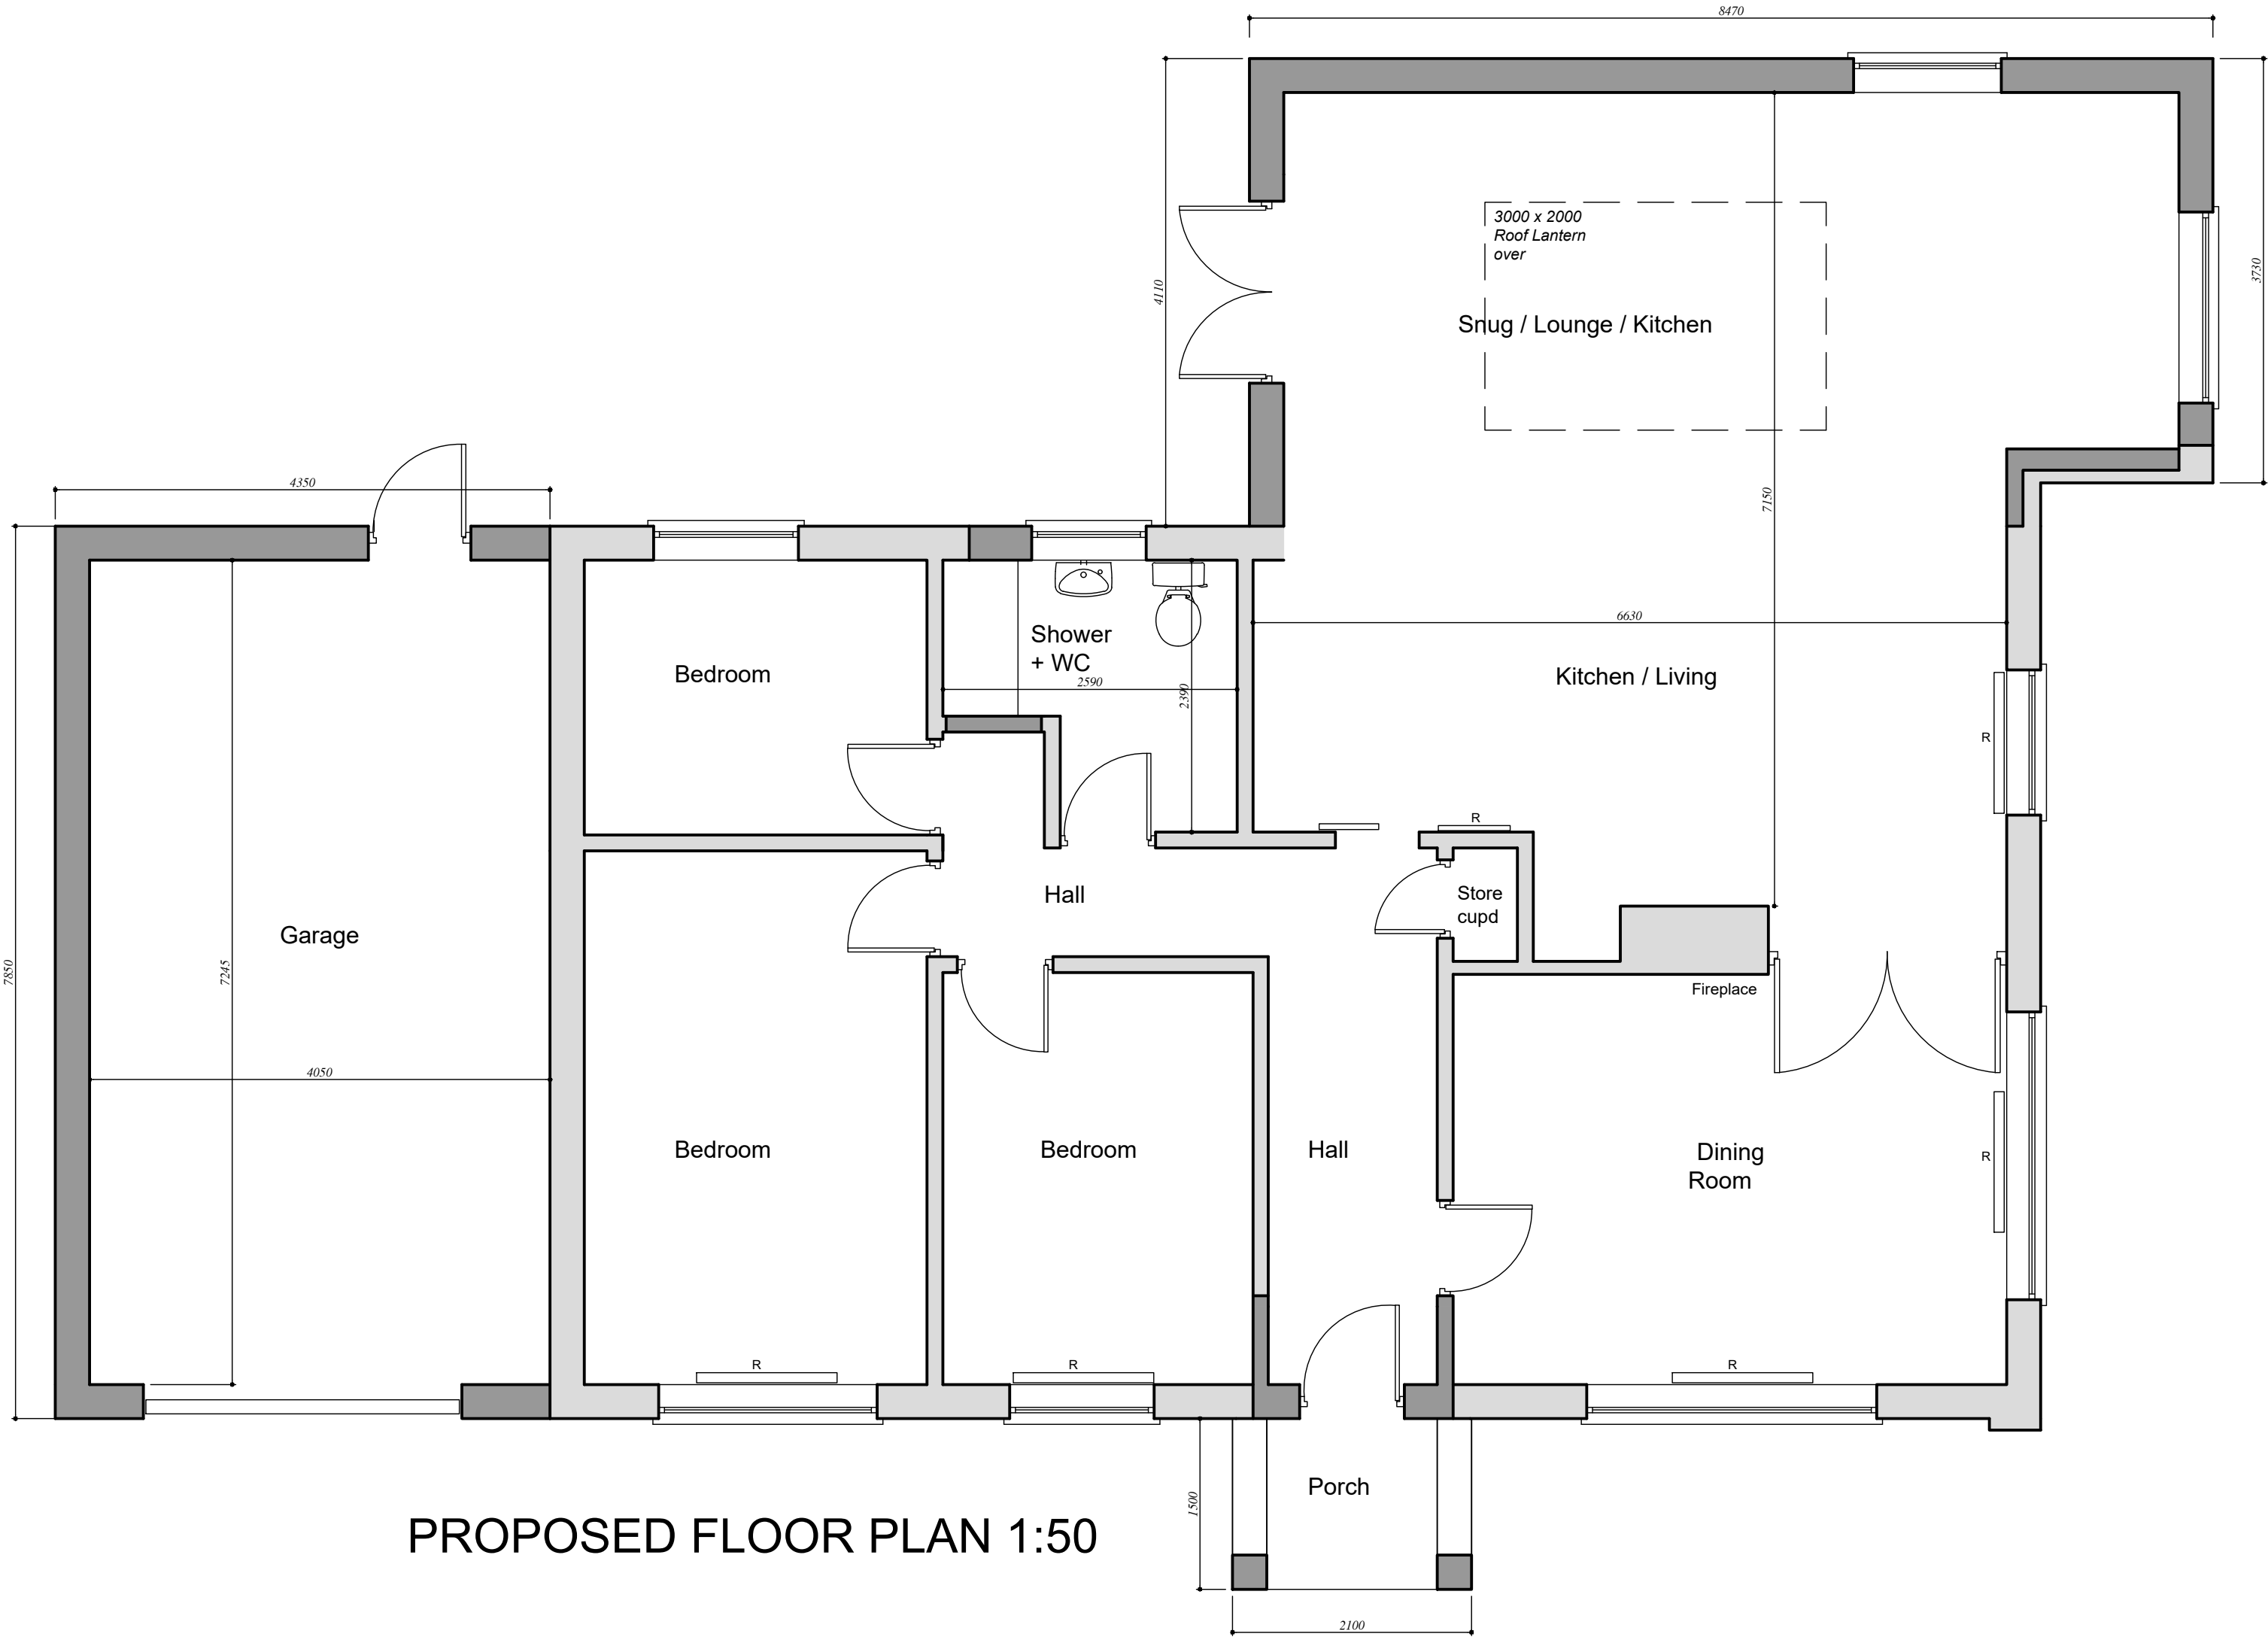

PROPOSED FLOOR PLAN 1:50

 

Revision B: 11.07.22 - Layout revised to client requirements

Revision A: 02.05.22 - Layout revised to client requirements

1. GENERAL NOTE
These drawings are have been produced for the purpose of obtaining Planning Permission and/or Building Regulations approval; Not for construction.

Project
7 Woodridge Avenue, Marford,
Wrexham, LL12 8SU.

Drawing
Proposed Remodelling
Existing & Proposed Floor Plans

Scale	1:50	Drawing Number	CFI2203_PL01	B
Drawn	F.B			
Date	04/2022			
Status	Planning			