




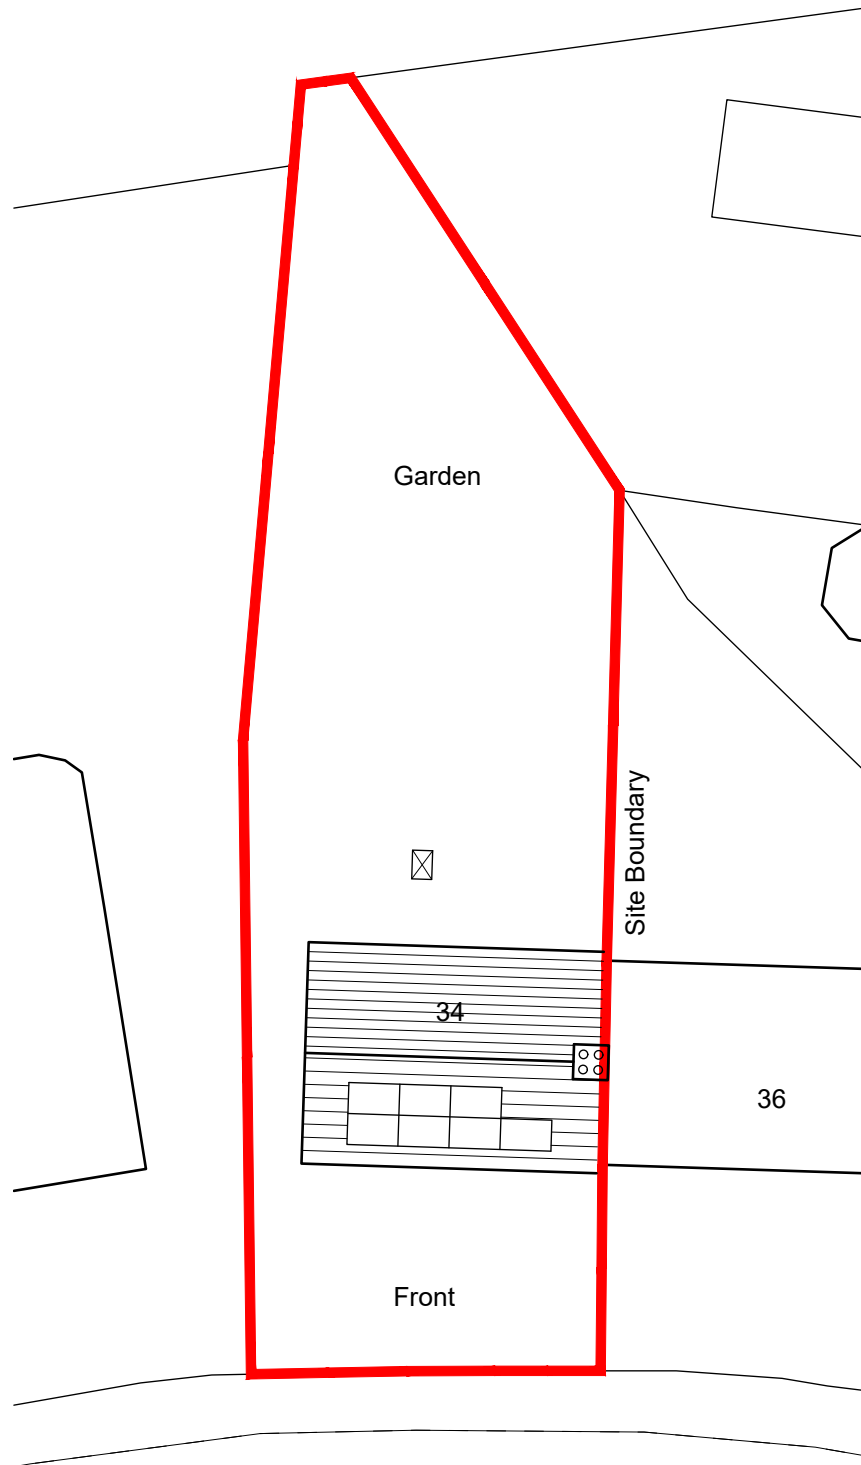



Existing Site plan 1:200

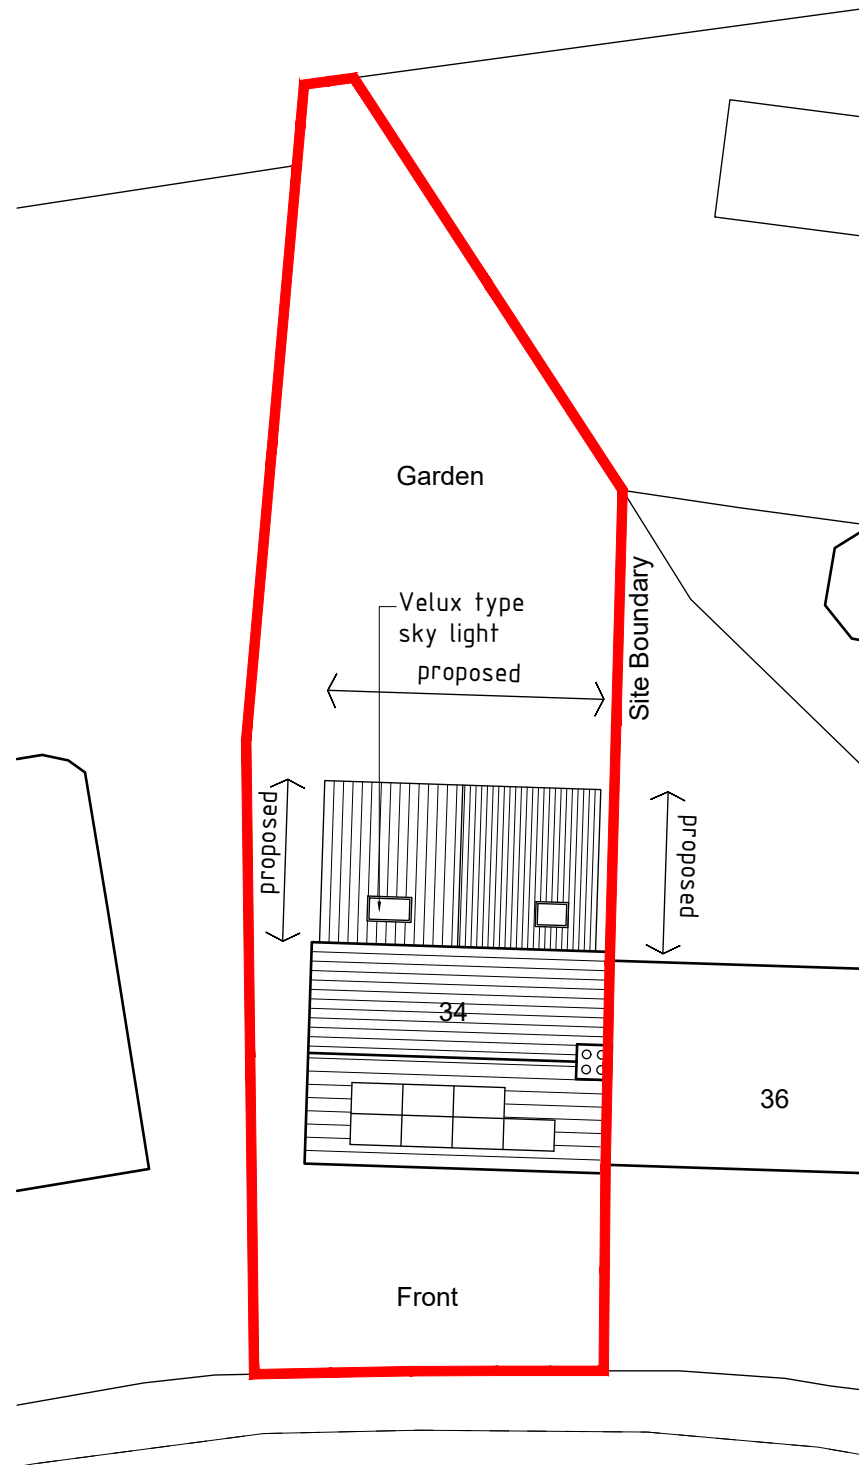

Proposed Site plan 1:200

 

Site location plan 1:1250

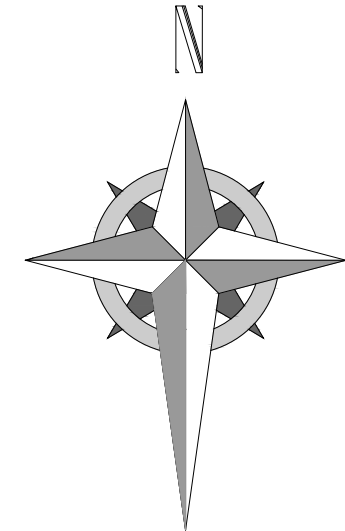 

HDS ARCHITECTURAL SERVICES

HDS Architectural Services, The Foundry,
15 Yorke Street, Wrexham
LL13 8LW
Tel (01978) 345250
www.hdsarchitectural.co.uk

Project; 34 Celmar Grove, Rhostyllen, Wrexham, LL14 4BD	
Title; Site location plan	Scale (A3); 1:200/1250
Dwg No; CG/PD/06	Date; 01.04.22
Revision; Rev-A Extension reduced in length 10.05.22	