




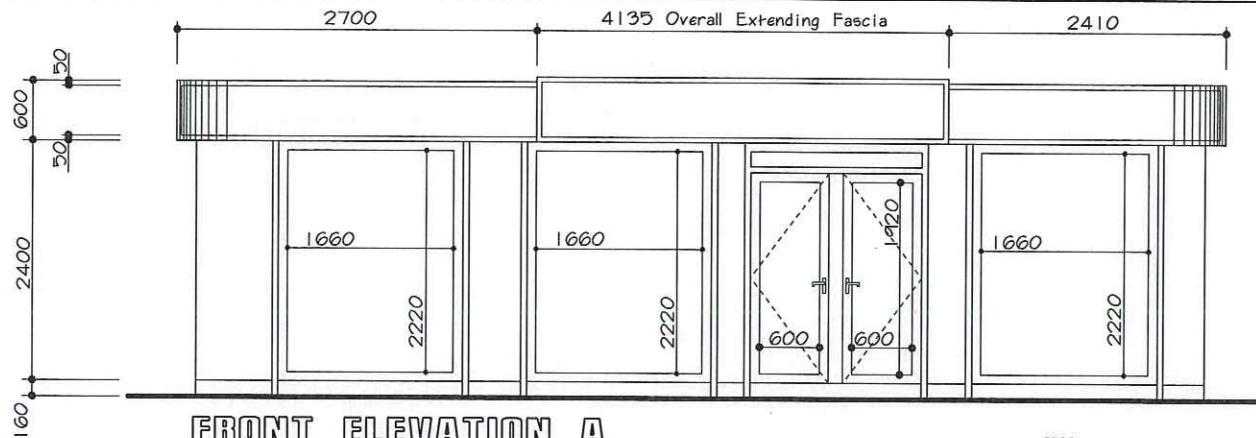


FRONT ELEVATION A

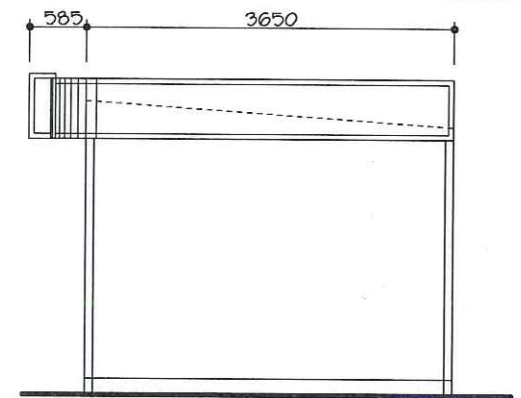

ELEVATION C

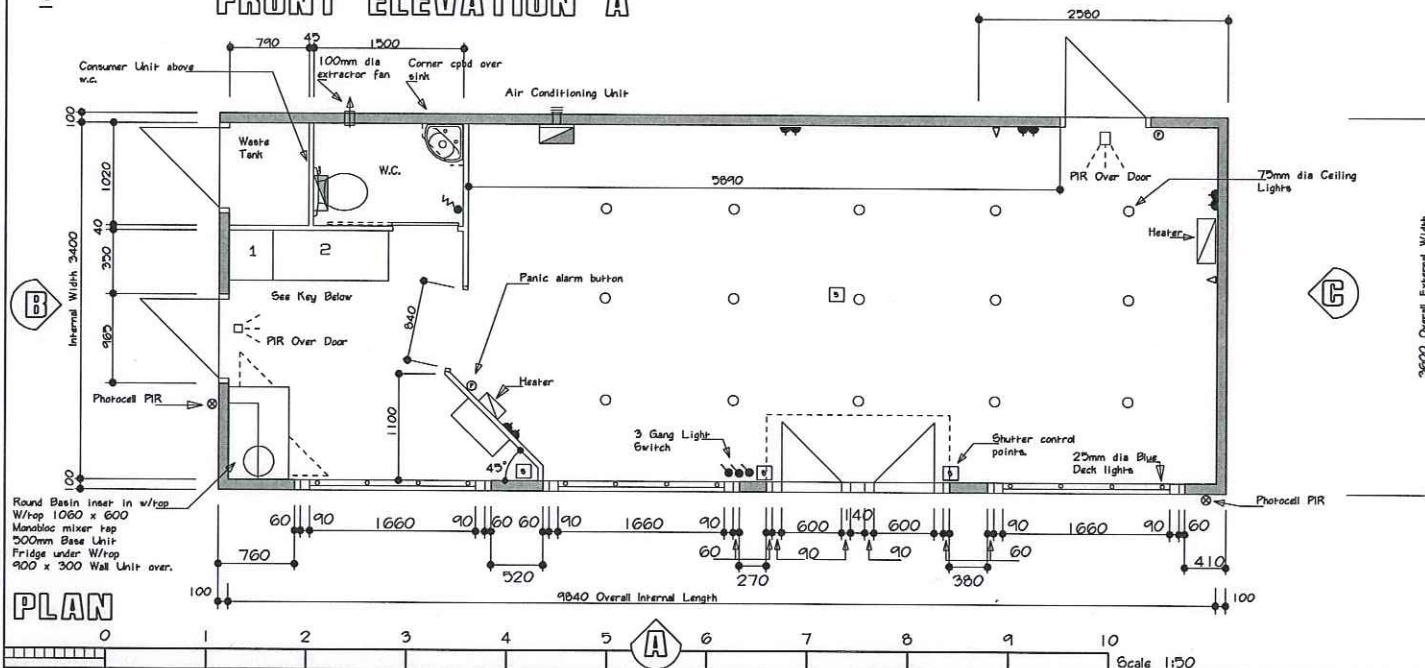

PLAN

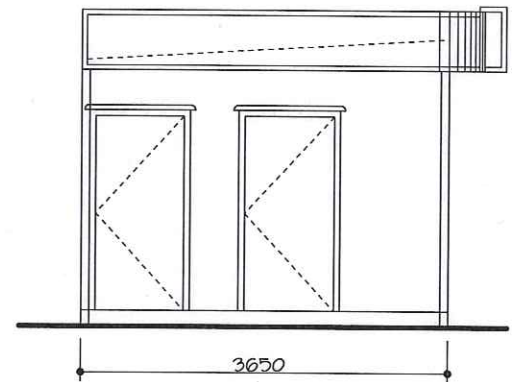

ELEVATION B

TITLE	NON - WEBASTO	
TEL/FAX	LGCHA050	
CONTACT		
DRAWING No	DATE	DRAWN BY
REVISION No A		

CUSTOMER	
----------	--

- 1 - Control Panel Stop & Start Switch
- 2 - Cupboard/Filling Station

KEY	
	SINGLE SWITCHED SOCKET
	TWIN SWITCHED SOCKET
	SWITCHED FUSED SPUR
	30A COOKER POINT
	CEILING LIGHT
	FLUORESCENT LIGHT FITTING
	LIGHT SWITCH
	LIGHT SWITCH CHORD
	EXTRACTOR FAN
	CONSUMER UNIT
	HEATER
	TELEPHONE POINT

