

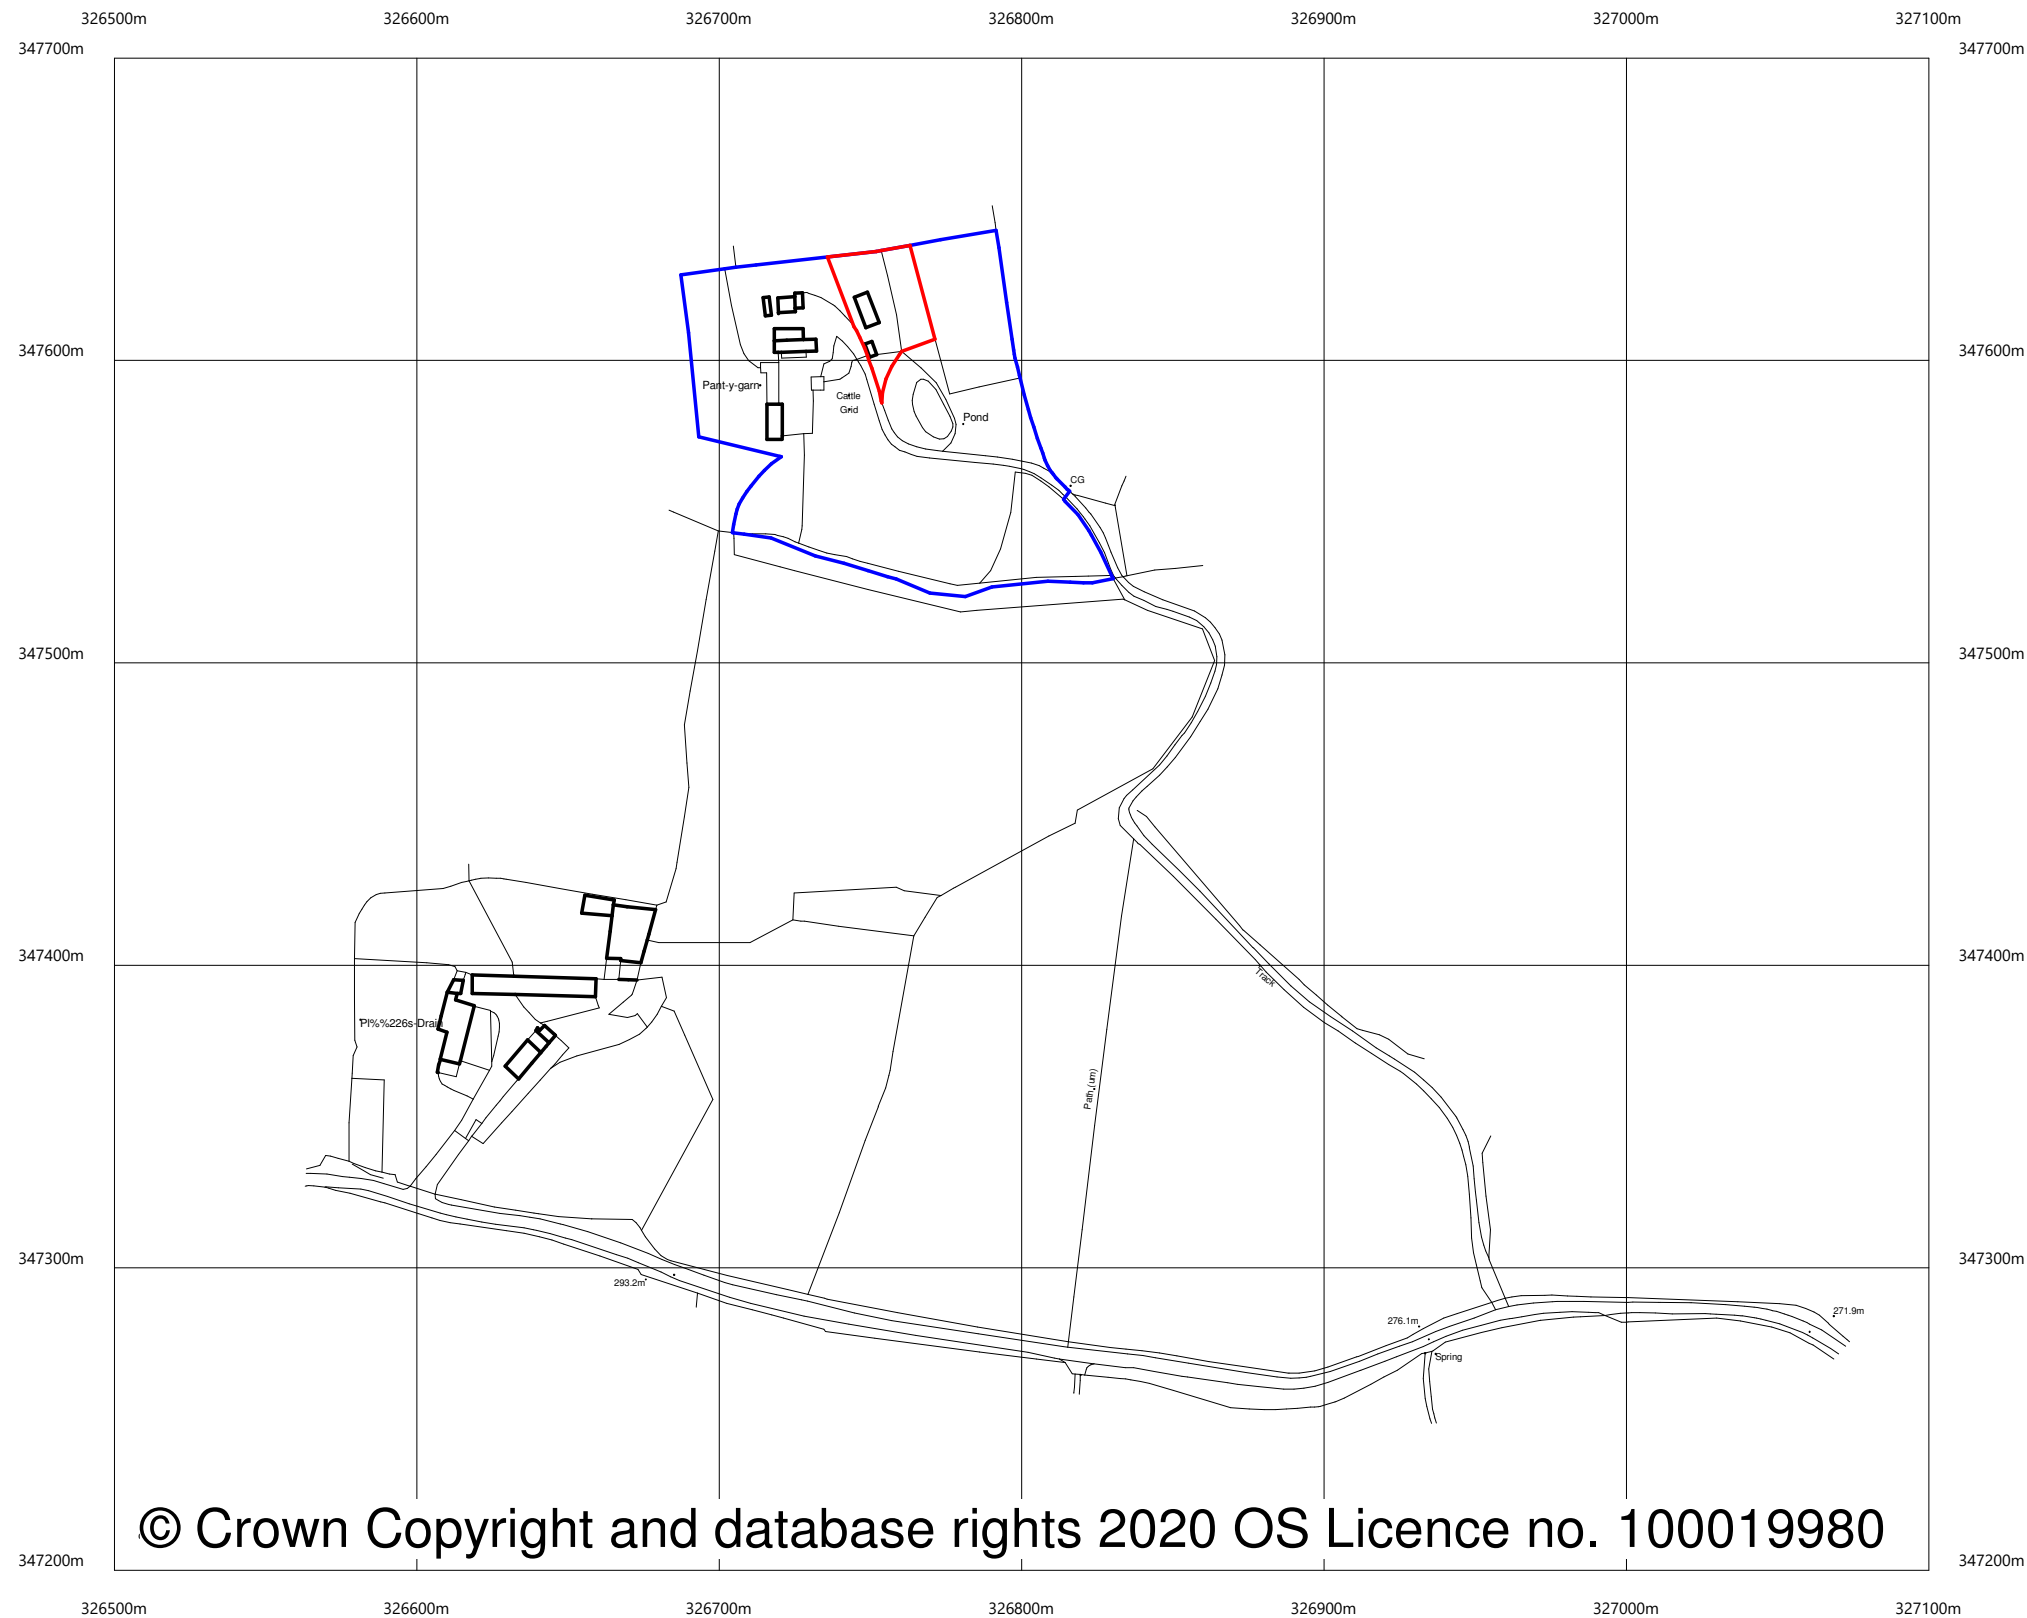


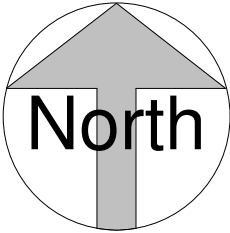

Existing Site Plan

1 : 2500

 

C:\Greenspace Architects\20-13 Kennels at Pant Y Garn, Penycæ\20-13 Existing.rvt

Rev	Revision Description	Drawn	Check	Date
Greenspace Architects Ltd. The Old Town Hall The Square, Ellesmere Shropshire, SY12 0EJ Tel 01691 623889 e-mail: greenspace@greenspacearchitects.co.uk web: www.greenspacearchitects.co.uk				

Project
**Boarding Kennels at Pant Y Garn,
Penycæ LL14 1UH**

Title
Location Plan

Scale @ A3	Drawn By	Checked By	Date
1 : 2500	KS	jb	11/06/20

Job No.	Sheet No.	Rev.
20-13	A001	

Drawing
Number