


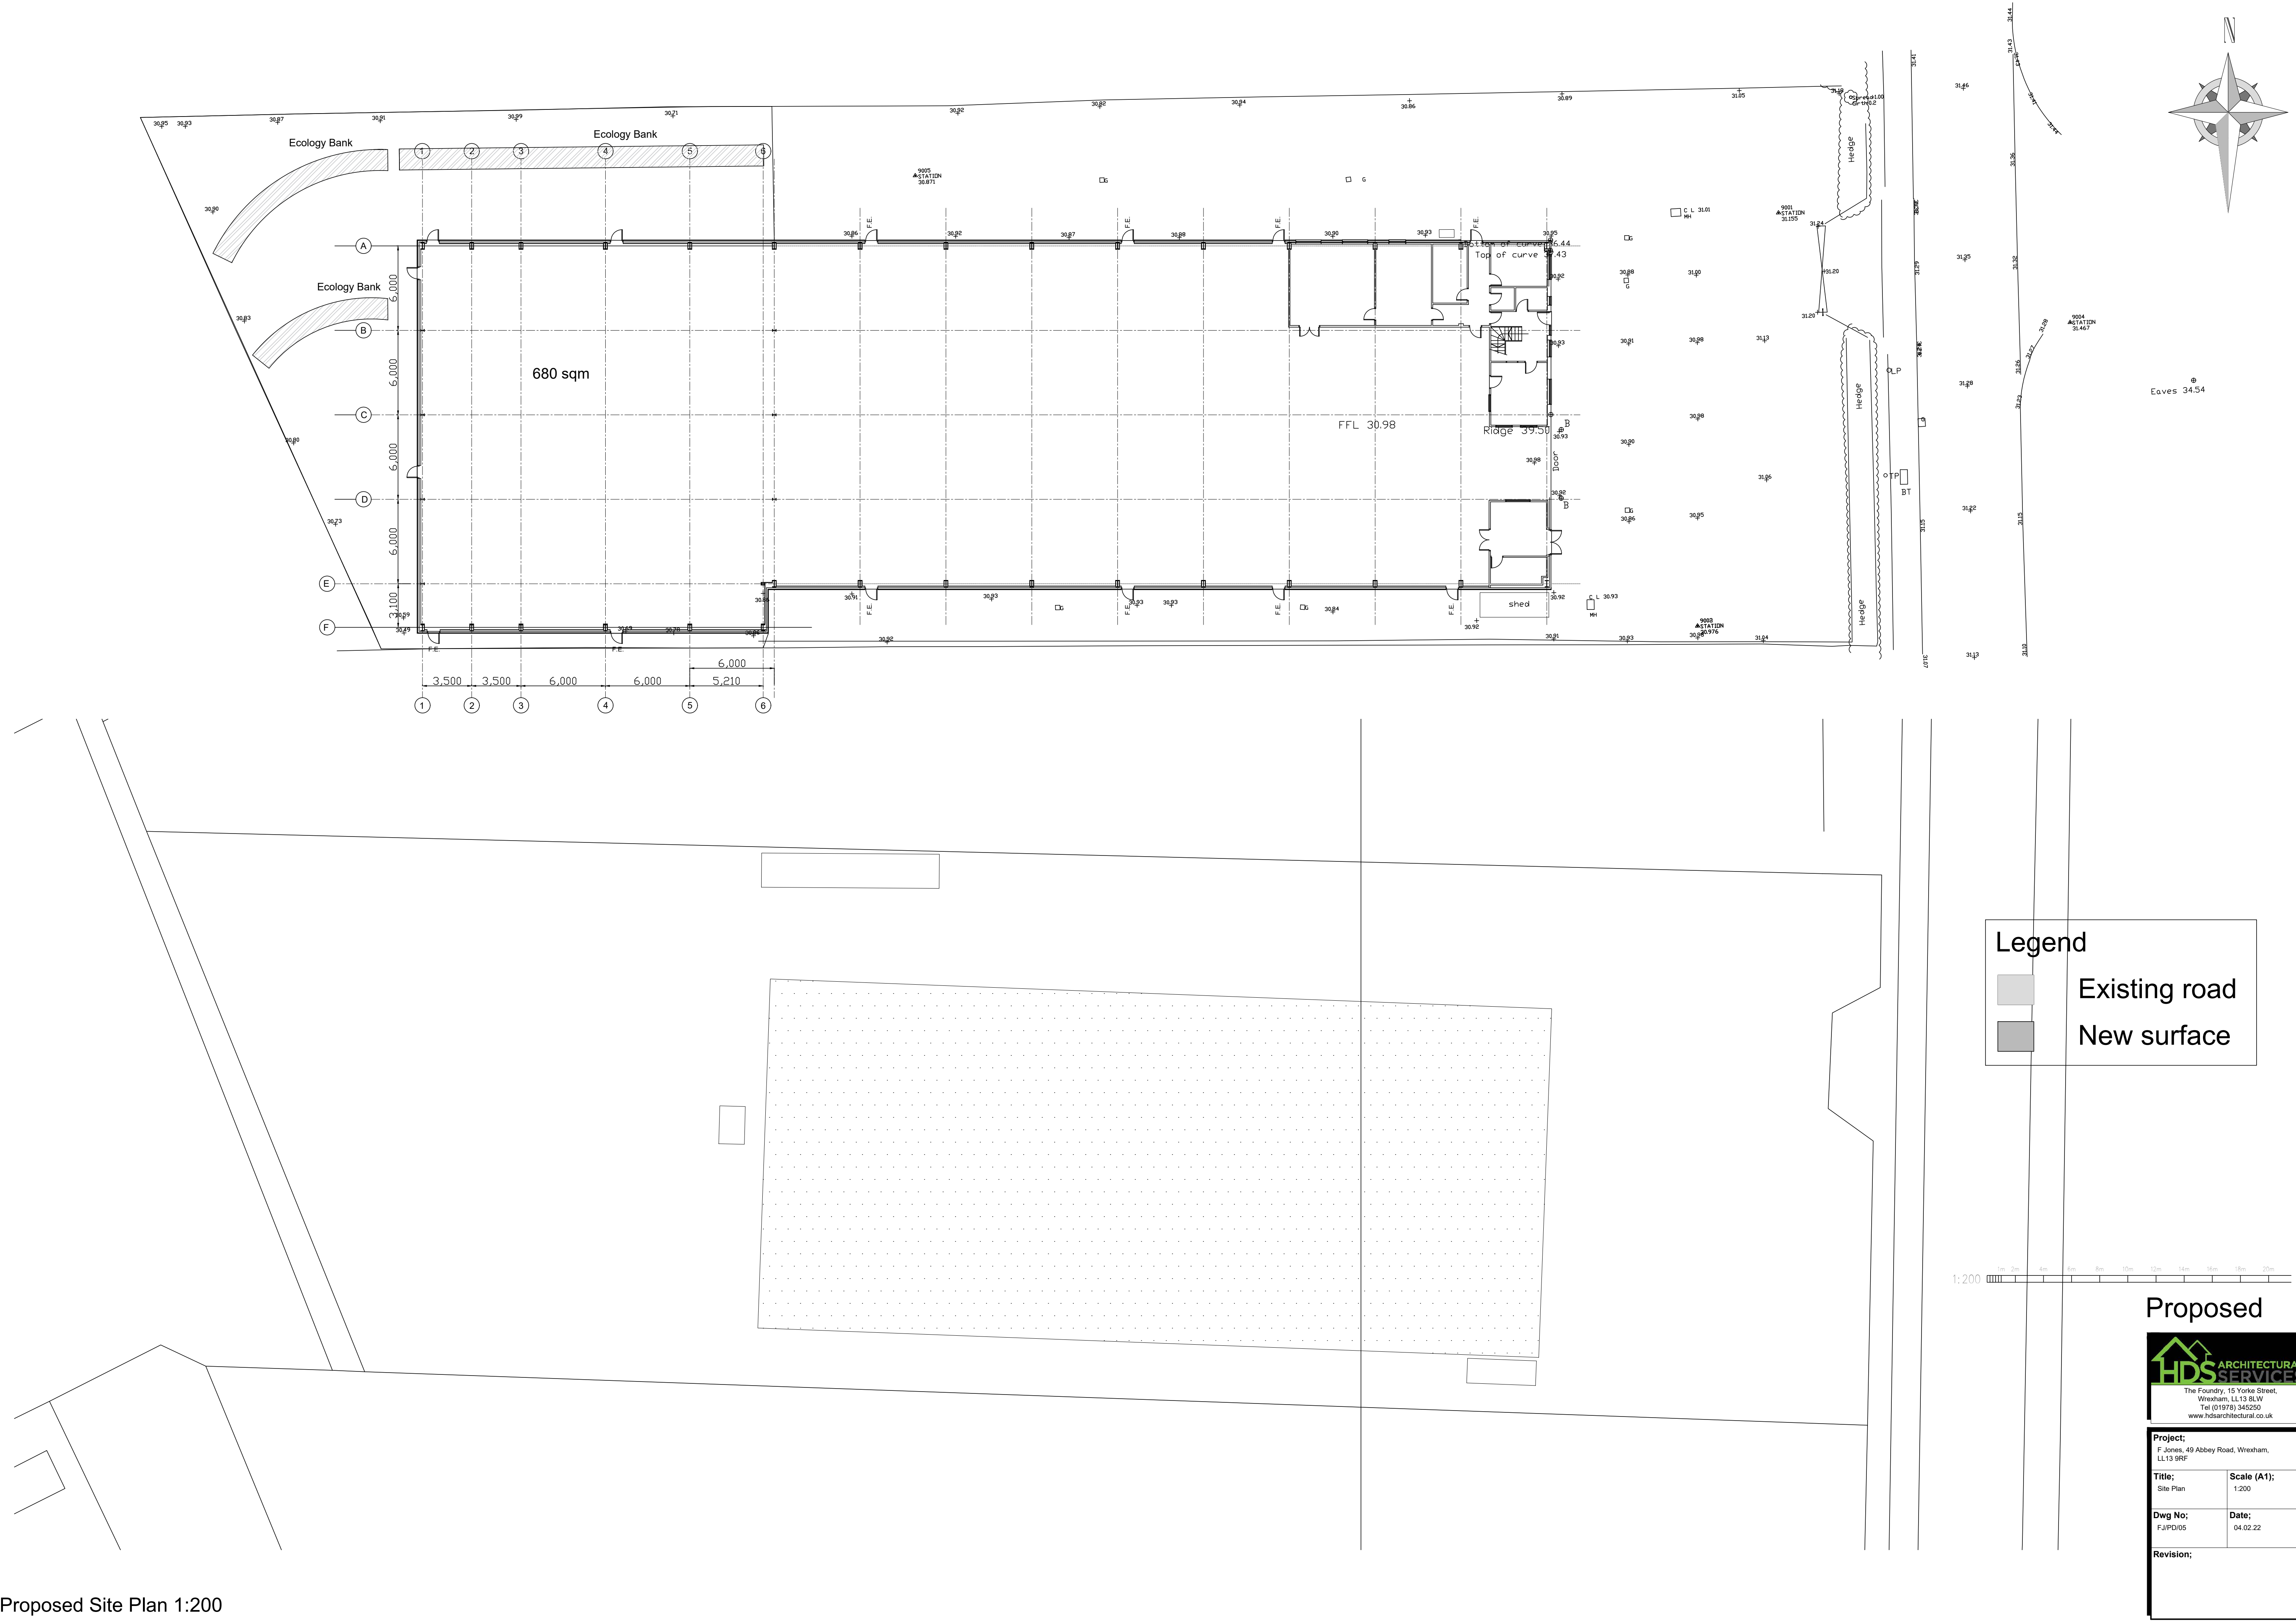

Proposed Site Plan 1:200



The Foundry, 15 York Street,
Wrexham, LL13 8LW
Tel (01978) 345250
www.hdsarchitectural.co.uk

Project; F Jones, 49 Abbey Road, Wrexham, LL13 8RF	
Title; Site Plan	Scale (A1); 1:200
Dwg No; FJ/PD/05	Date; 04.02.22
Revision;	